


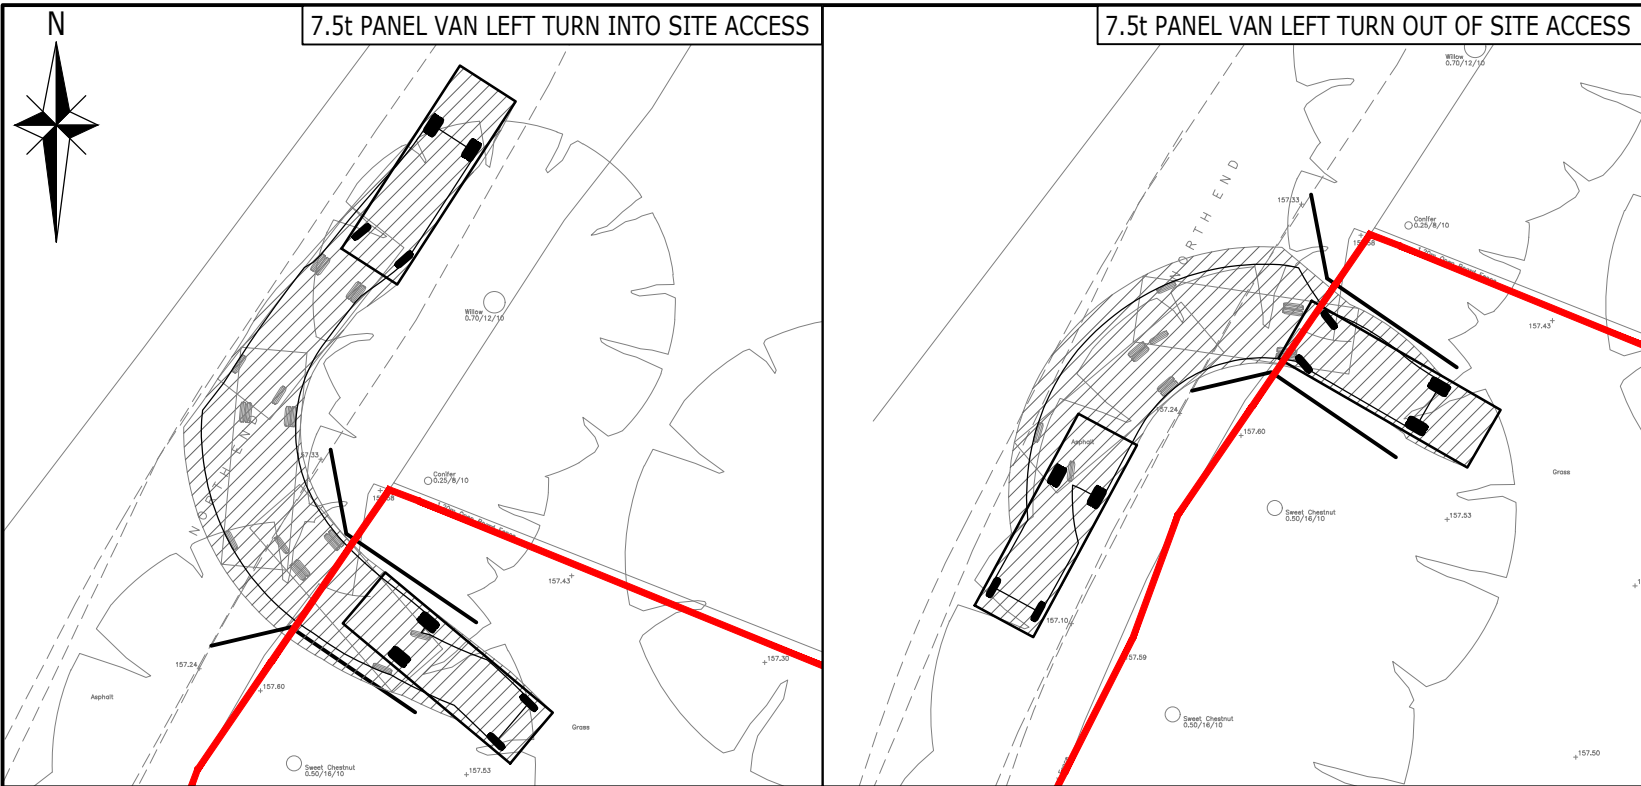

NOTES:


DRAWING IS SUBJECT TO STAGE 1 ROAD SAFETY AUDIT AND DETAILED DESIGN

KEY:

- INDICATIVE REDLINE BOUNDARY
- 2m X 2m PEDESTRIAN VISIBILITY SPLAYS
- HIGHWAY BOUNDARY TRANSCRIBED FROM ECC RECORDS

VEHICLES USED:

7.5t Panel Van	7.210m
Overall Length	2.192m
Overall Width	2.544m
Overall Body Height	0.316m
Min Body Ground Clearance	1.865m
Track Width	4.00s
Lock to lock time	7.400m
Kerb to Kerb Turning Radius	

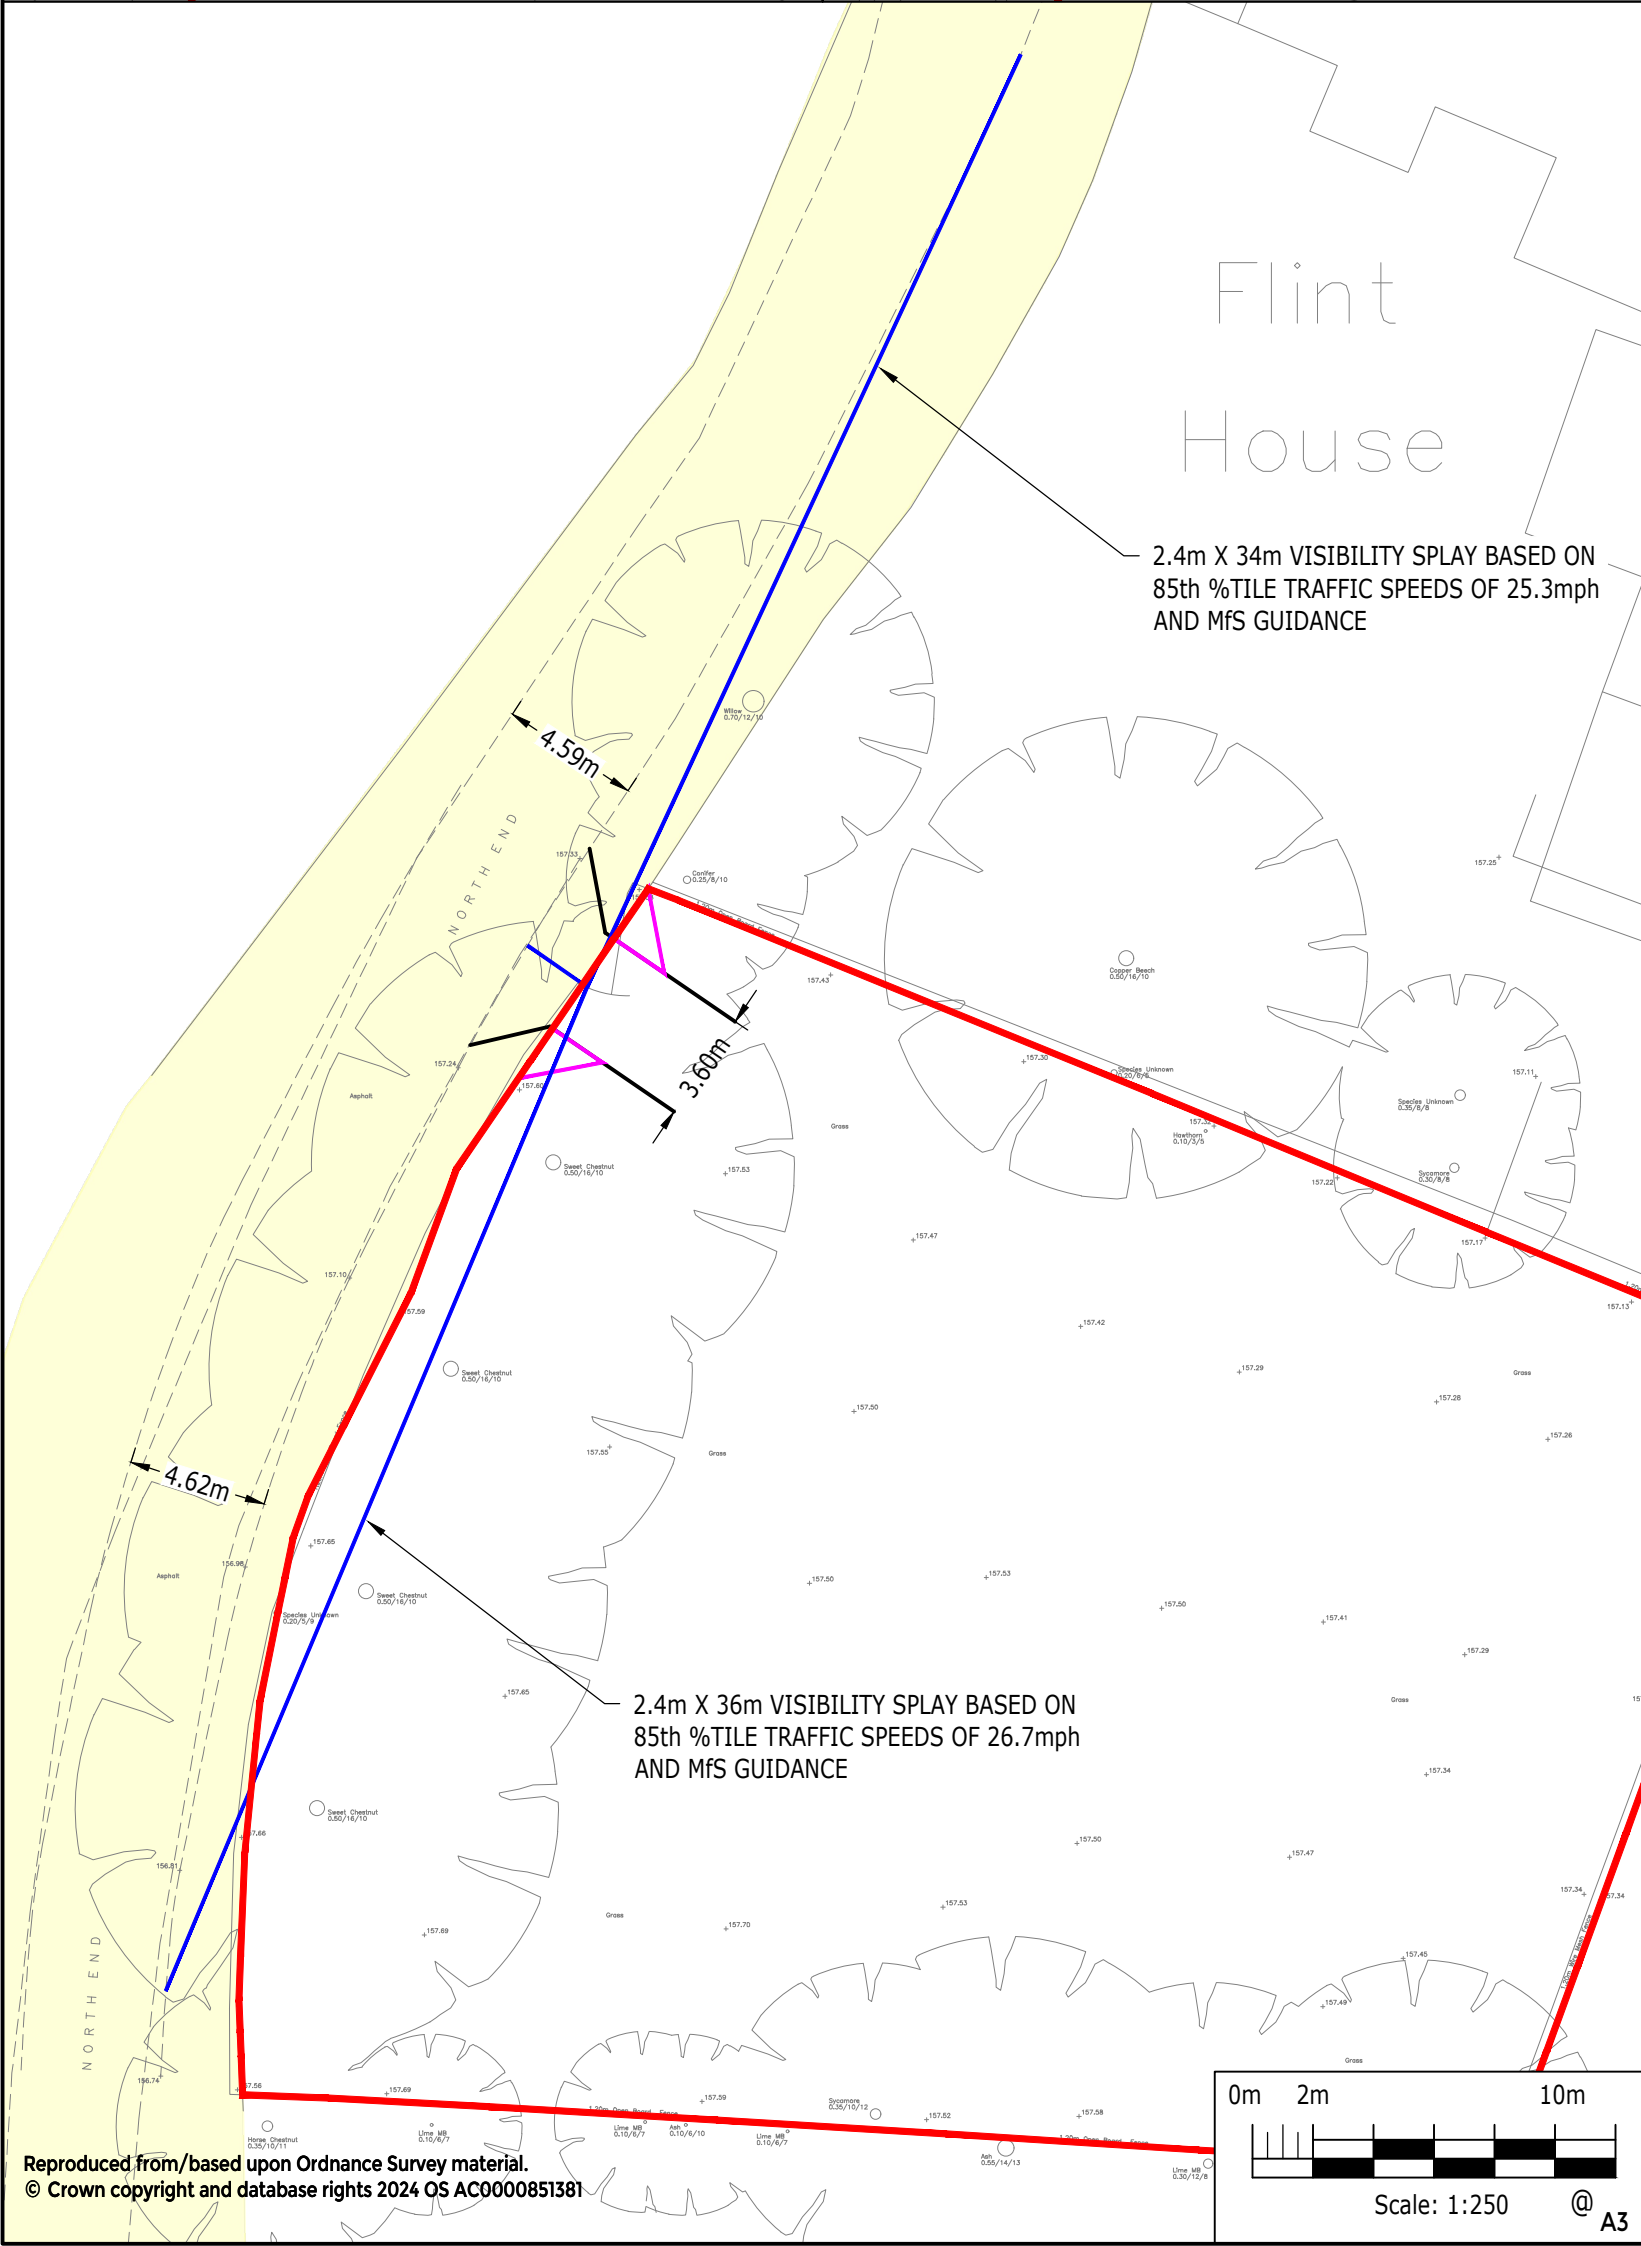

DRAFT

INFORMATION SUMMARY			
INFORMATION TYPE	SOURCE	REFERENCE	DATE RECEIVED
TOPOGRAPHICAL SURVEY	JOD SURVEYS LTD	23037:PSF	09/10/23
OS	PROMAP		16/02/2024

Rev	Description	Drn	Chk	App	Date
-----	-------------	-----	-----	-----	------

ARDENT CONSULTING ENGINEERS
AN EMPLOYEE OWNED COMPANY

Third Floor
The Hallmark Building
52-56 Leadenhall Street
London
EC3M 5JE

Tel: 020 7680 4088
Web: www.ardent-ce.co.uk
E-mail: enquiries@ardent-ce.co.uk

Client	STUART CHALLIS	
Project Title:	FLINT HOUSE, NORTH END, KELSHALL	
Drawing Title:	PROPOSED ACCESS PLAN	
Drawn by	BT	Checked by
A3 Scale	1:250	Date
Drawing Number	2400880-ACE-01-00-DR-C-0001	Approved by
		SAF
		Revision
		1.1