



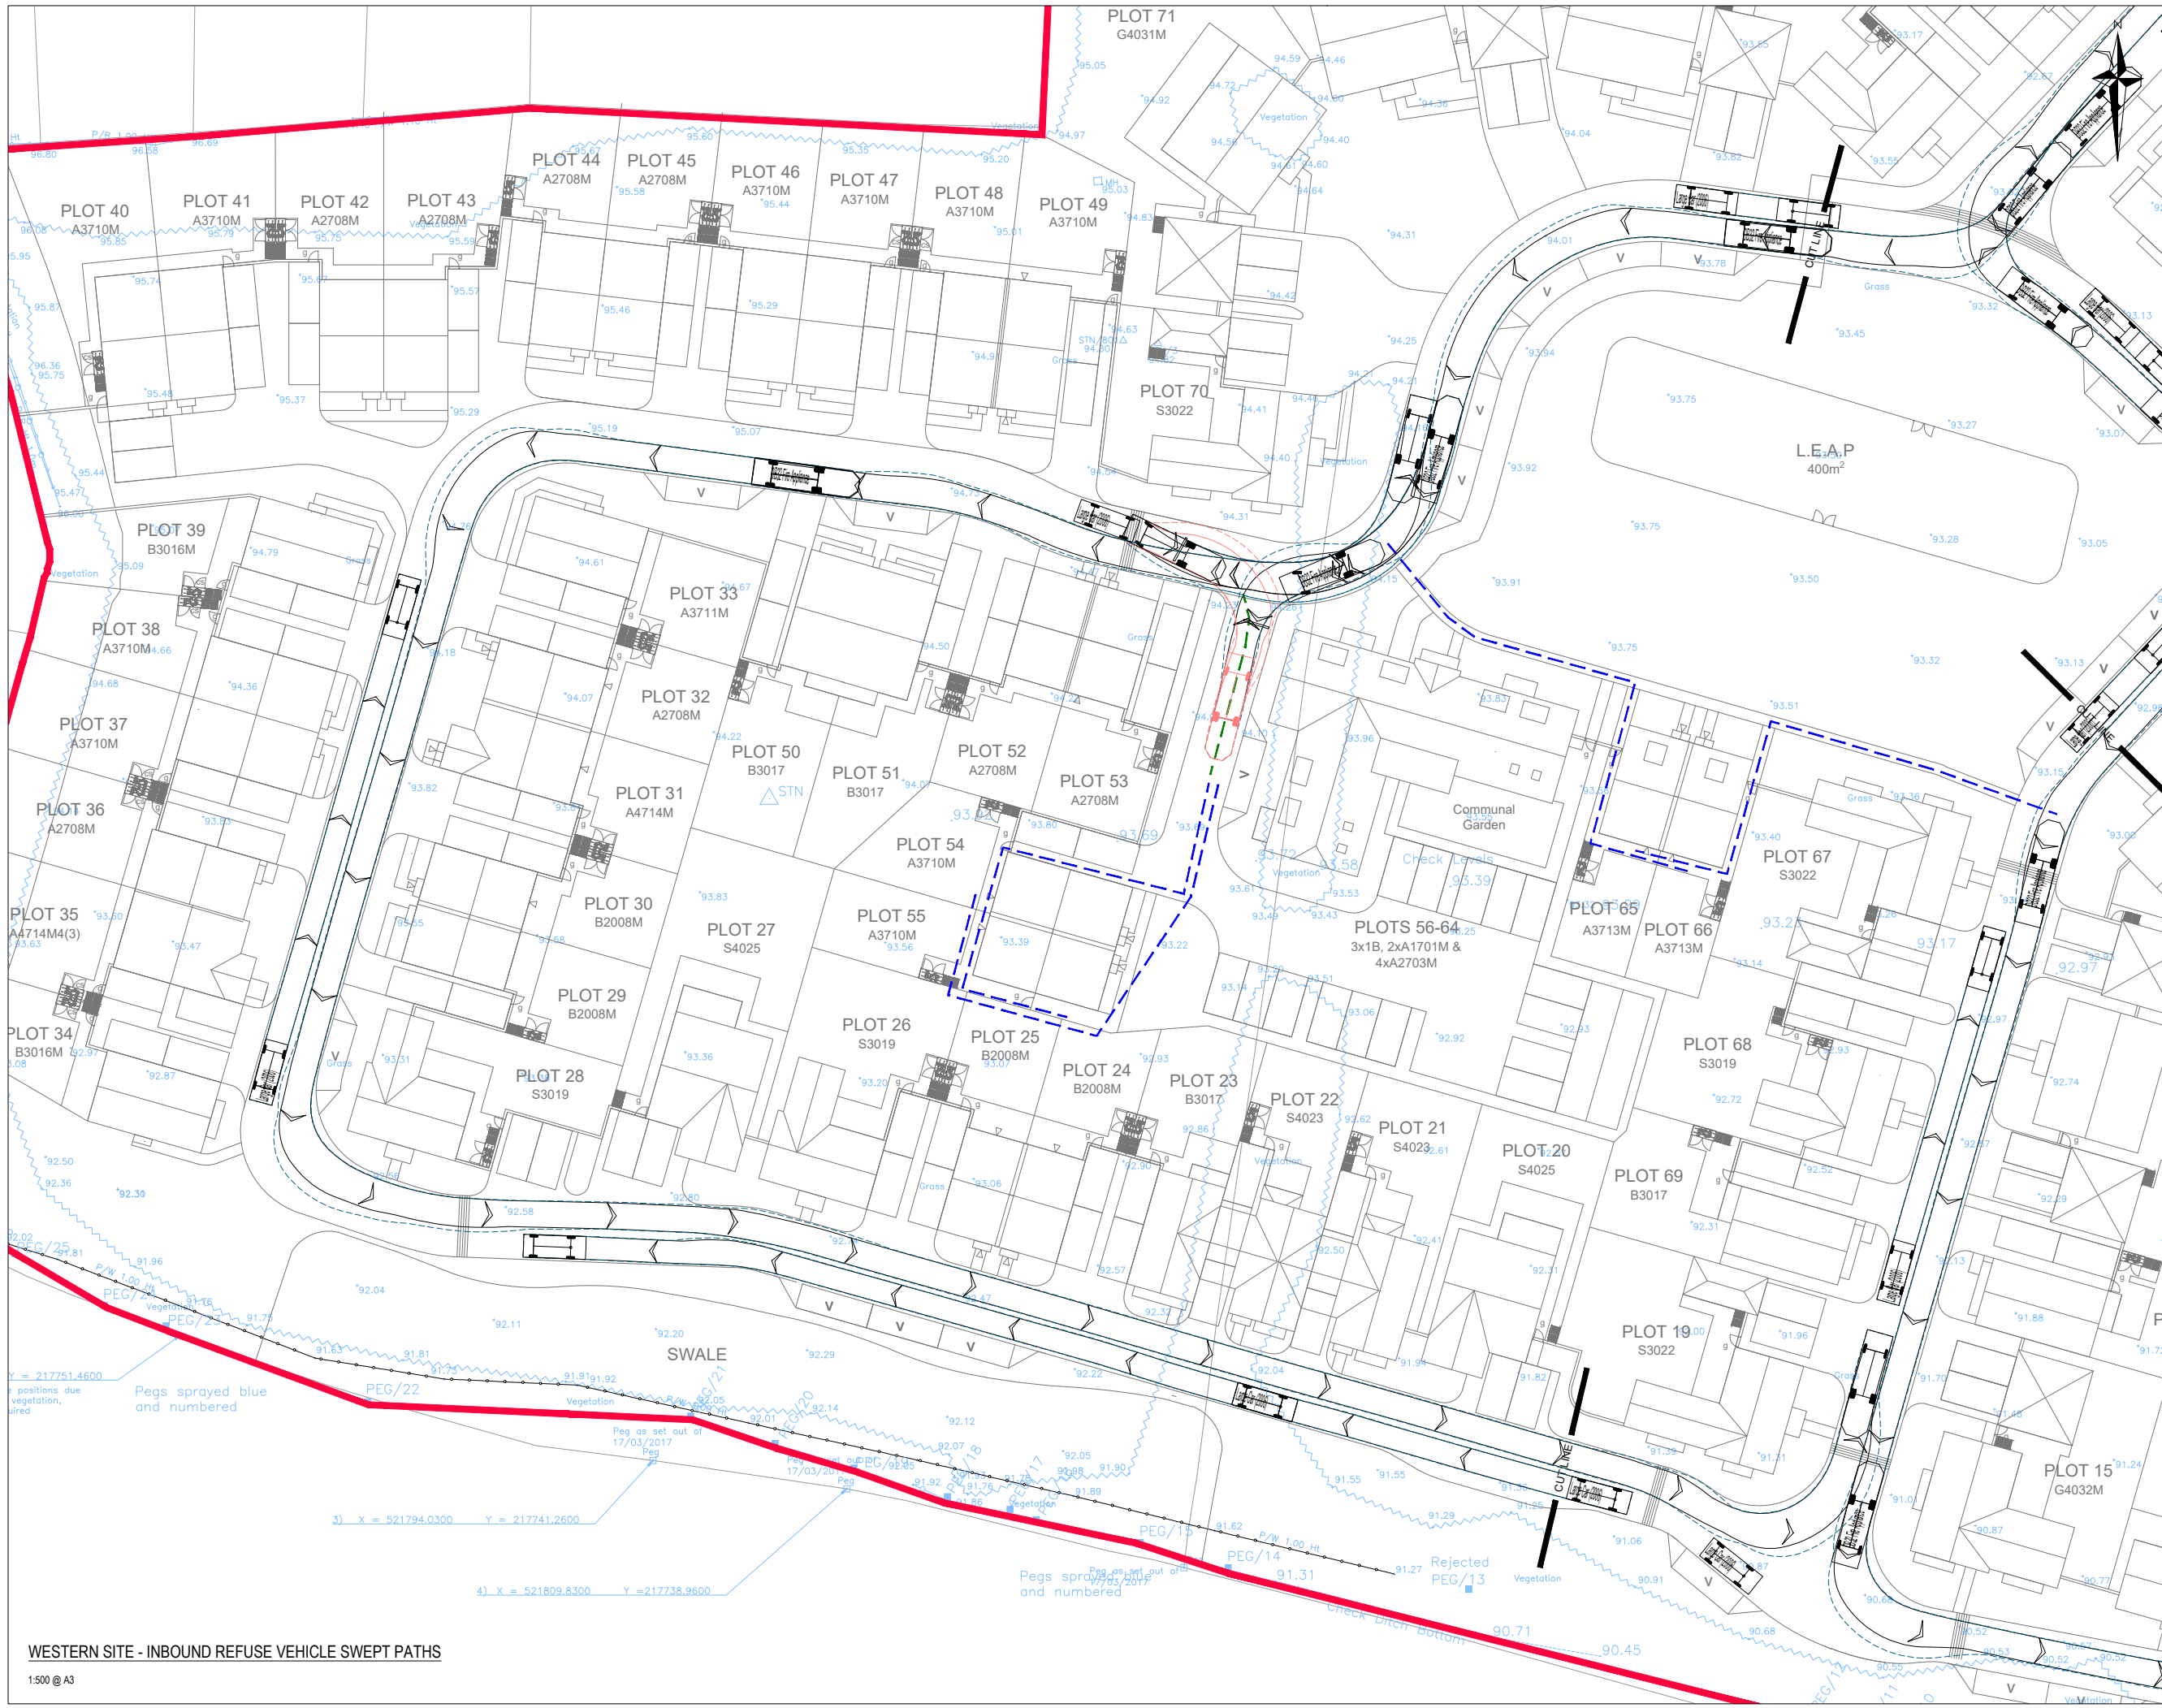

- NOTES
1. THIS DRAWING IS TO BE READ IN CONJUNCTION WITH ALL RELEVANT DRAWINGS, DOCUMENTS AND SPECIFICATIONS. ANY DISCREPANCIES BETWEEN INFORMATION SHOWN ON THIS AND ANY OTHER DRAWING SHALL BE REPORTED TO THE ENGINEER IMMEDIATELY.
 2. DO NOT SCALE FROM THIS DRAWING. WORK TO FIGURED DIMENSIONS ONLY.
 3. THIS DRAWING SHALL NOT BE USED FOR CONSTRUCTION PURPOSES UNLESS SPECIFICALLY STATED AS 'FOR CONSTRUCTION' IN THE DRAWING STATUS.
 4. ALL DRAWING INFORMATION MUST BE READ FROM HARD COPY / PDF FILES ONLY. MARKED CHECKED. BEFORE PROCEEDING PLEASE ENSURE THE ISSUE STATUS IS APPROPRIATE FOR THE INTENDED USE. ALL INFORMATION EXTRACTED DIRECTLY FROM DRAWING FILES (E.G. DWG'S) IS DONE SO ENTIRELY AT THE USERS RISK.

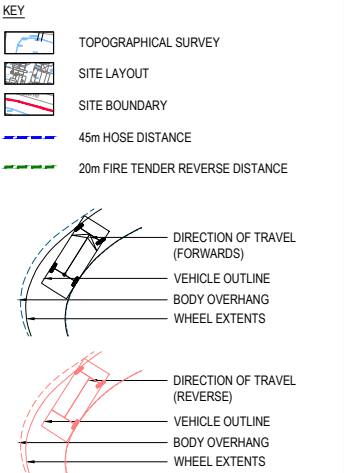

TECHNICAL DATA OF VEHICLES USED

DB32 Fire Appliance	Overall Length Overall Width Overall Body Height Min Body Ground Clearance Track Width Lock to Lock Time Kerb to Kerb Turning Radius	8.680m 2.180m 3.452m 0.337m 2.121m 6.00s 7.910m
Large Car (2006)	Overall Length Overall Width Overall Body Height Min Body Ground Clearance Max Track Width Lock to Lock Time Kerb to Kerb Turning Radius	5.079m 1.872m 1.525m 0.310m 1.831m 4.00s 5.900m

FIGURE 4e

FOR INFORMATION ONLY

15	SITE LAYOUT UPDATED	19/12/2023	DNK
14	SITE LAYOUT & SWEEP PATHS UPDATED	17/10/2023	DNK
13	LAYOUT AND SWEEP PATHS UPDATED	15/09/2023	DNK
12	SITE LAYOUT & SWEEP PATHS UPDATED	07/03/2023	DNK

Rev.	Description	Date	Chkd
------	-------------	------	------


Glanville
3 Grovelands Business Centre
Boundary Way
Hemel Hempstead, Herts. HP2 7TE
Tel: (01442) 835999 Fax: (01442) 258924
postbox@glanvillegroup.com
www.glanvillegroup.com

Client: CROUDACE HOMES

Project: COWARDS LANE, CODICOTE

Title: WESTERN SWEEP PATH ASSESSMENT - FIRE TENDER (SHEET 3 OF 4)

Project Engineer :	DK	Scale :	AS SHOWN @ A3
Project Director :	HG	Date :	JANUARY 2023
Status :	INFORMATION		

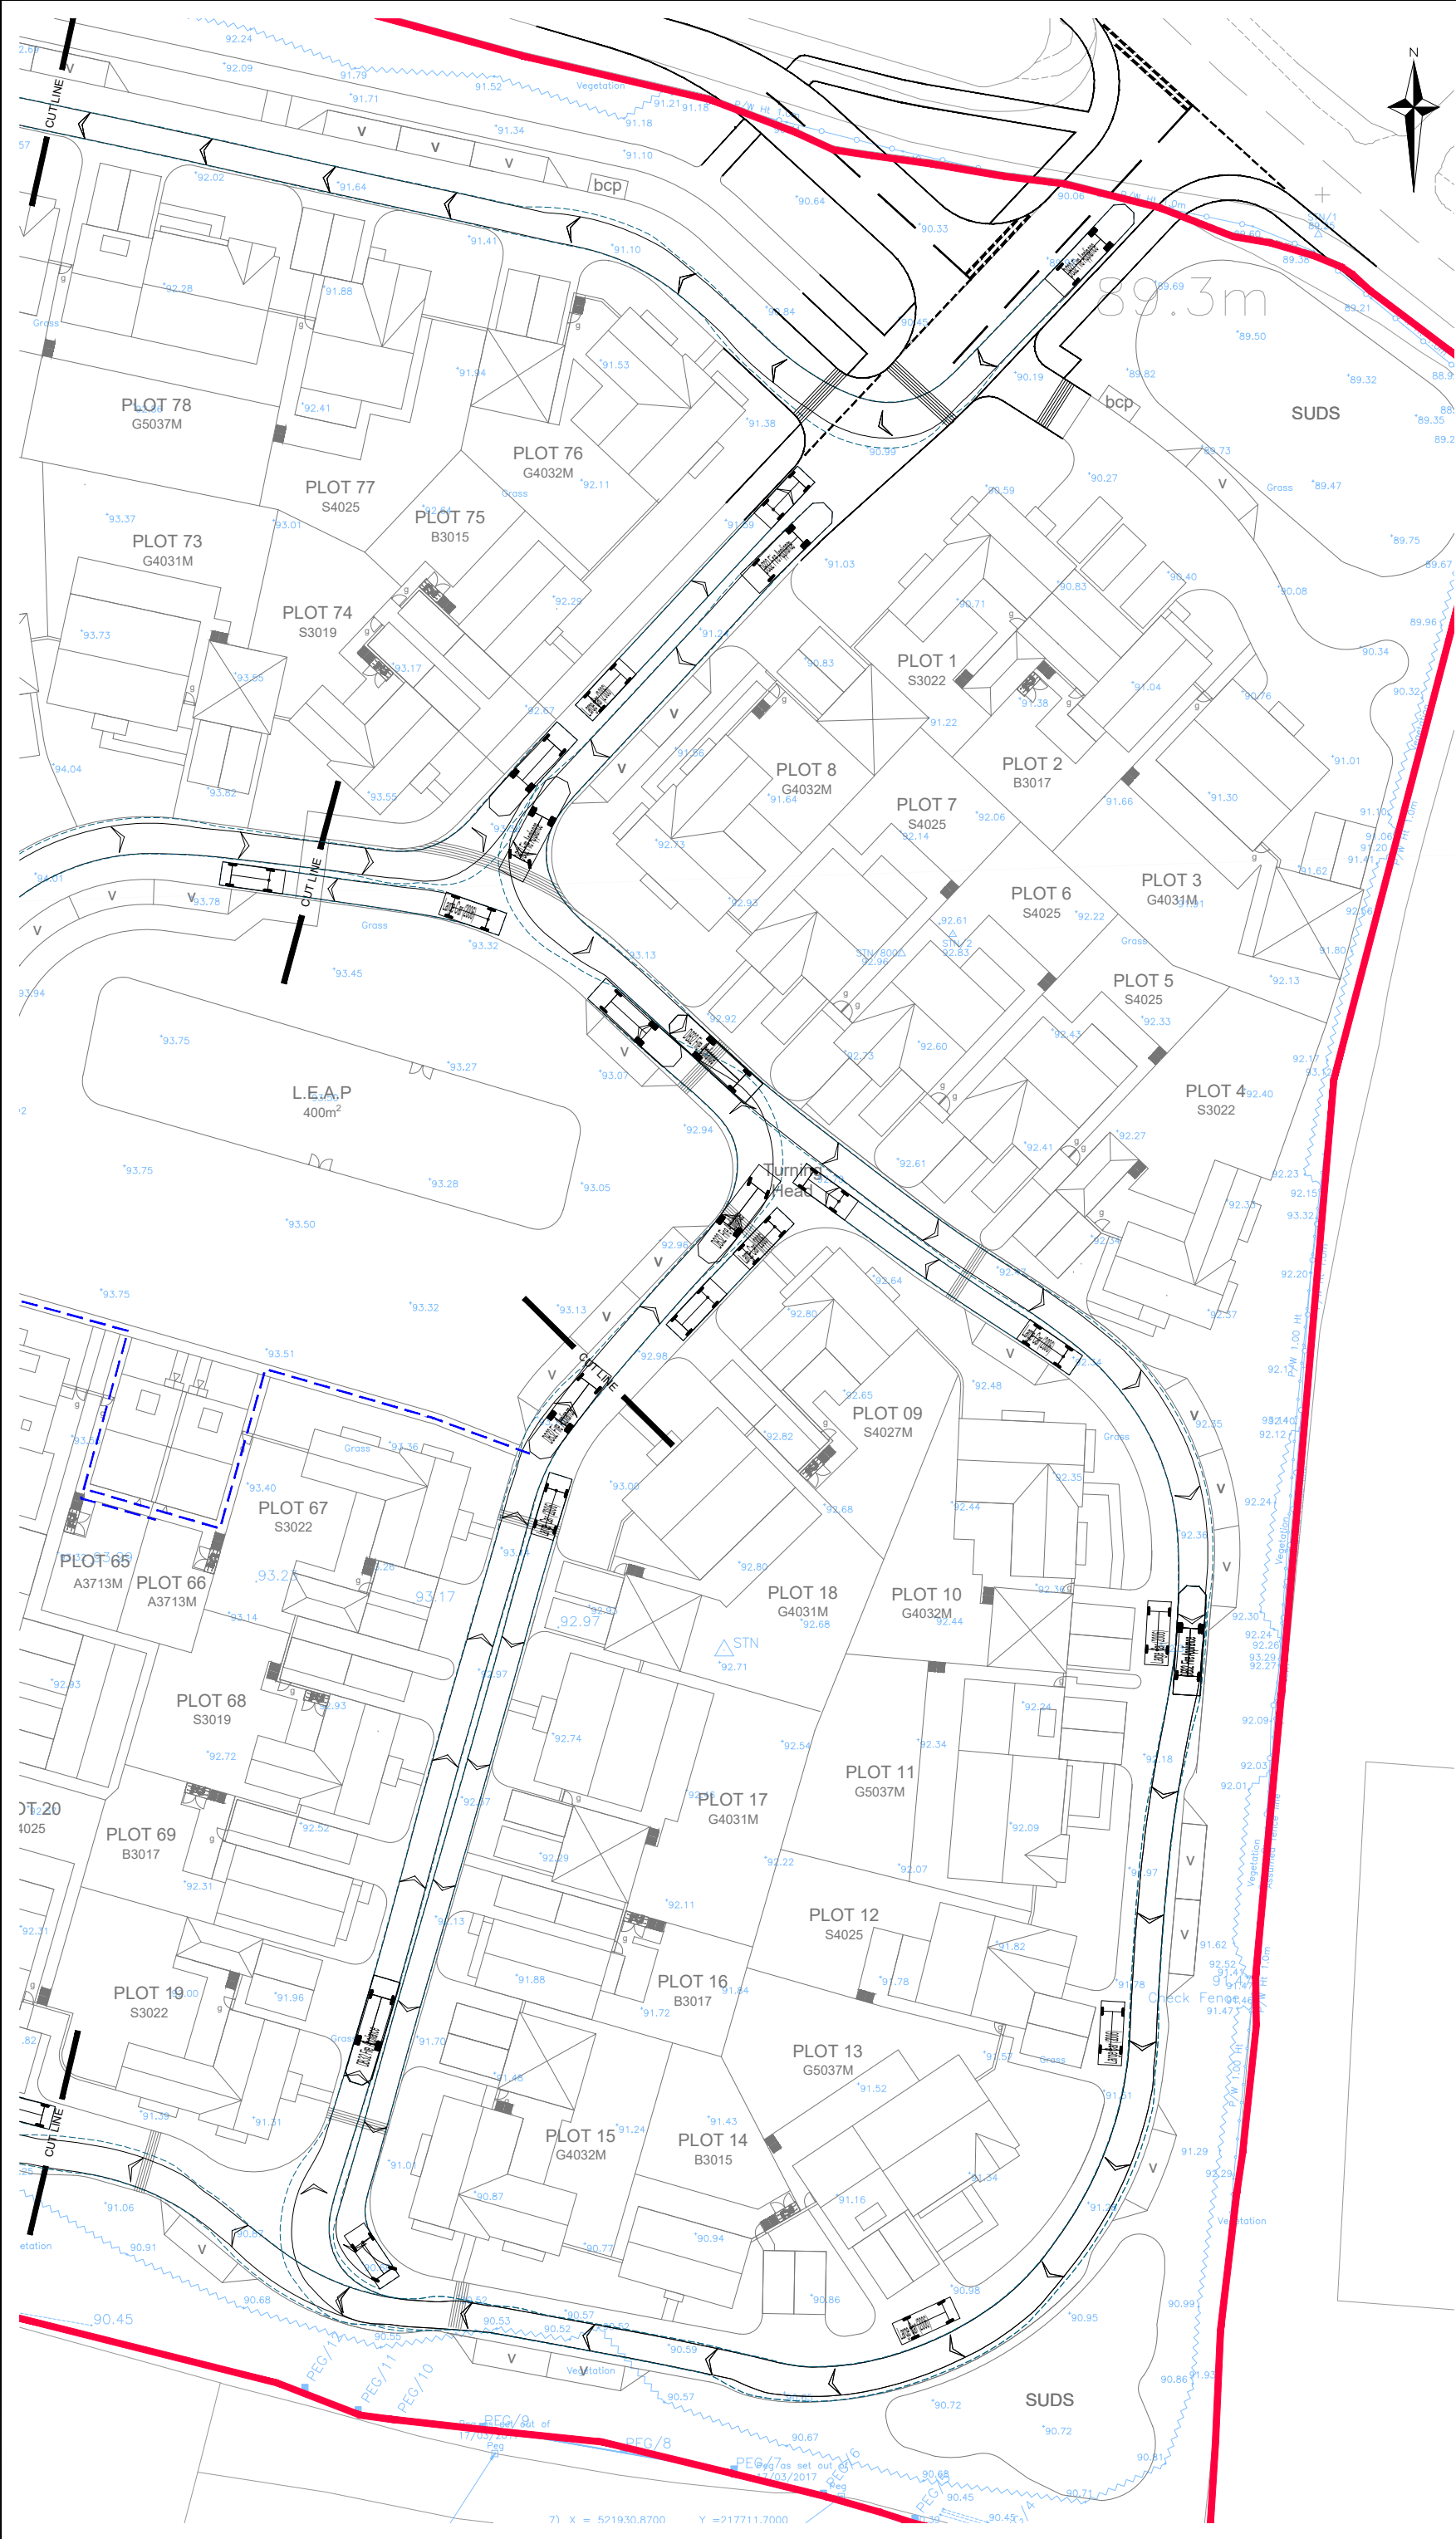

NOTES

1. THIS DRAWING IS TO BE READ IN CONJUNCTION WITH ALL RELEVANT DRAWINGS, DOCUMENTS AND SPECIFICATIONS. ANY DISCREPANCIES BETWEEN INFORMATION SHOWN ON THIS AND ANY OTHER DRAWING SHALL BE REPORTED TO THE ENGINEER IMMEDIATELY.
2. DO NOT SCALE FROM THIS DRAWING. WORK TO FIGURED DIMENSIONS ONLY.
3. THIS DRAWING SHALL NOT BE USED FOR CONSTRUCTION PURPOSES UNLESS SPECIFICALLY STATED AS 'FOR CONSTRUCTION' IN THE DRAWING STATUS.
4. ALL DRAWING INFORMATION MUST BE READ FROM HARD COPY / PDF FILES ONLY, MARKED CHECKED. BEFORE PROCEEDING PLEASE ENSURE THE ISSUE STATUS IS APPROPRIATE FOR THE INTENDED USE. ALL INFORMATION EXTRACTED DIRECTLY FROM DRAWING FILES (E.G. DWG'S) IS DONE SO ENTIRELY AT THE USERS RISK.

KEY

- TOPOGRAPHICAL SURVEY
- SITE LAYOUT
- SITE BOUNDARY
- 45m HOSE DISTANCE
- 20m FIRE TENDER REVERSE DISTANCE

TECHNICAL DATA OF VEHICLES USED

DB32 Fire Appliance

Overall Length	8.680m
Overall Width	2.180m
Overall Body Height	3.452m
Min Body Ground Clearance	0.337m
Track Width	2.121m
Lock to Lock Time	6.00s
Kerb to Kerb Turning Radius	7.910m

Large Car (2006)

Overall Length	5.079m
Overall Width	1.872m
Overall Body Height	1.525m
Min Body Ground Clearance	0.310m
Max Track Width	1.831m
Lock to Lock Time	4.00s
Kerb to Kerb Turning Radius	5.900m

FIGURE 4f

FOR INFORMATION ONLY

15	SITE LAYOUT UPDATED	19/12/2023	DNK
14	SITE LAYOUT & SWEEP PATHS UPDATED	17/10/2023	DNK
13	LAYOUT AND SWEEP PATHS UPDATED	15/09/2023	DNK
12	SITE LAYOUT & SWEEP PATHS UPDATED	07/03/2023	HG
11	FIRST ISSUE	25/01/2023	DNK

Rev.	Description	Date	Chkd

Glanville
3 Grovelands Business Centre
Boundary Way
Hemel Hempstead, Herts. HP2 7TE
Tel: (01442) 835999 Fax: (01442) 258924
postbox@glanvillegroup.com
www.glanvillegroup.com

Client : CROUDACE HOMES

Project : COWARDS LANE, CODICOTE

Title : EASTERN SWEEP PATH ASSESSMENT - OUTBOUND FIRE TENDER

Project Engineer :	DNK	Scale :	1:500 @ A3
Project Director :	HG	Date :	JANUARY 2023
Status :	INFORMATION		

Drawing No. 4220651-SK009	Rev 15
---------------------------	--------