

0 5 10 15 20 25 30
METRES
1:500

© Crown copyright and database rights 2025 Ordnance Survey OS100035409.
18th June 2025
Order reference – SP112302

Scheme – Construction of Equestrian Manège and Associated Fencing


**Address – East Hall Farmhouse,
St Pauls Walden, Hitchin, SG4 8DL**

Date – July 2025
Scale – 1:500 @ A3
Drawing Ref – 2025/387/03 – site plan

Sheet 3 of 5

By **Dorli Newbery** BEng(Hons) - 07946584925
dorlinewbery@btinternet.com

**Dorli and
Daughter
Equine
Planning**

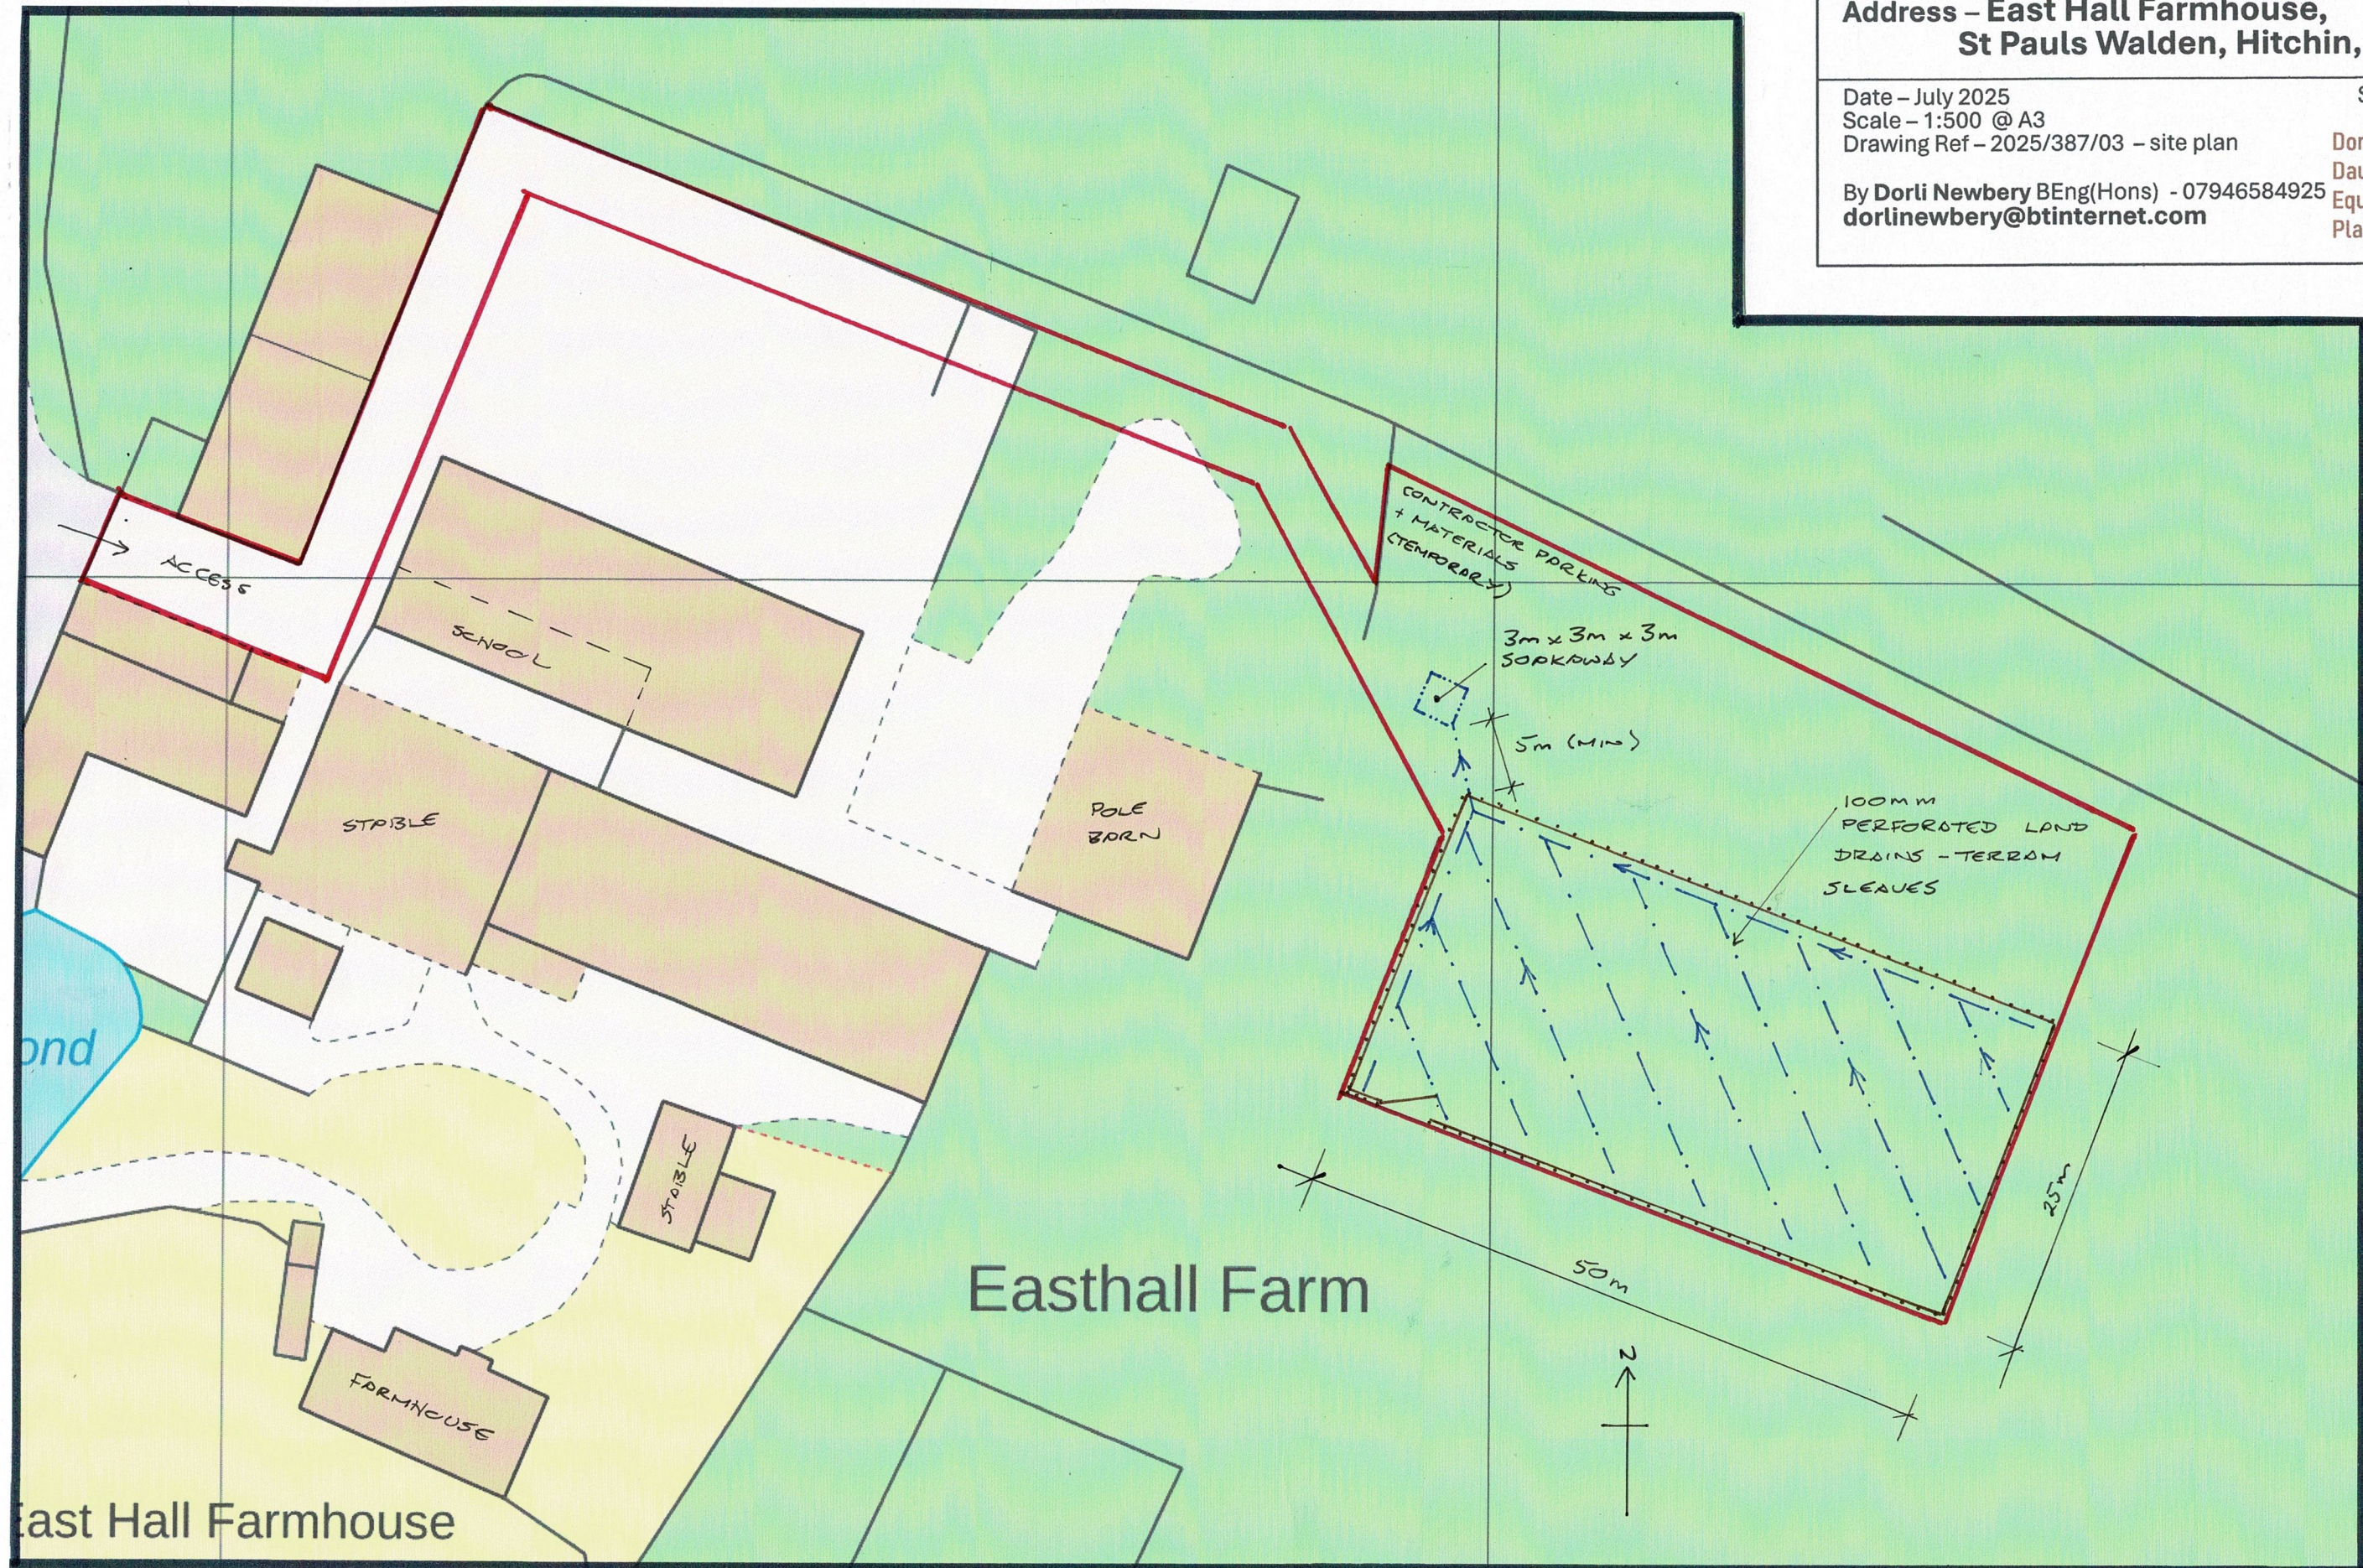

Site Plan – incl. drainage 1:500

This drawing has been prepared for Planning Permission purposes and should be read in conjunction with all the drawings in the series 2025/387/01-05, the Design and Access Statement and Ecological Reports. All dimensions and setting out to be confirmed on site and any discrepancies reported to the designer.