

NB - SEE BNG PLANS + REPORTS
BY CROSSLAND ECOLOGY FOR
HABITAT PLANS

© Crown copyright and database rights 2025
Ordnance Survey OS100035409.
18th June 2025
Order reference - SP112302

**Scheme - Construction of Equestrian Manège and
Associated Fencing**


**Address - East Hall Farmhouse,
St Pauls Walden, Hitchin, SG4 8DL**

Date - July 2025
Scale - 1:500 @ A3
Drawing Ref - 2025/387/02 - block plan

Sheet 2 of 5

By Dorli Newbery BEng(Hons) - 07946584925
dorlinewbery@btinternet.com

Dorli and
Daughter
Equine
Planning

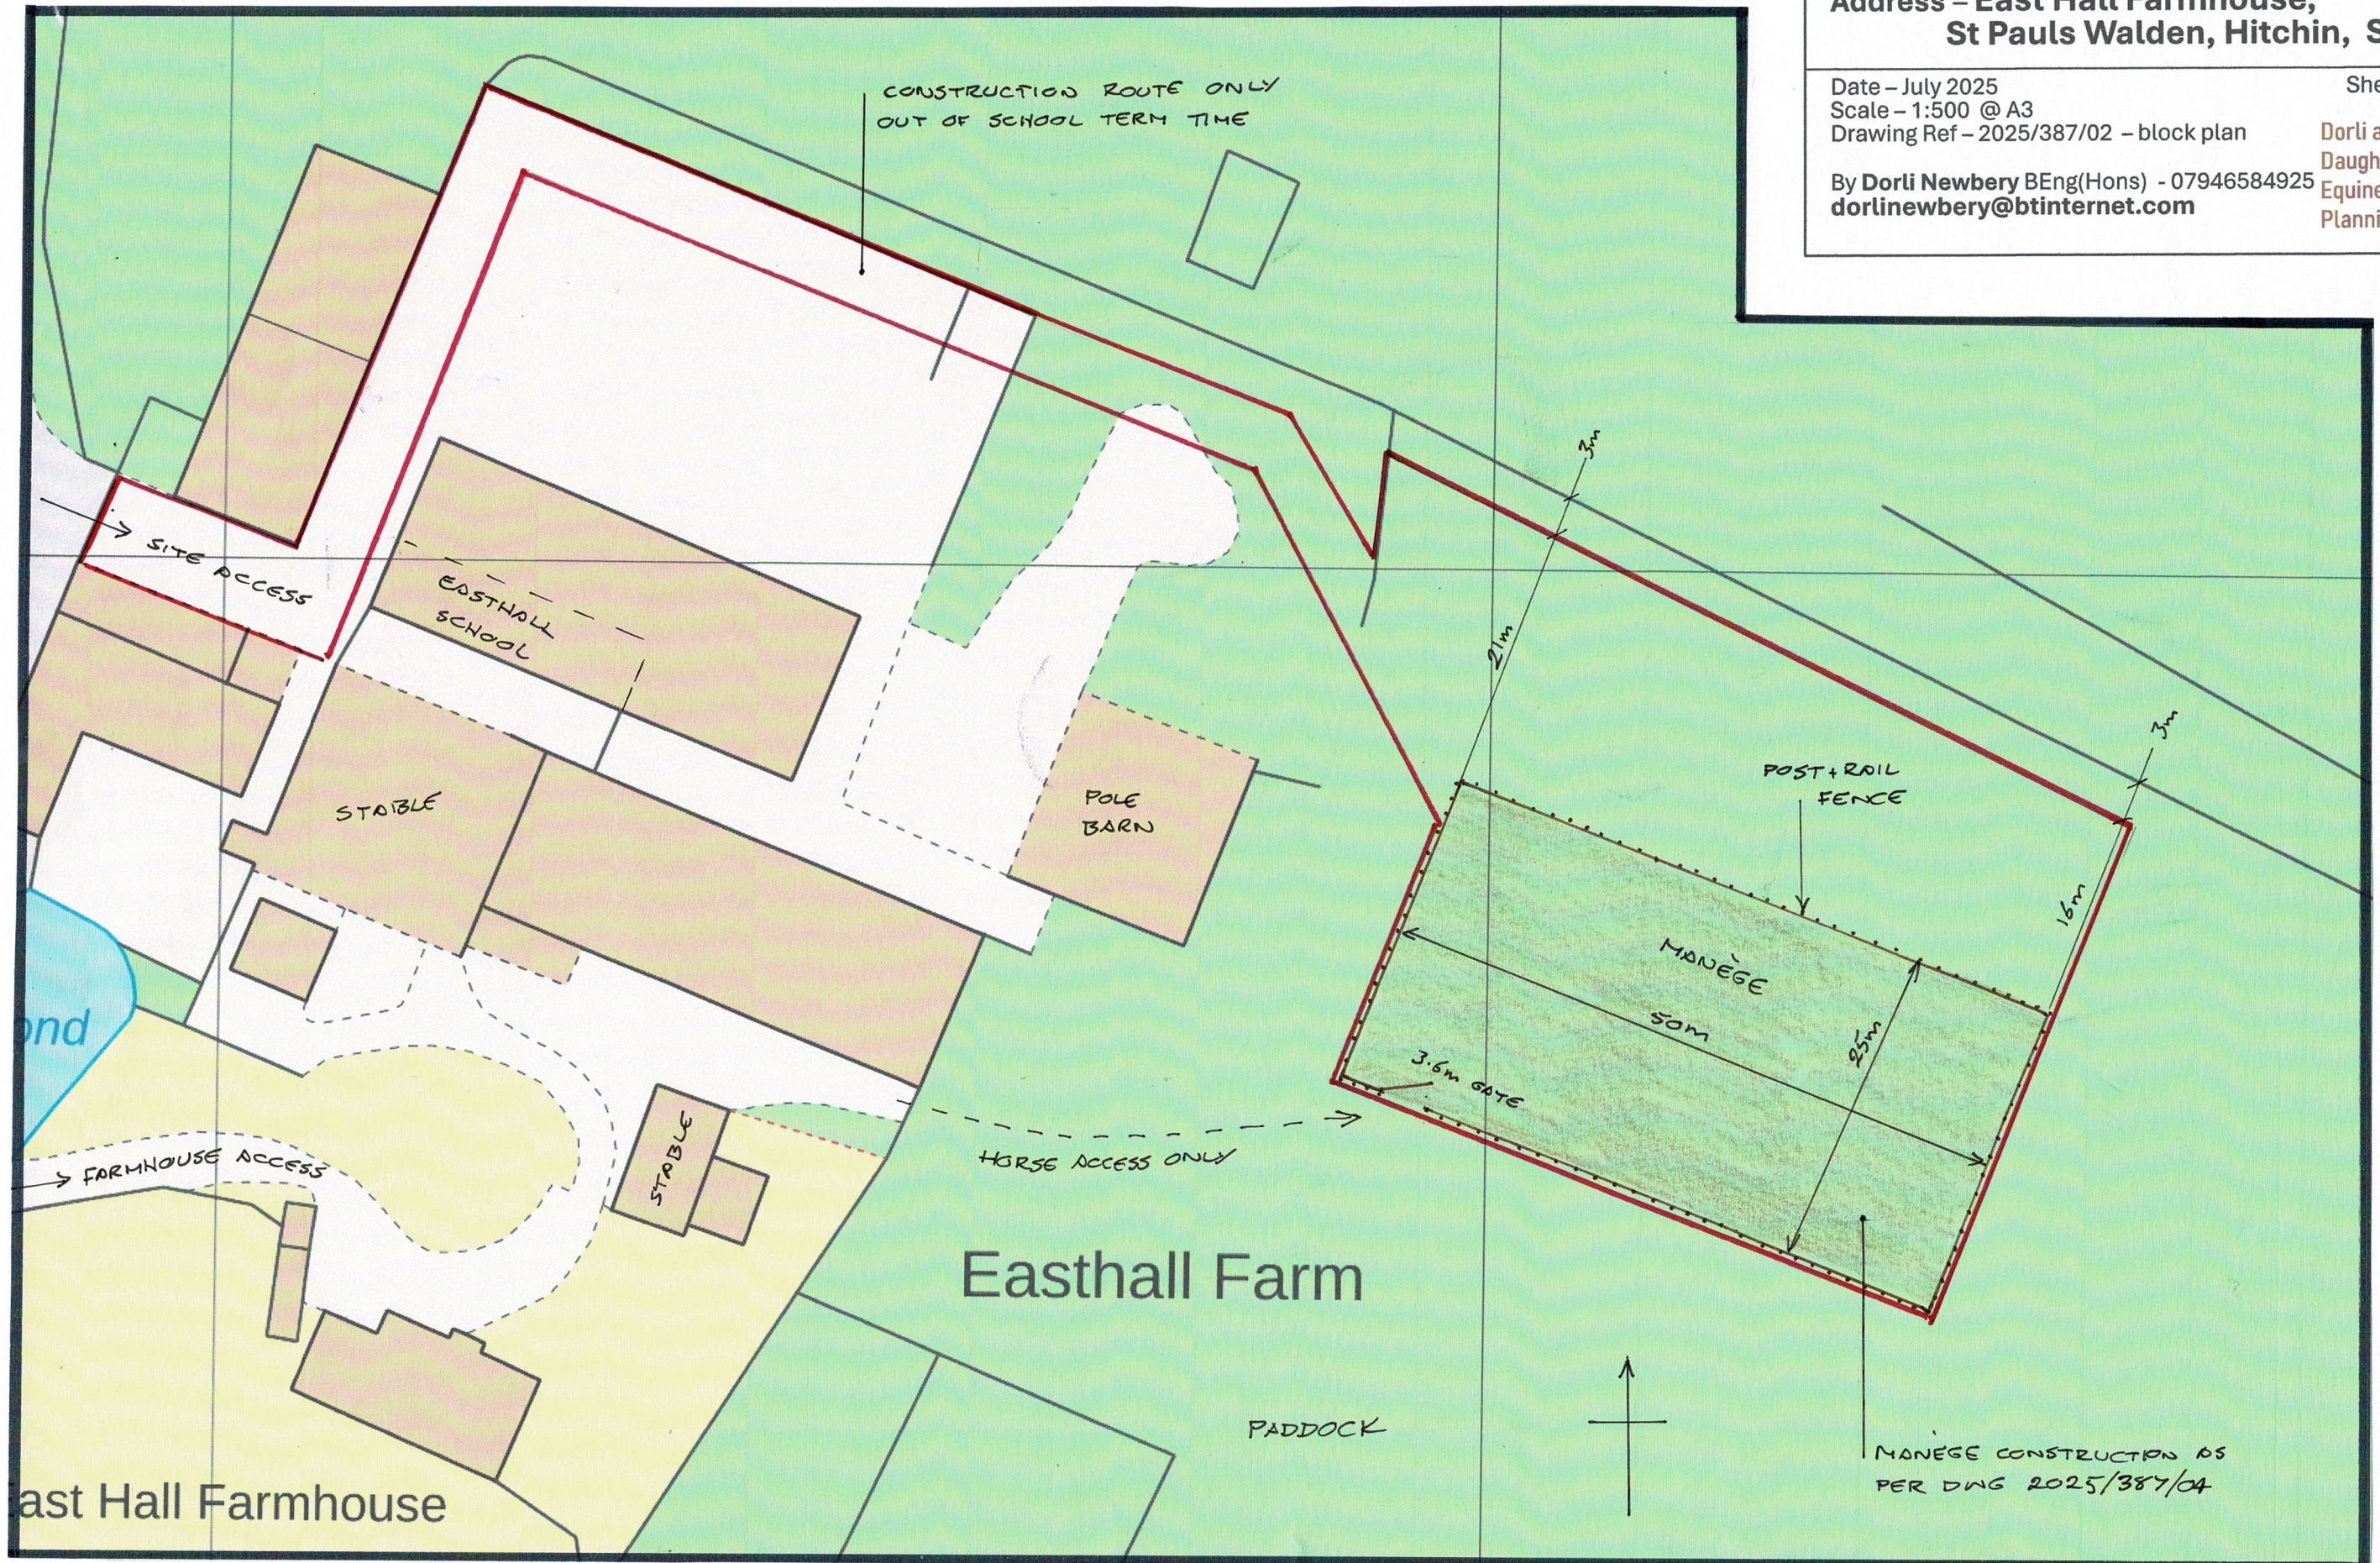

METRES
0 5 10 15 20 25 30
1:500

Block Plan 1:500

This drawing has been prepared for Planning Permission purposes and should be read in conjunction with all the drawings in the series 2025/387/01-05, the Design and Access Statement and Ecological Reports. All dimensions and setting out to be confirmed on site and any discrepancies reported to the designer.