


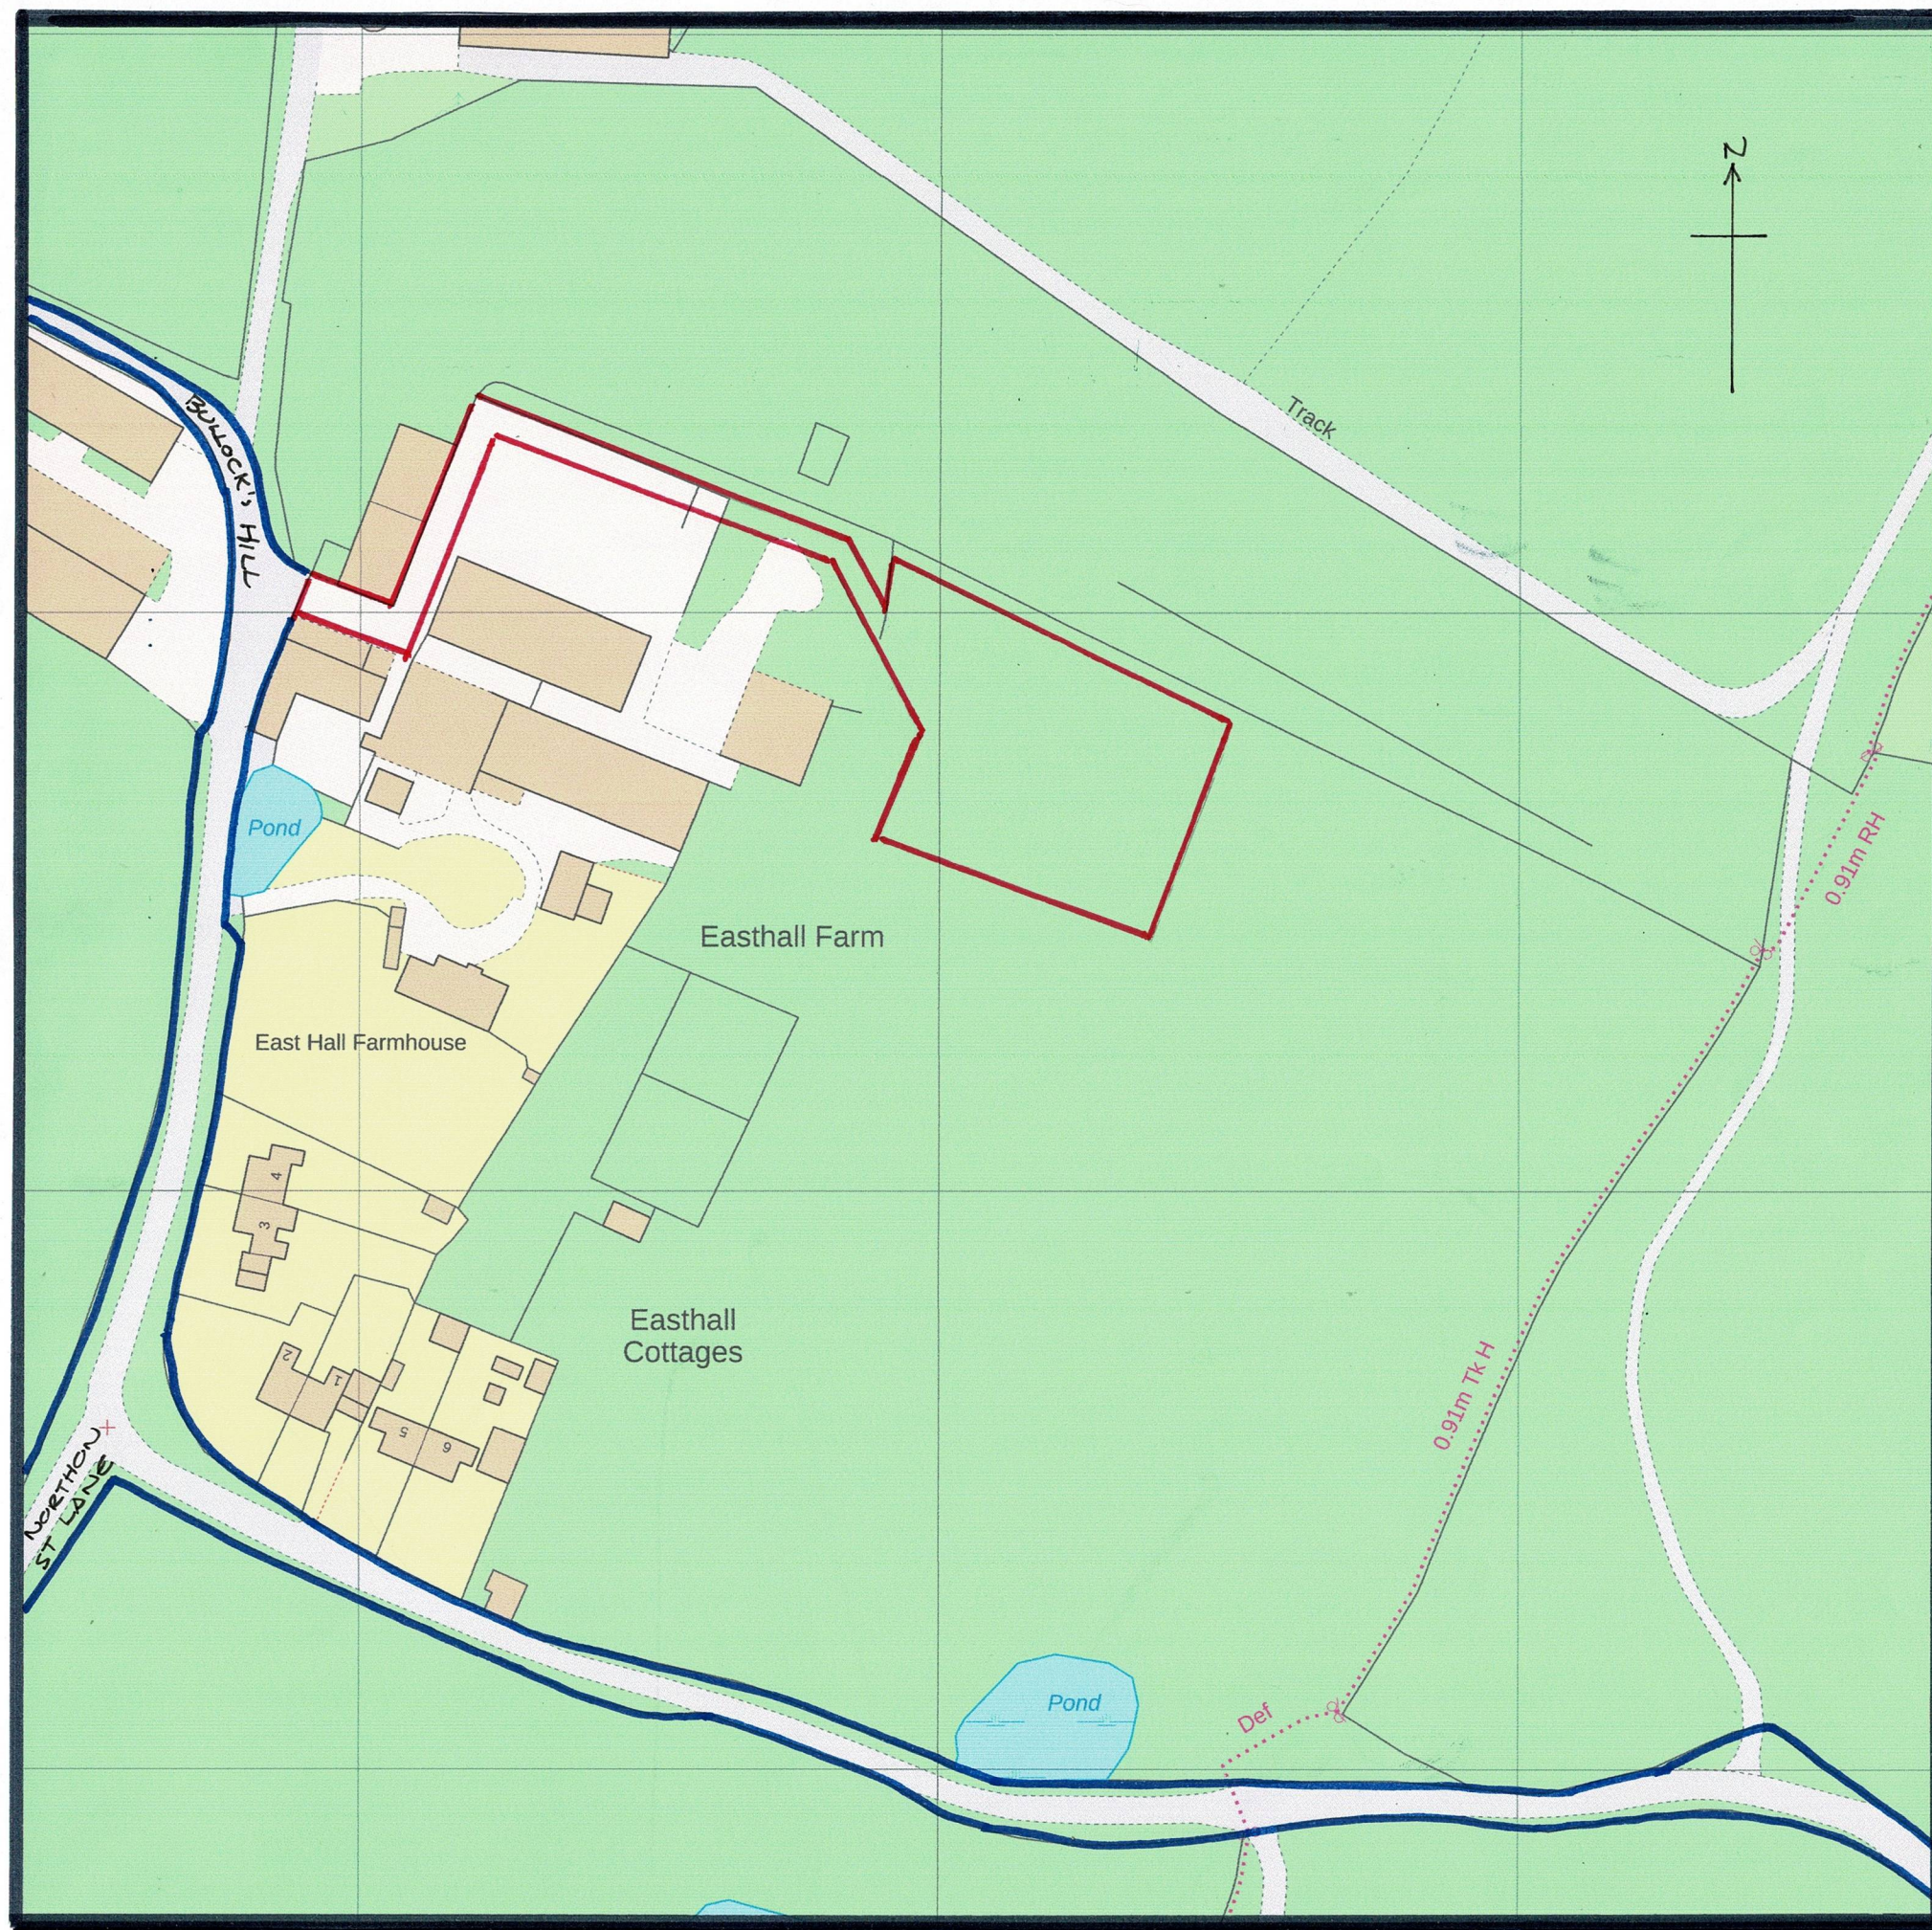

METRES
0 10 20 30 40 50
1:1250

— SITE BOUNDARY
— LAND UNDER SAME OWNERSHIP

Location Plan 1:1250

This drawing has been prepared for Planning Permission purposes and should be read in conjunction with all the drawings in the series 2025/387/01-05, the Design and Access Statement and Ecological Reports. All dimensions and setting out to be confirmed on site and any discrepancies reported to the designer.

Scheme – Construction of Equestrian Manège and Associated Fencing

**Address – East Hall Farmhouse,
St Pauls Walden, Hitchin, SG4 8DL**

Date – July 2025
Scale – 1:1250 @ A3
Drawing Ref – 2025/387/01 – location plan

Sheet 1 of 5

By **Dorli Newbery** BEng(Hons) - 07946584925
dorlinewbery@btinternet.com

**Dorli and
Daughter
Equine
Planning**

