



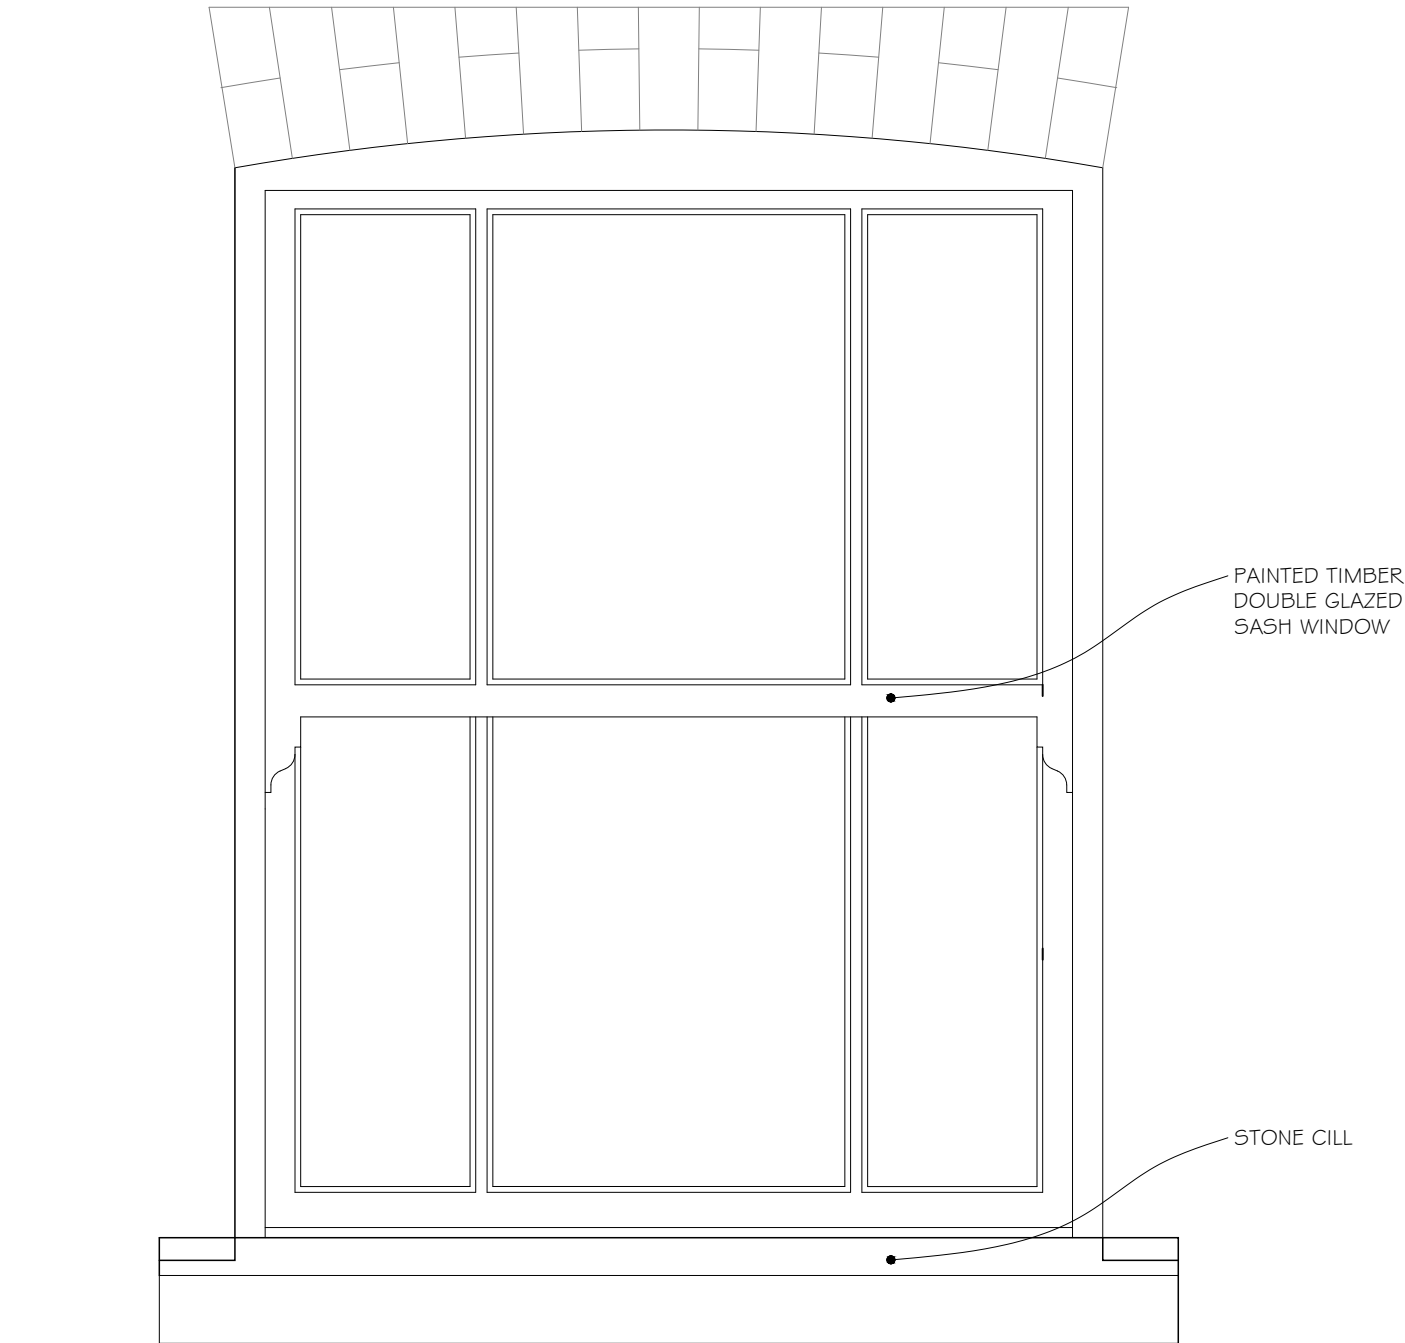


ELEVATION

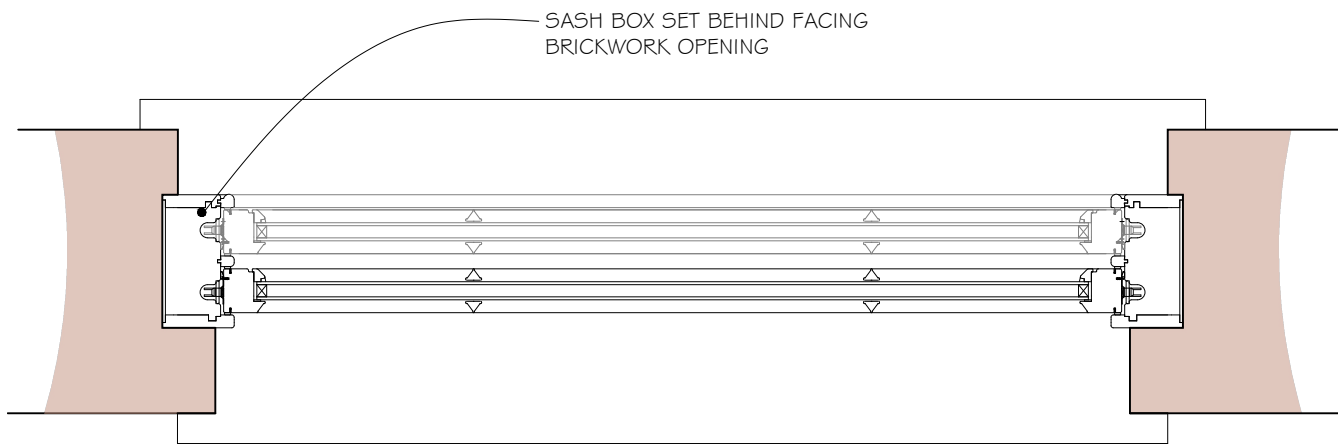


PLAN


TYPICAL SASH WINDOW

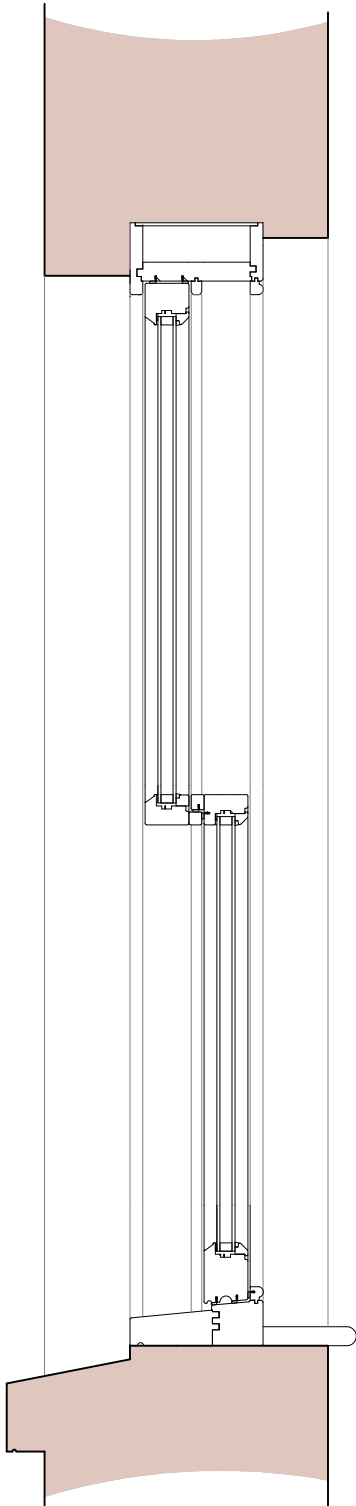

SECTION

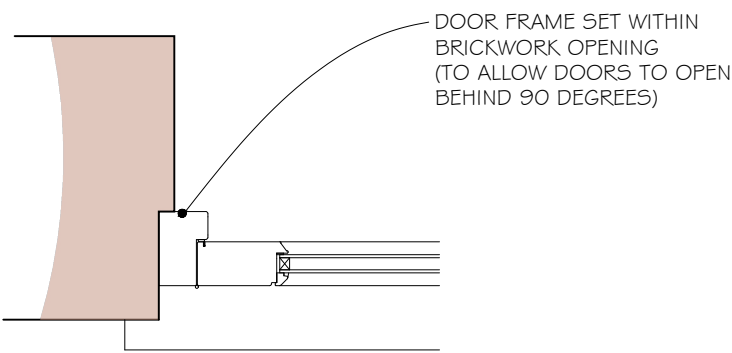

FRENCH DOOR REVEAL PLAN
(OUTWARD OPENING)

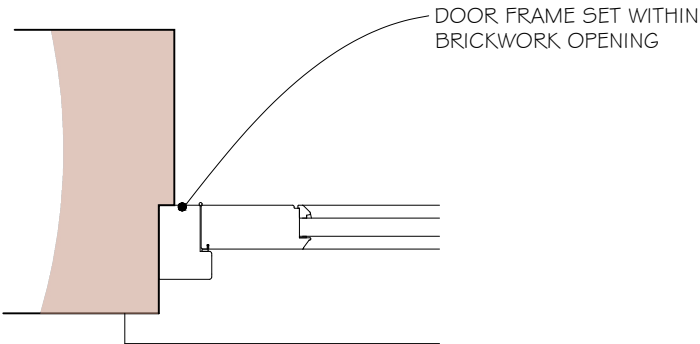

FRONT DOOR REVEAL PLAN
(INWARD OPENING)

REV:	DATE:	DESCRIPTION:
DO NOT SCALE THESE DRAWINGS. USE WRITTEN DIMENSIONS ONLY. ALL DIMENSIONS TO BE CHECKED ON SITE PRIOR TO COMMENCEMENT OF WORK.		
		
JOINERY DETAILS PART 1 OF 2		
HILLCREST & TUSSUCKS THE CAUSEWAY THERFIELD		
DATE: AUG 25	SCALE @ A3: 1:10	REVISION
DRAWING NO.	478.59	

