


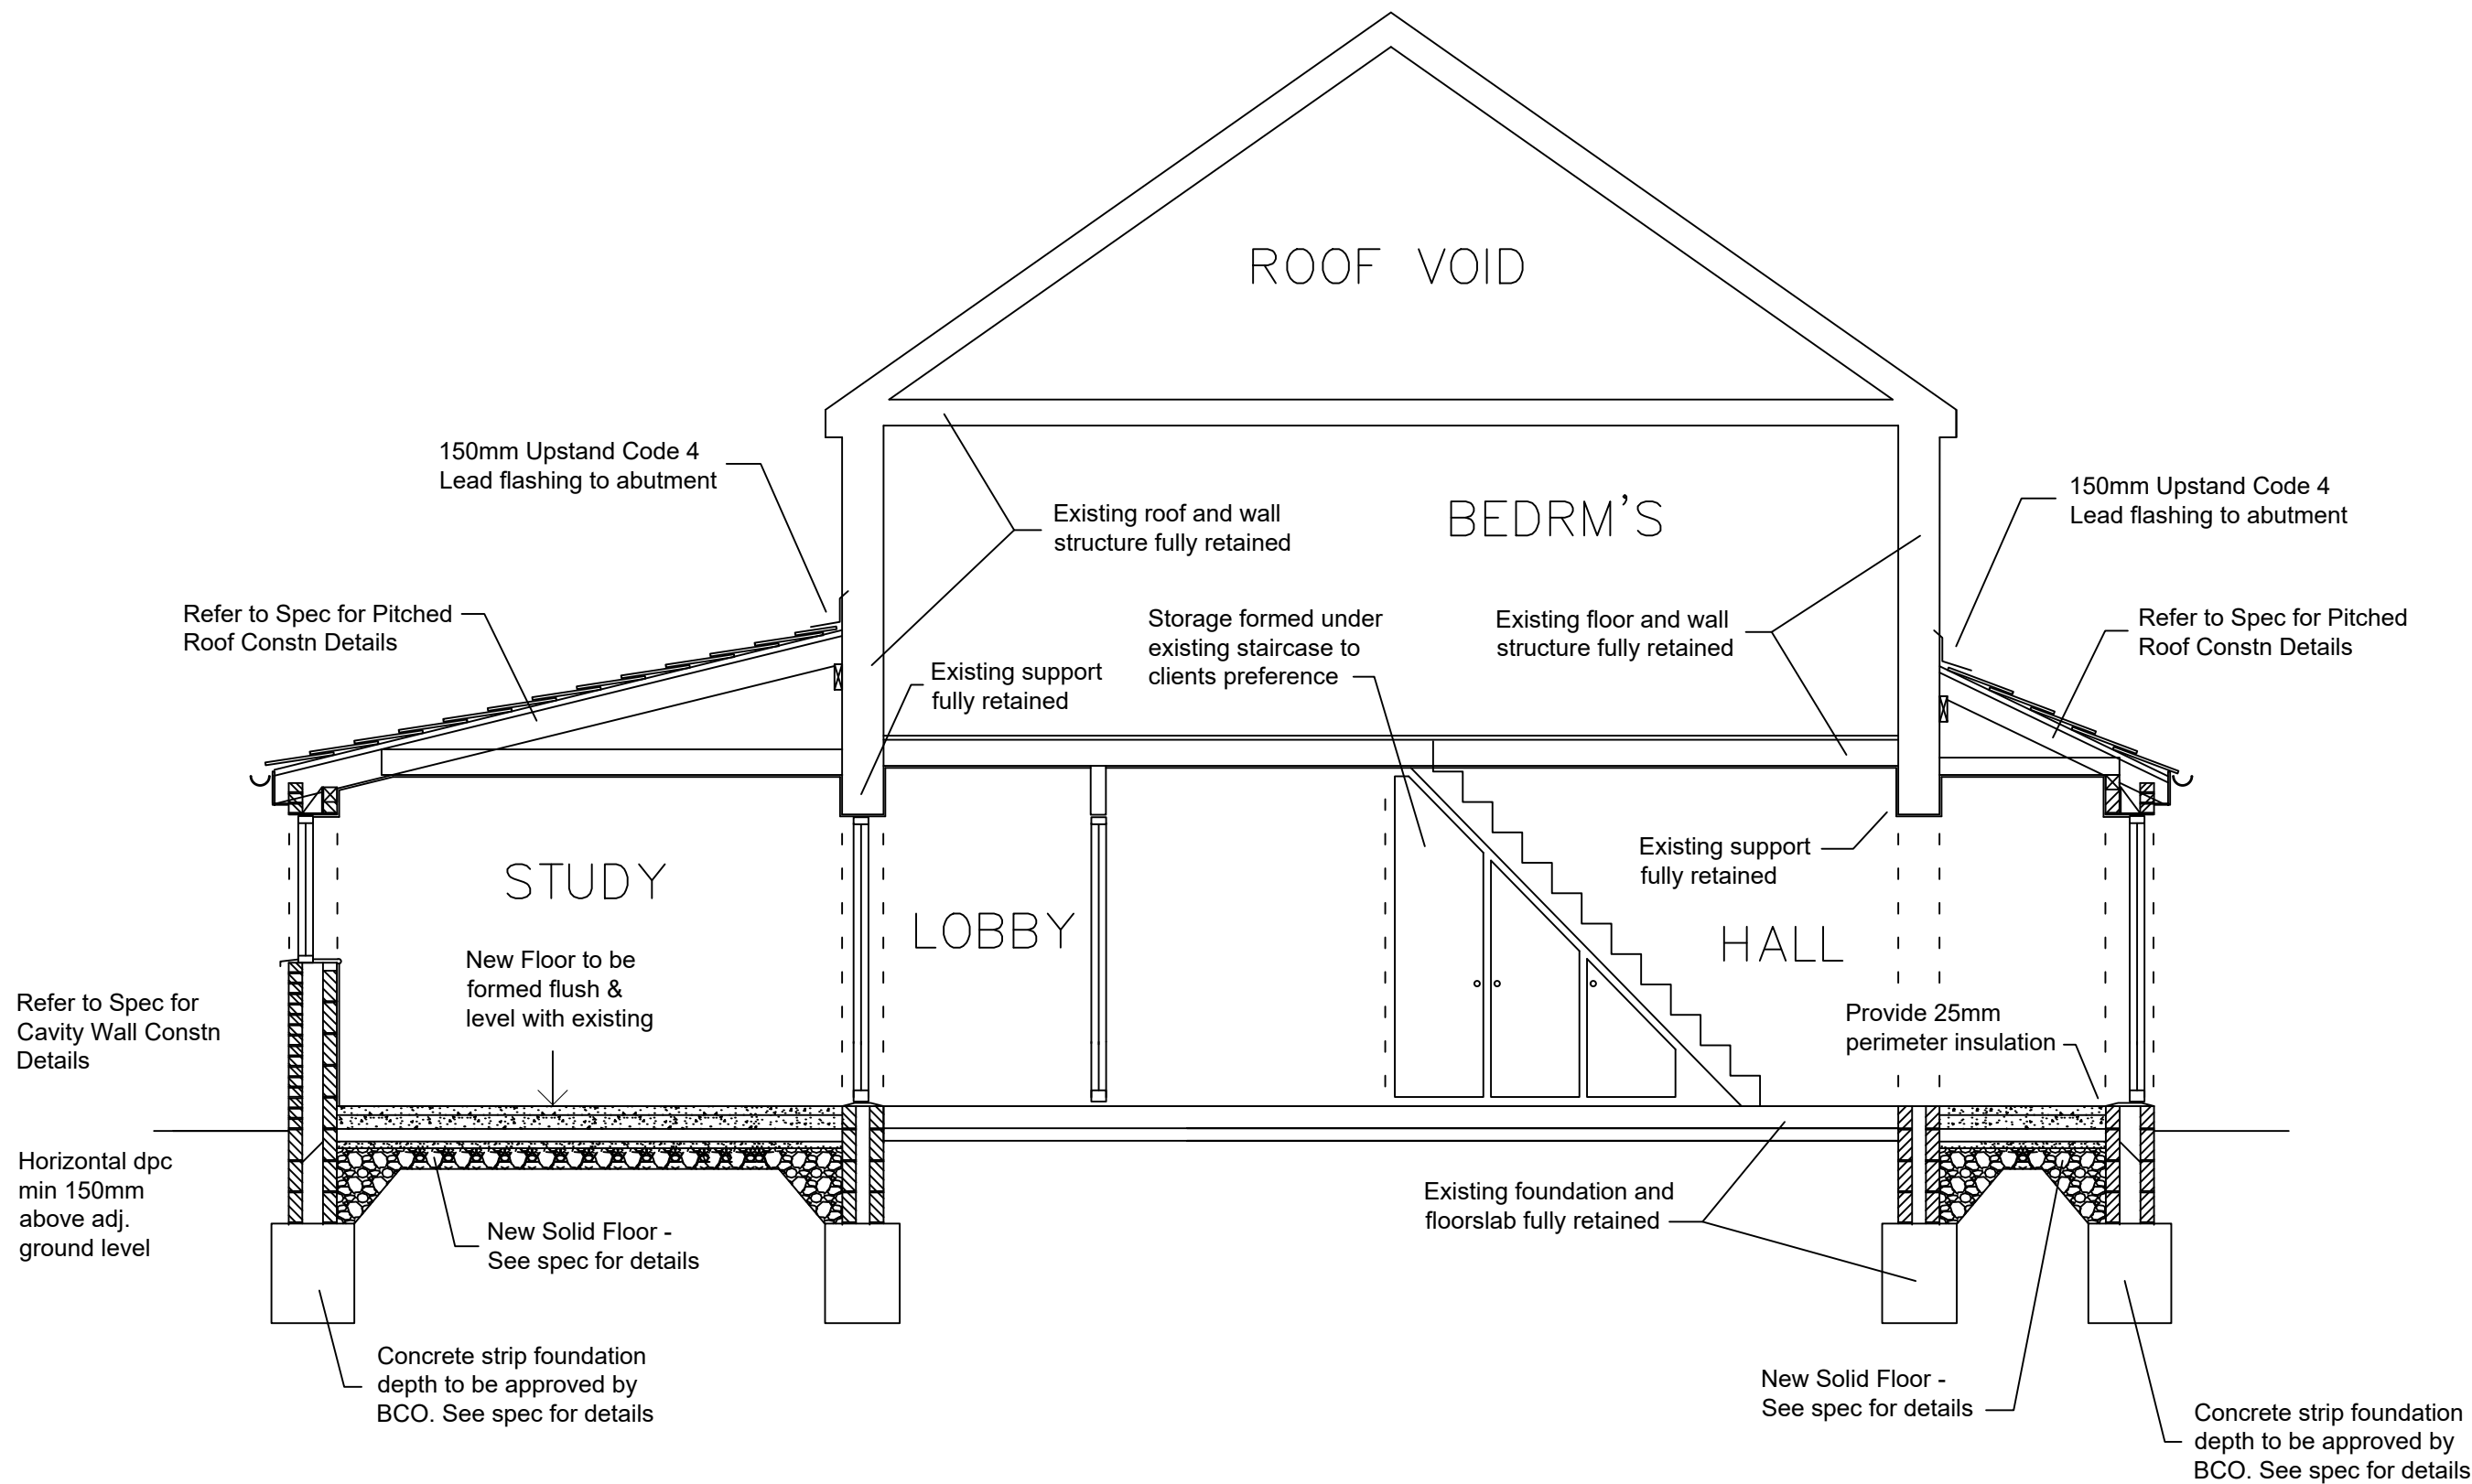

TITLE PROPOSED EXTENSION & ALTERATIONS. PROPOSED SECTION			
SITE ADDRESS - 49 DENBY ELLIS, LETCHWORTH GARDEN CITY, HERTFORDSHIRE, SG6 2LW			
FOR - MR & MRS SMITH		SCALE 1:50 @ A3	DATE AUG 2025
		DRG. No.	001/5.