


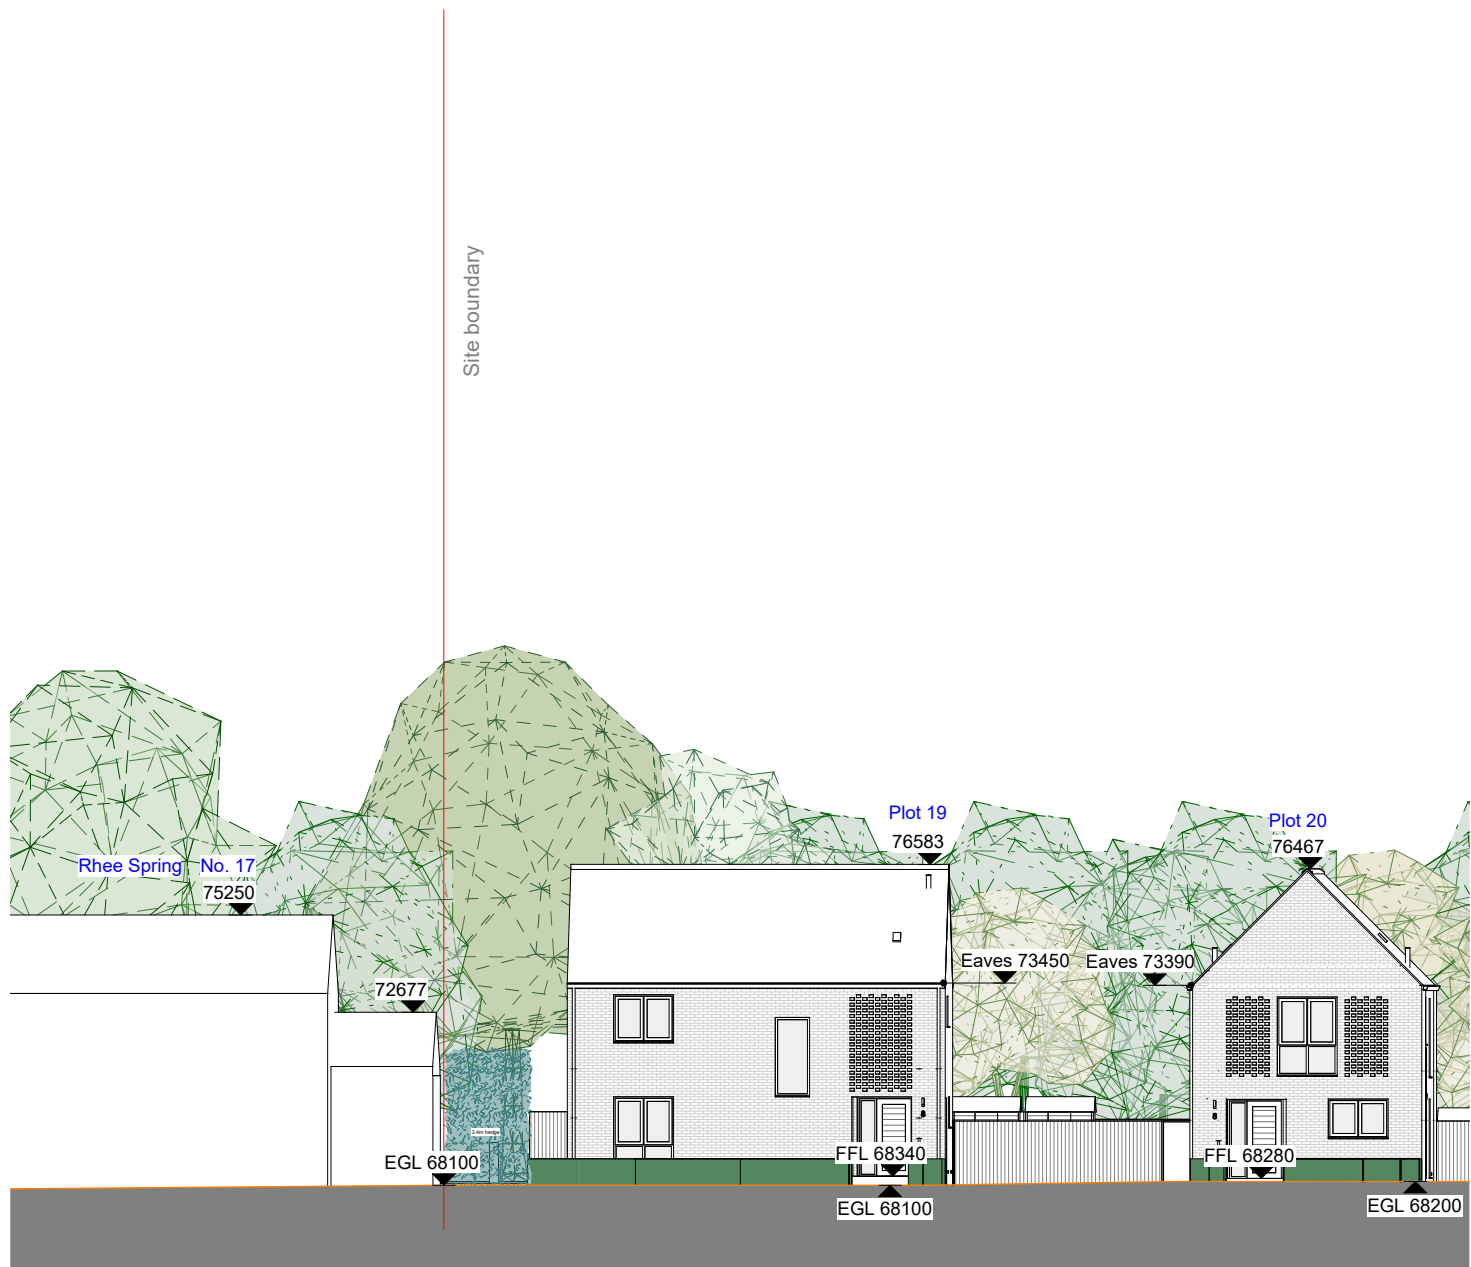

Sitewide Elevation 7
1 : 200



Sitewide Elevation 8
1 : 200

PL02	26/02/26	Issued for discharge of condition 10	FL
PL01	16/02/24	Issued for Planning	GD

REVISIONS	DATE/DRAWN
-----------	------------



Key Plan

The Old School, Exton Street, London, SE1 8UE rocktownsend.co.uk 020 7261 6577	PROJECT	Royston Road (Site 13)		
		Baldock		
	DRAWING TITLE	Proposed		
		Site Elevations		
		Sheet 2 of 2		
	DATE	May 21	DRAWN	DC
	SCALE	1 : 200	@ A1	CHECK
	STATUS	PLANNING		
	RT JOB NO.	RT20072	REVISION	PL02
	DRAWING NO.	RR-RTA-XX-XX-DR-A-00122		

Rock Townsend

