




Existing Elevations 1:100

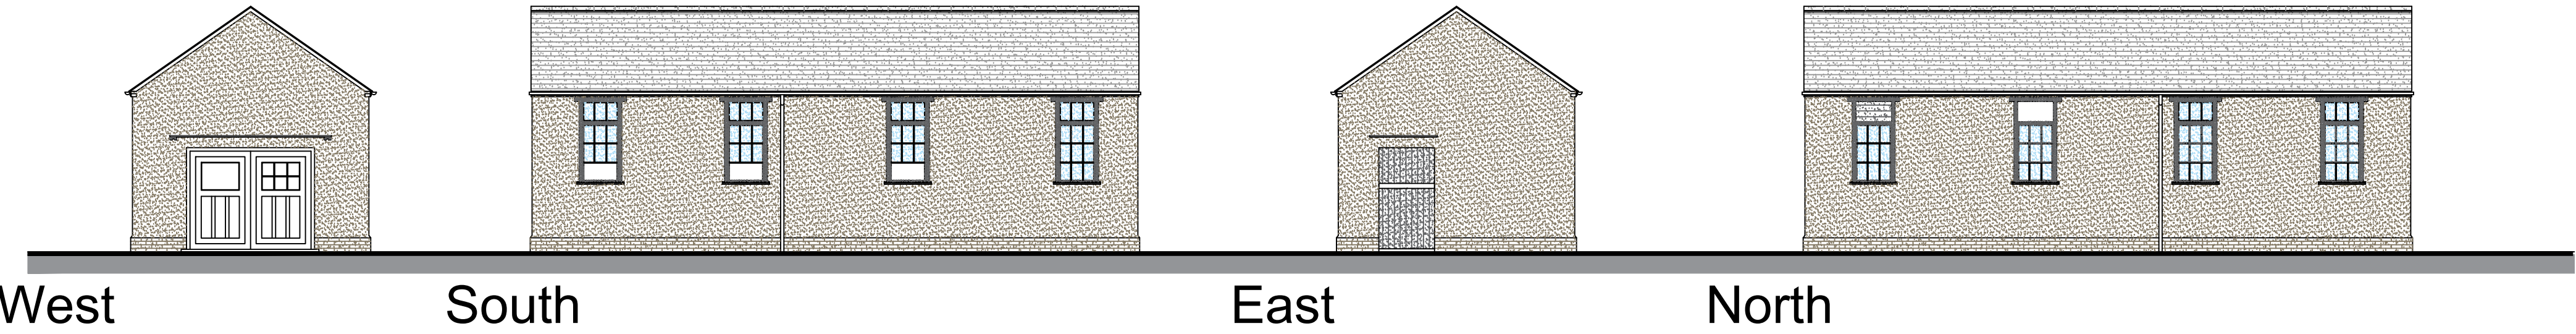

Village Street

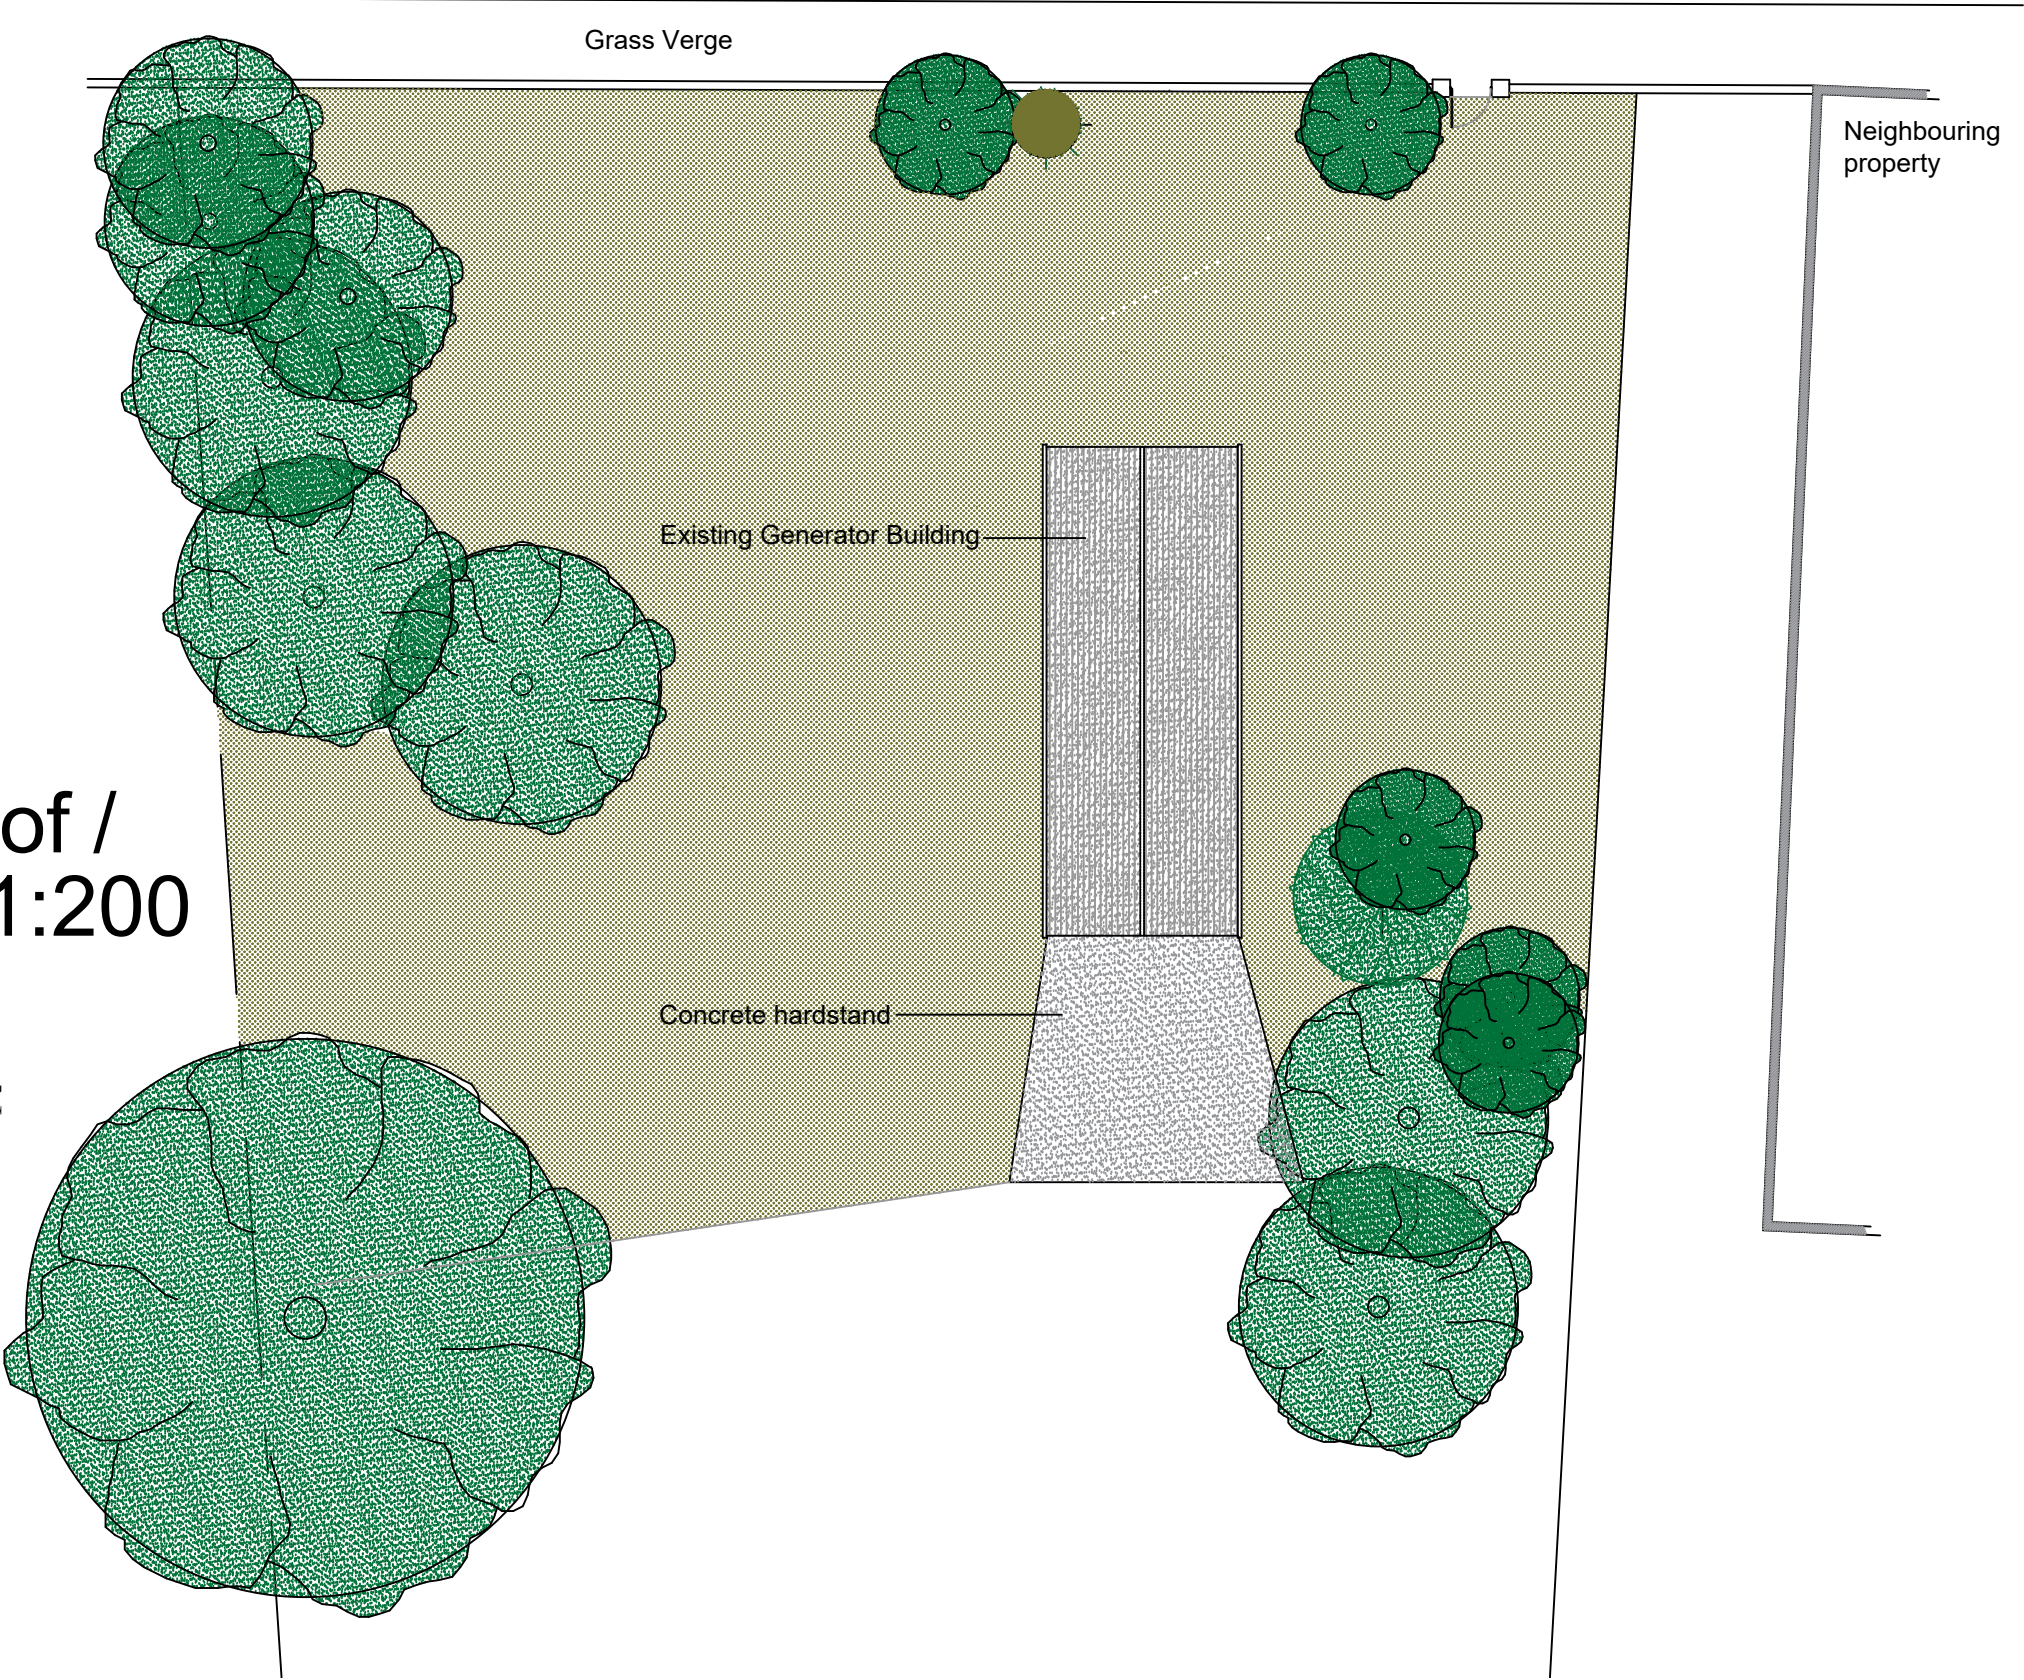

Existing Ground Floor Plan 1:100

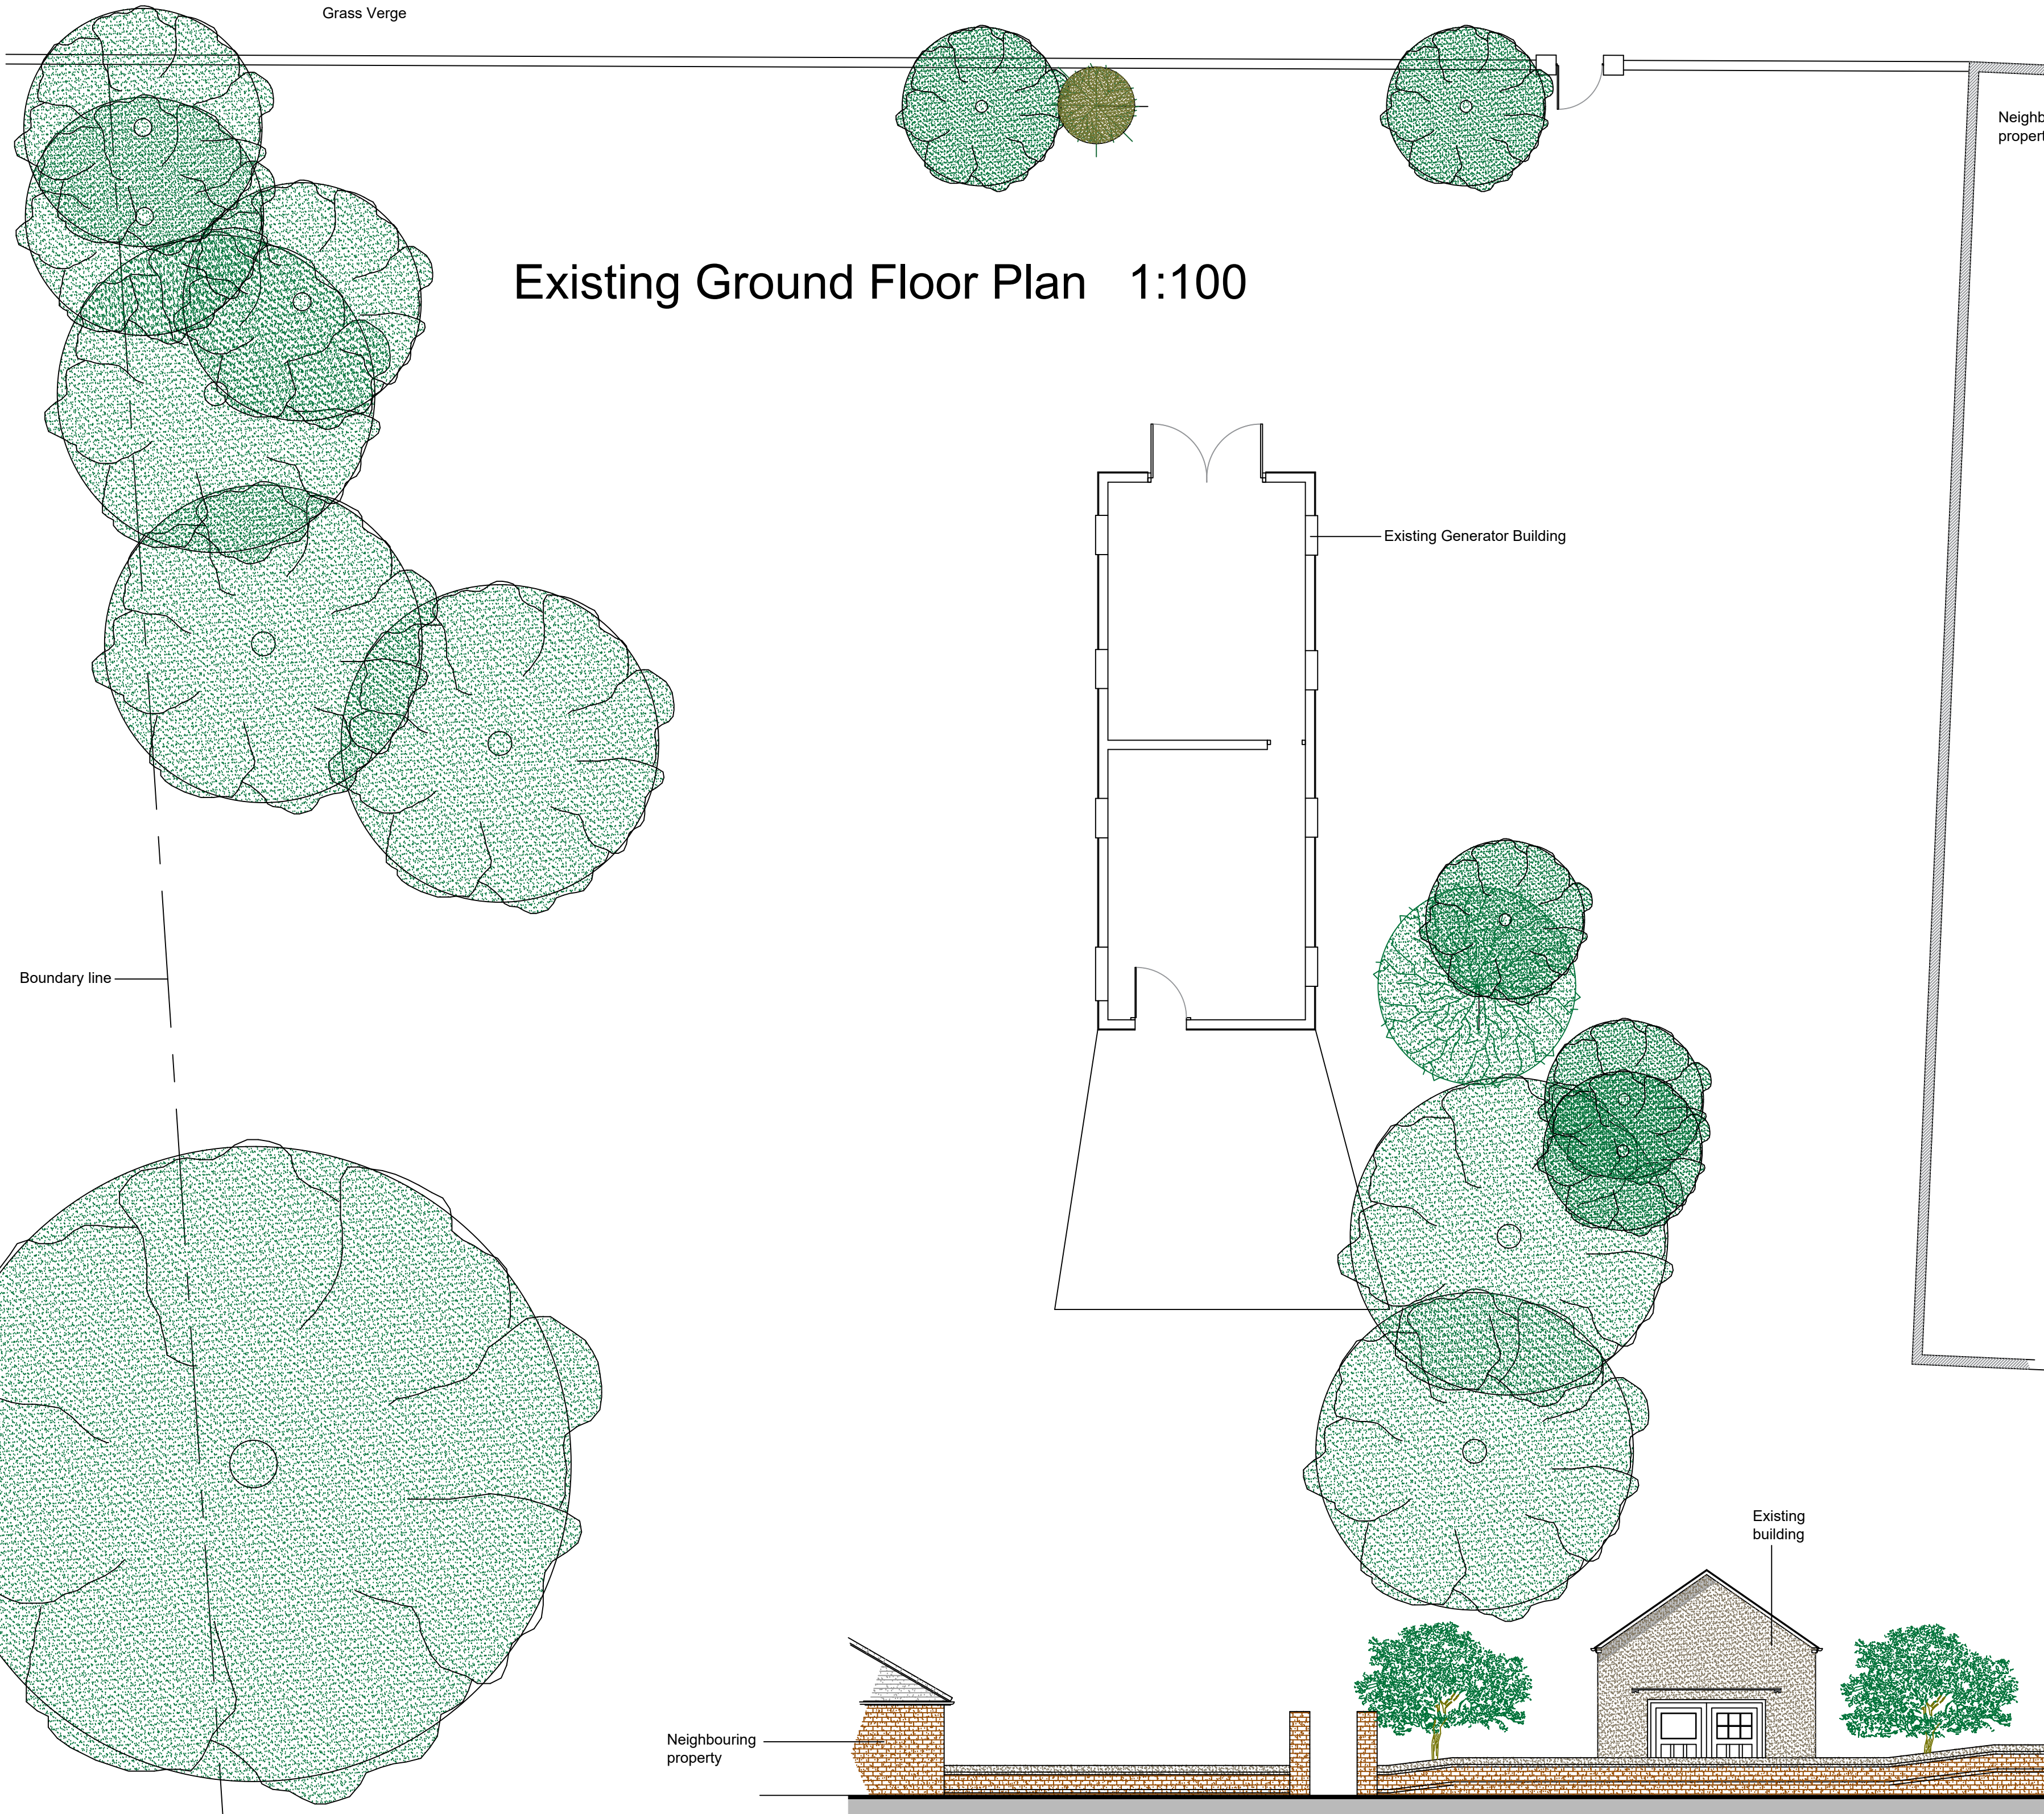

Existing Generator Building Image (West) Existing Generator Building Image (East)



Existing Generator Building Image (South)

1:200 Scale Bar 0 4.0m 8.0m
1:100 Scale Bar 0 2.0m 4.0m

Architech Limited
Architectural and Building Consultants
Tel. 01462 634293 / 07768 123899

Project
The Generator Building, Hexton Manor, Hexton, Hertfordshire

Title
Proposed New Dwelling

Date April 2023 **Scale** 1:50 1:100 **Status** Planning

2023 / 25 / 03 **A1**

Existing Street Scene Elevation 1:100

