


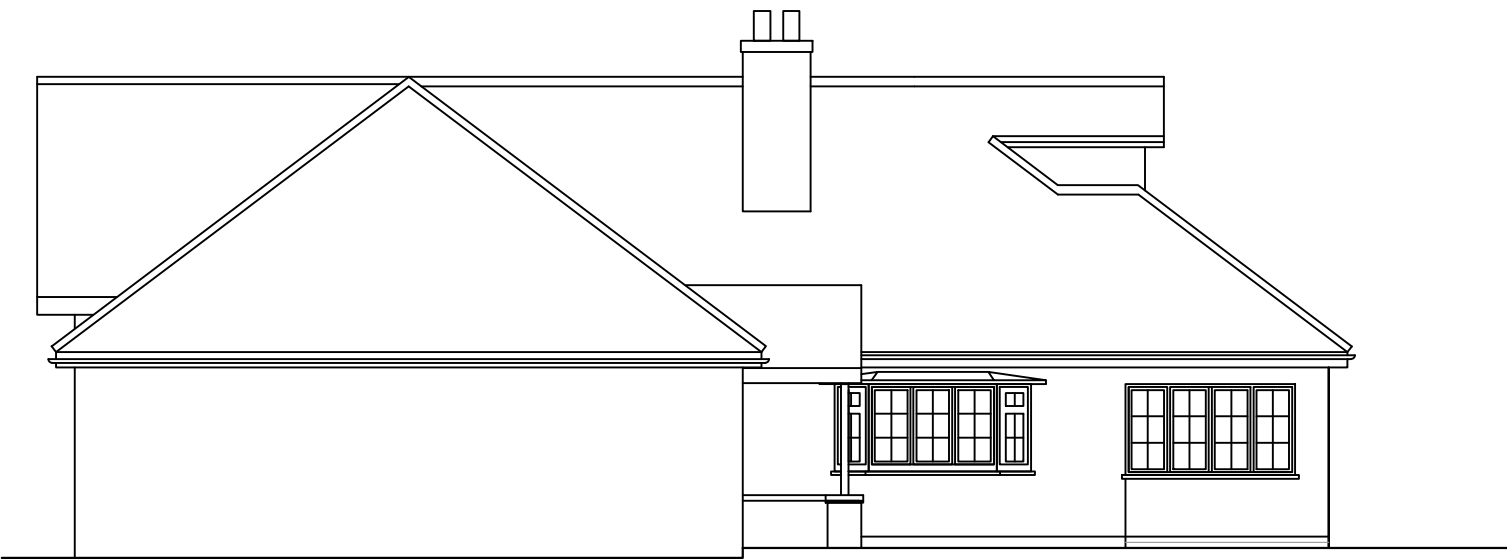

EXISTING FRONT ELEVATION



EXISTING SOUTH EAST SIDE ELEVATION



EXISTING NORTH WEST SIDE ELEVATION

