Spring Wood, 240 Spring Rd.
Letchworth.

4b

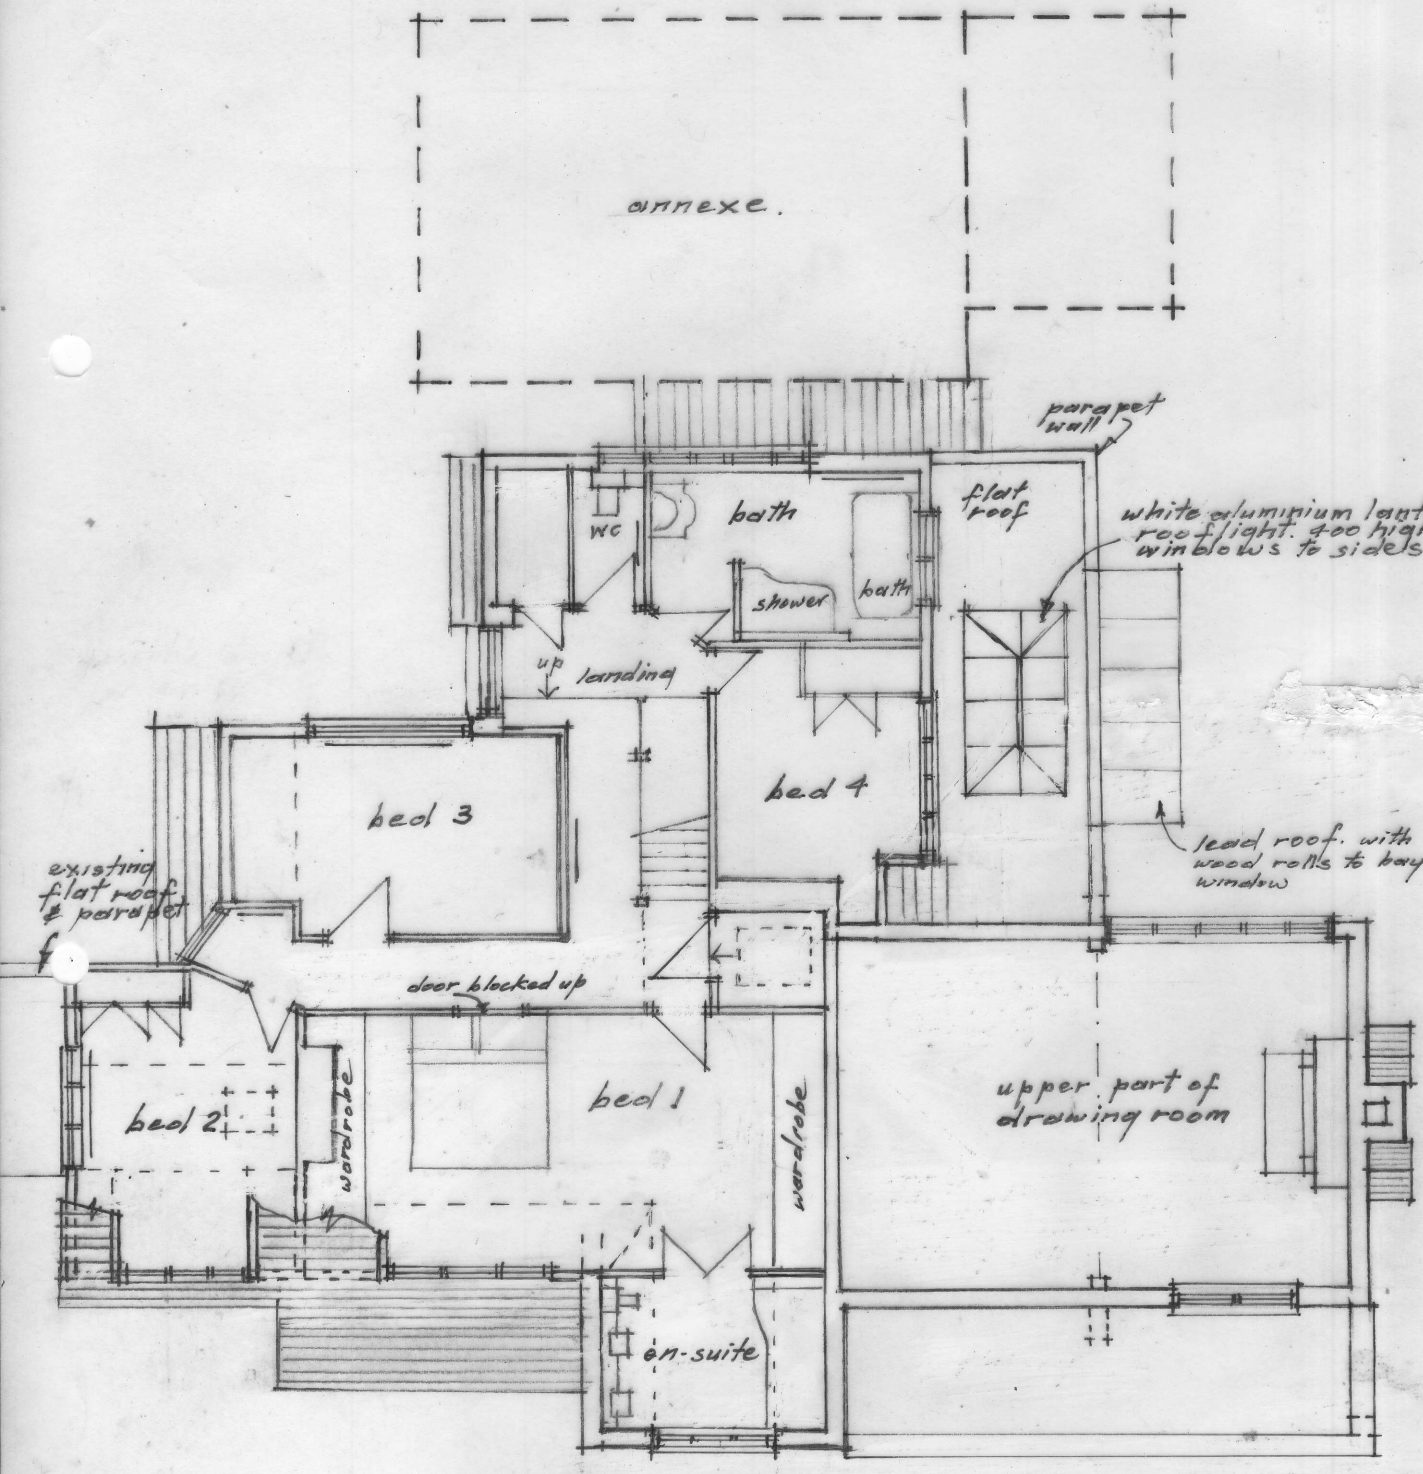

proposed first floor plan
showing incorporation of new
en suite in bedroom 1. scale. 1:100 0 1m