Springwood 240 Spring Rd. Letchworth.

5b



existing side elevation - east scale 1:100

proposed side elevation to bay window

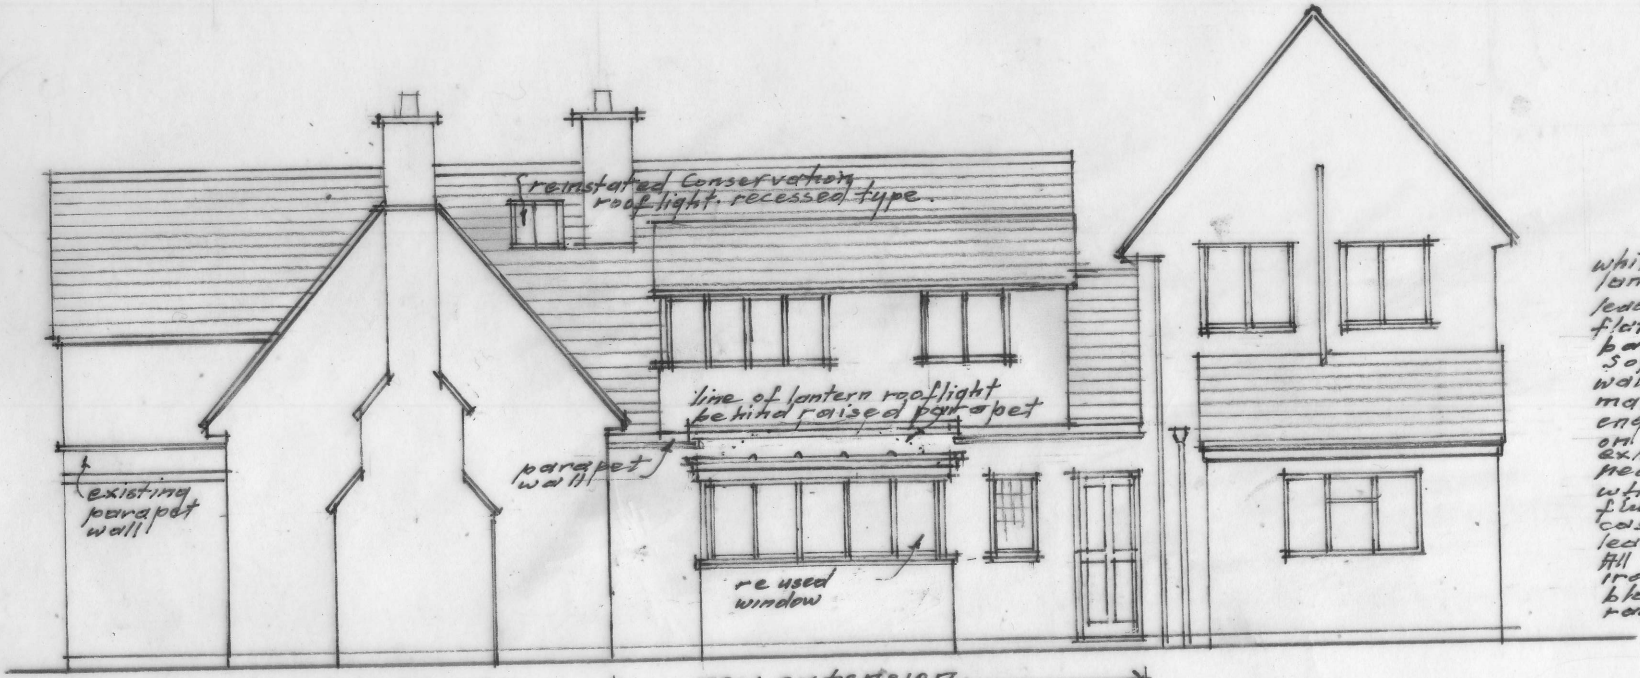

proposed side elevation east

white aluminium double glazed lantern roof light.
lead coloured pvc / resin single layer flat roof to kitchen. Lead roof to bay window with wood rolls.
Softwood fascias.
wall finish, 2 coat rough cast to match existing. white.
engineering brick on edge coping on tile creasing to parapet wall as existing wall near entrance door.
new windows :-
white painted timber
flush casements, equal sight lines casement widths to match existing
leaded oblong single glazing
fill to match existing including ironmongery and joinery
black pvc mock cast iron rainwater goods.