




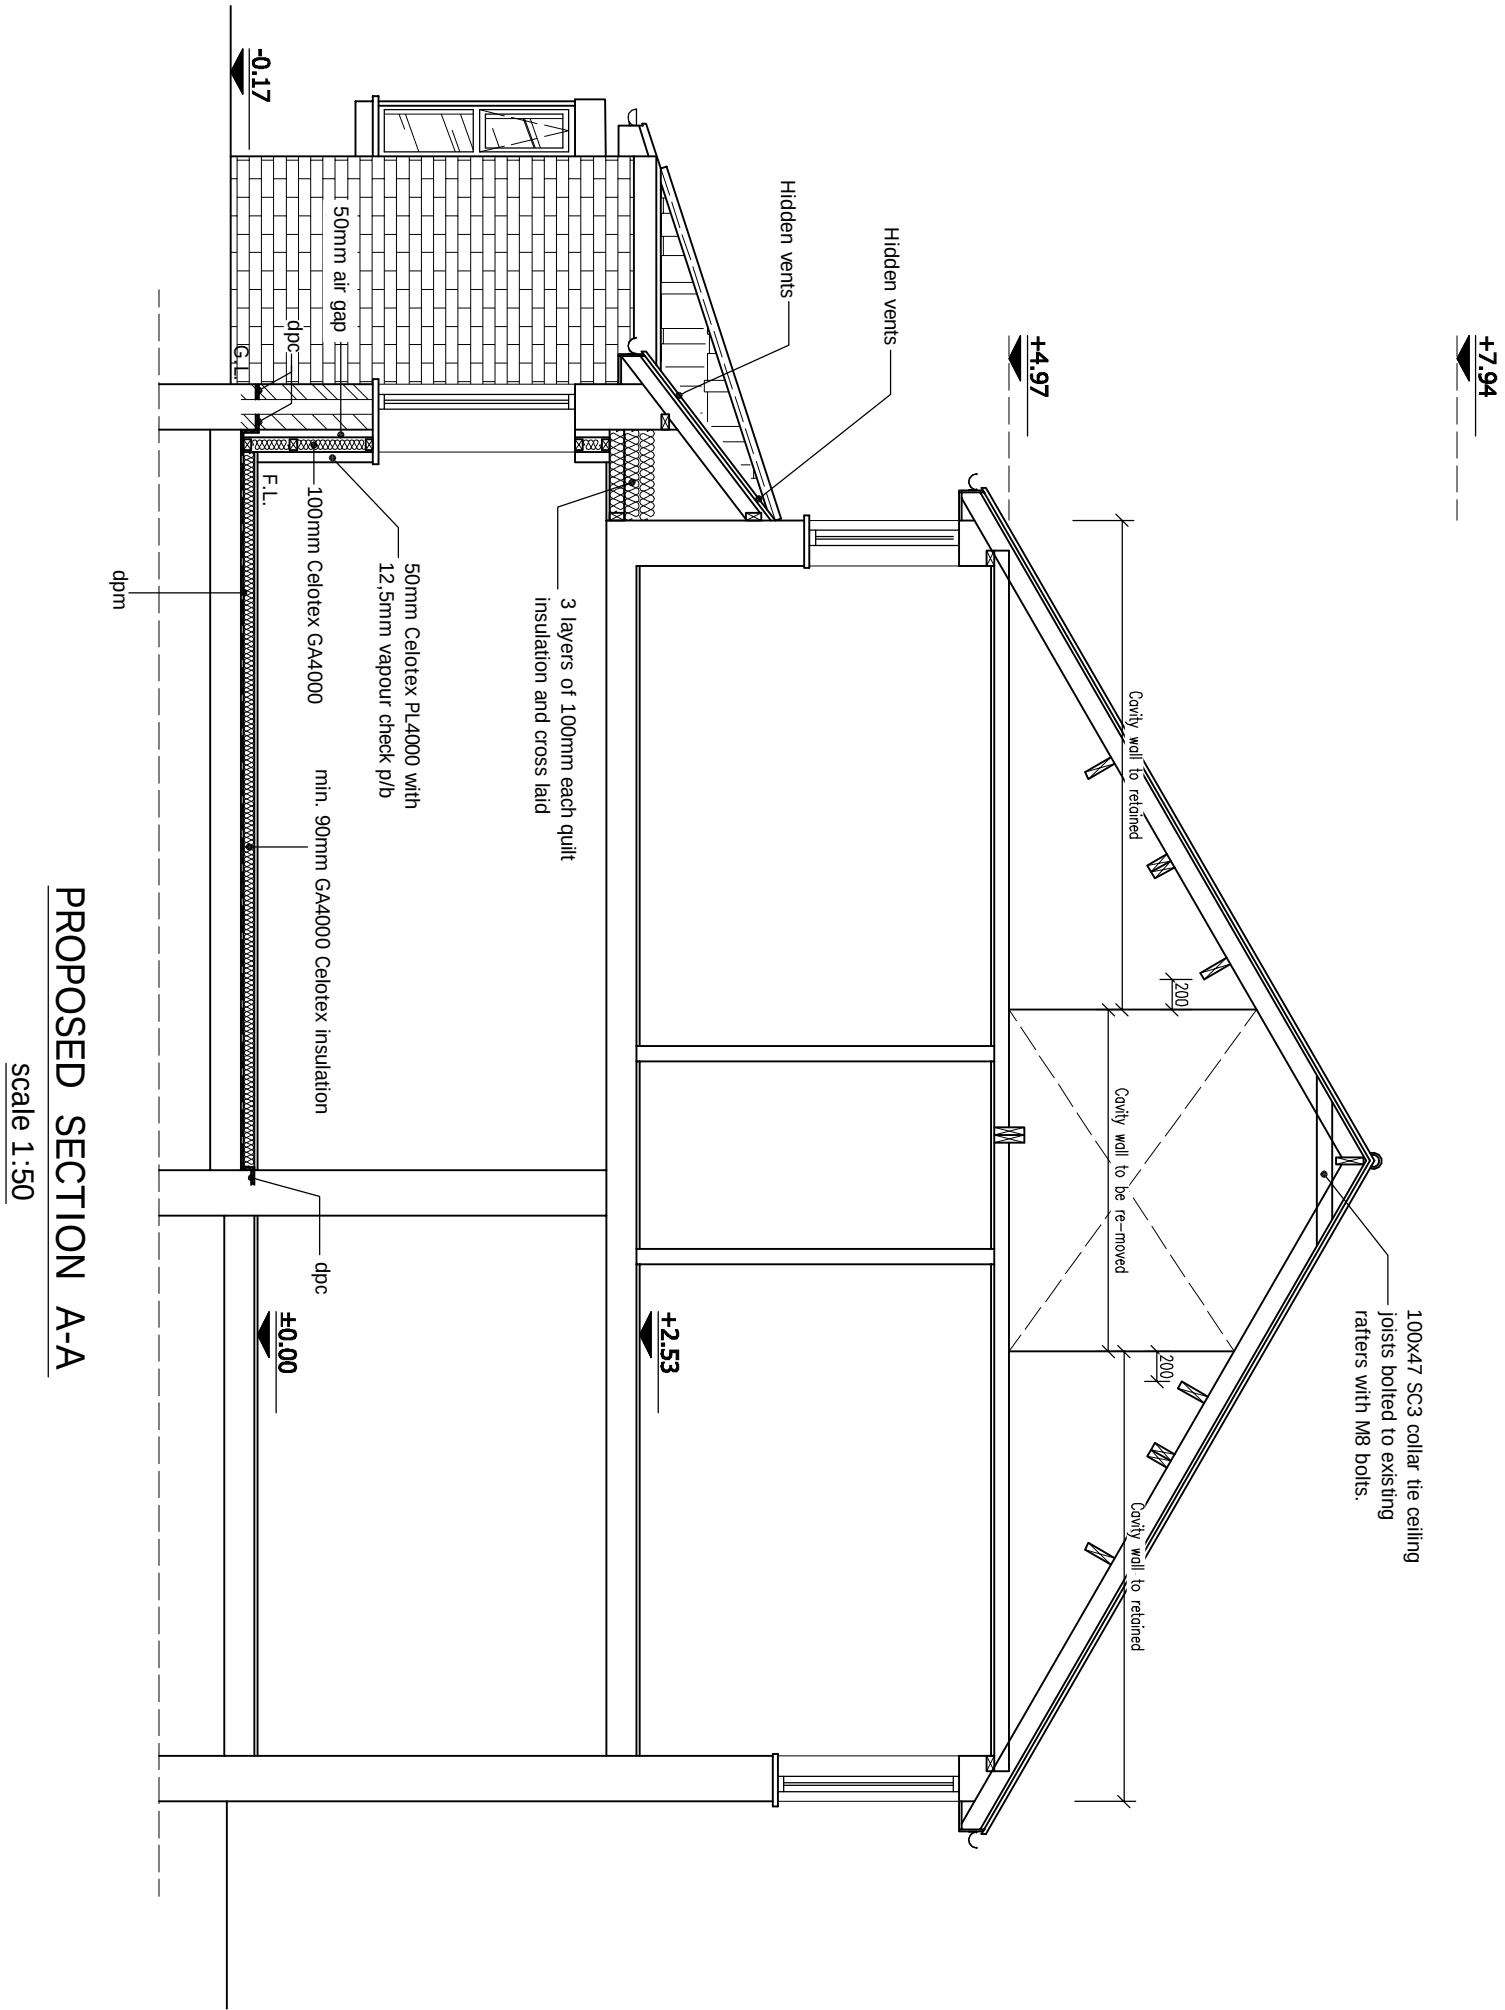


PROPOSED SECTION A-A
Scale 1:50

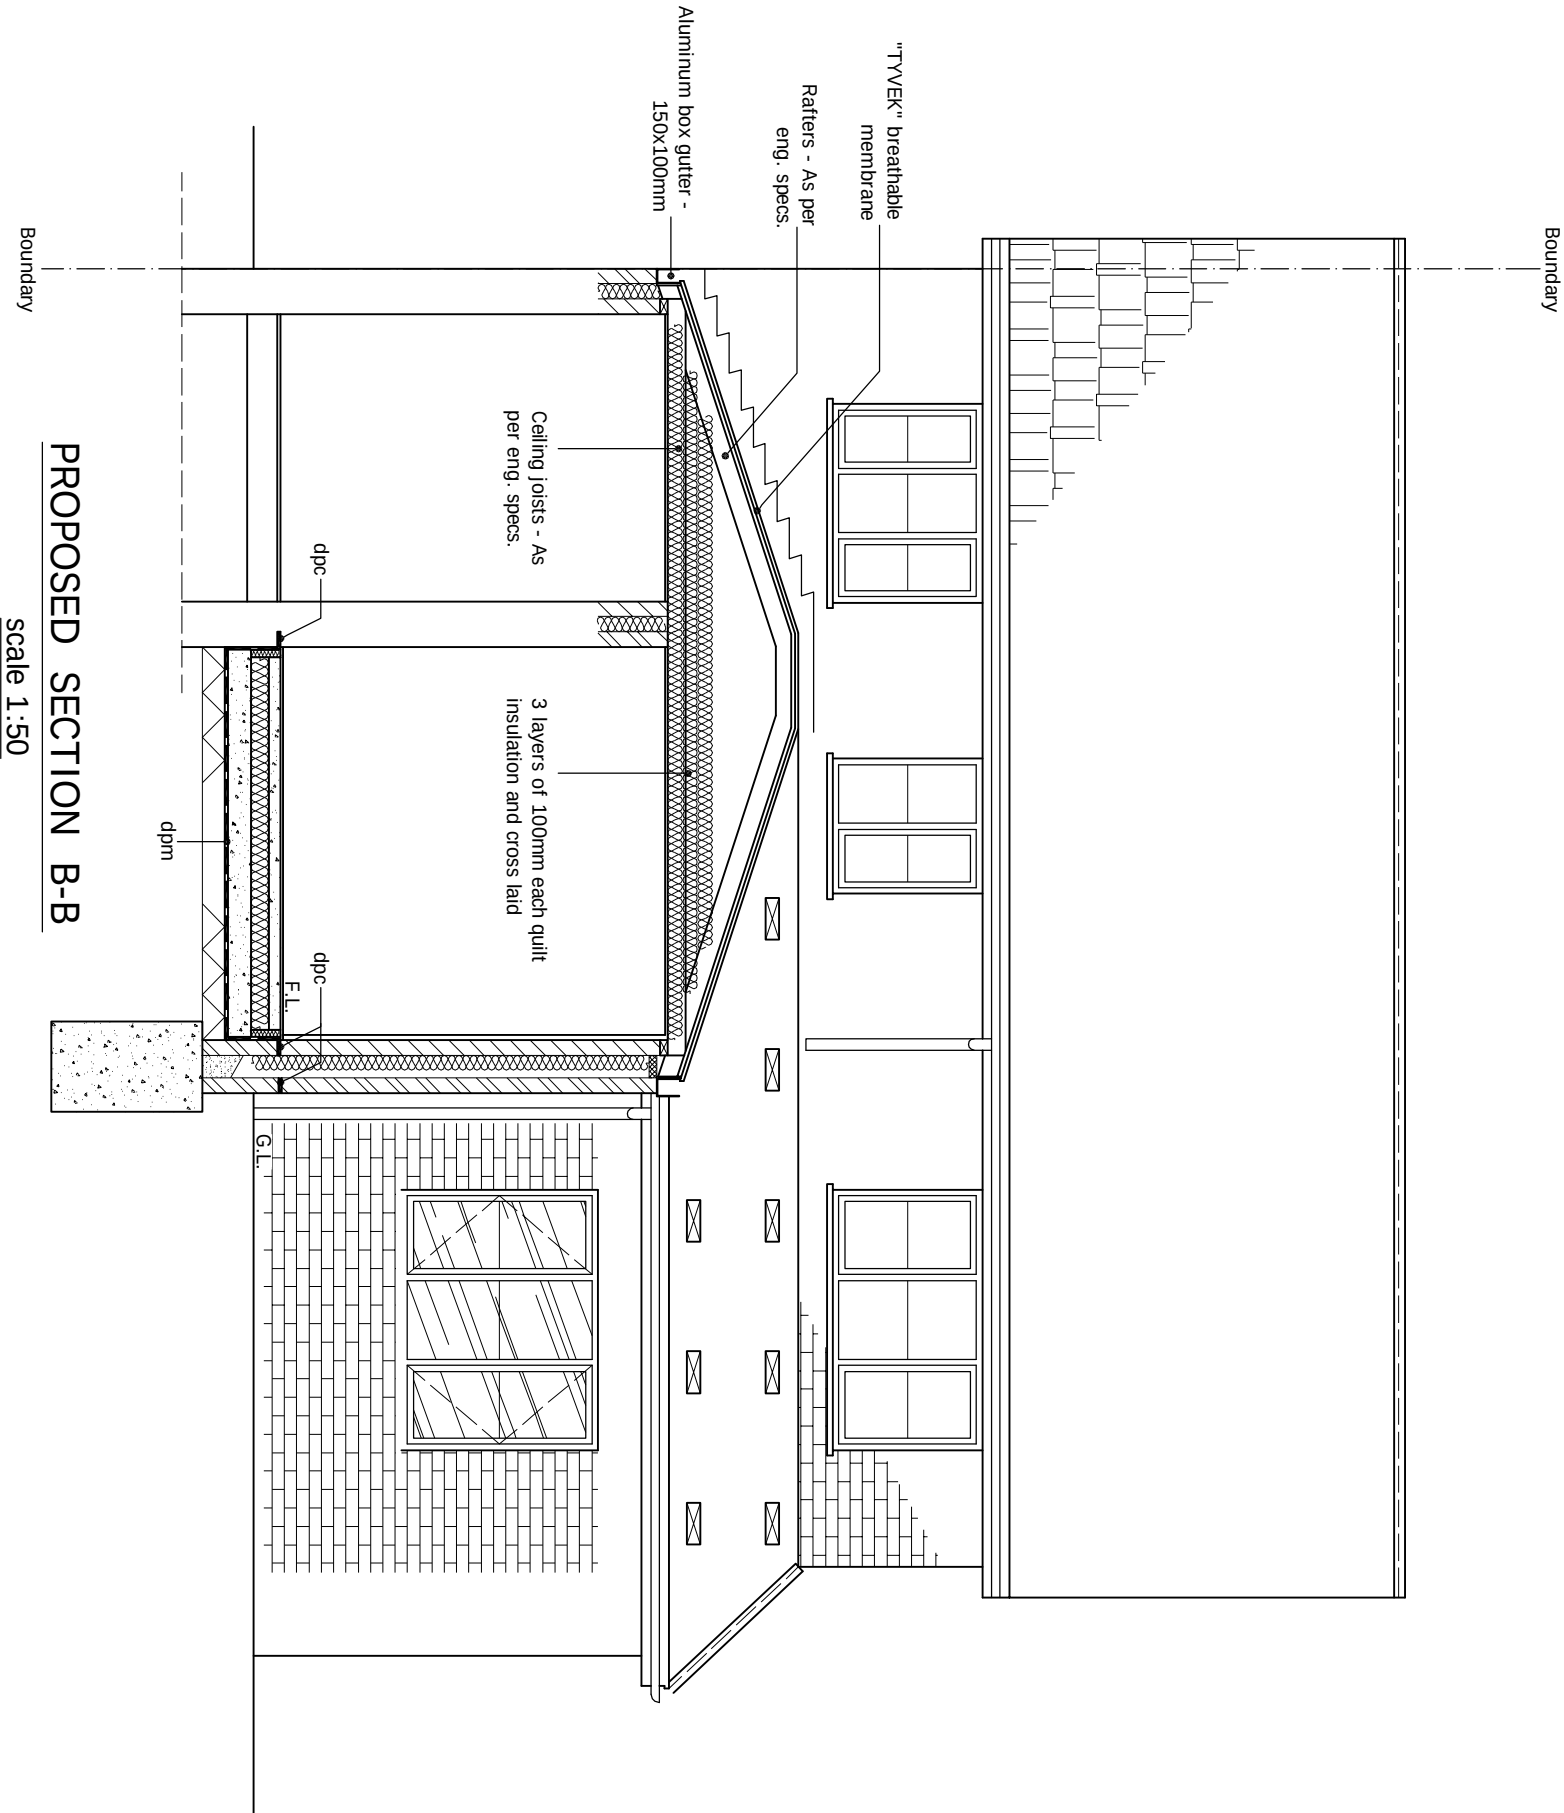

PROPOSED SECTION B-B
Scale 1:50

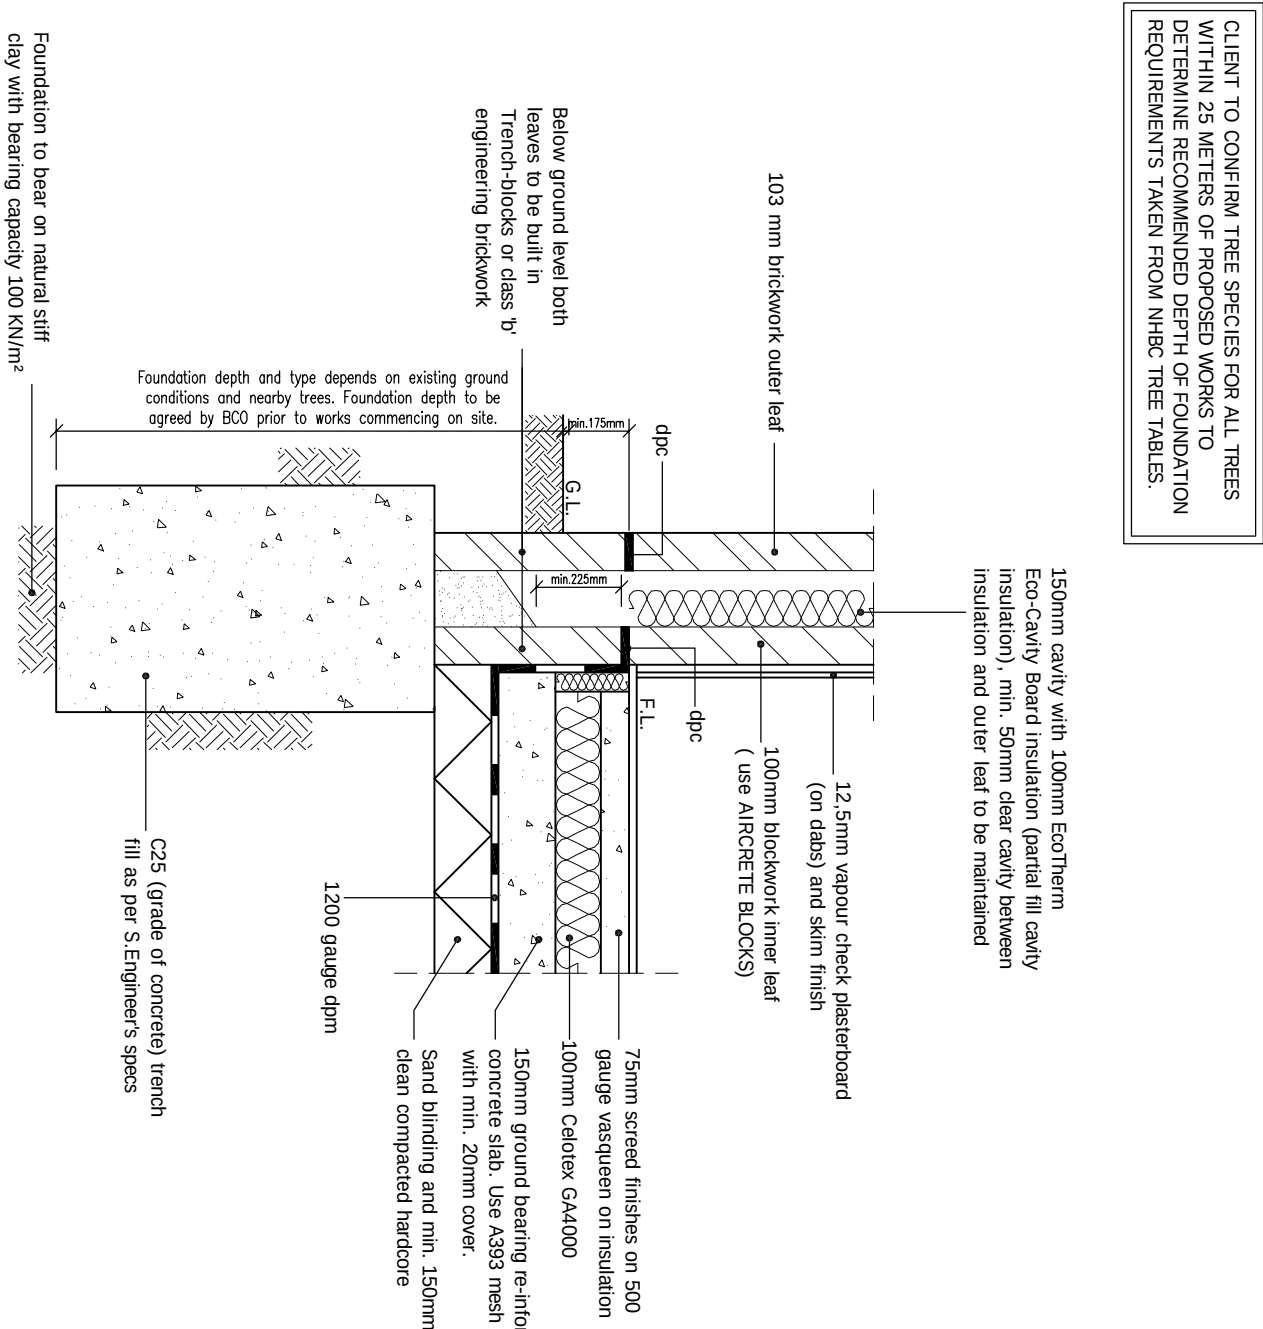

TYPICAL FOUNDATION DETAIL
Scale 1:20

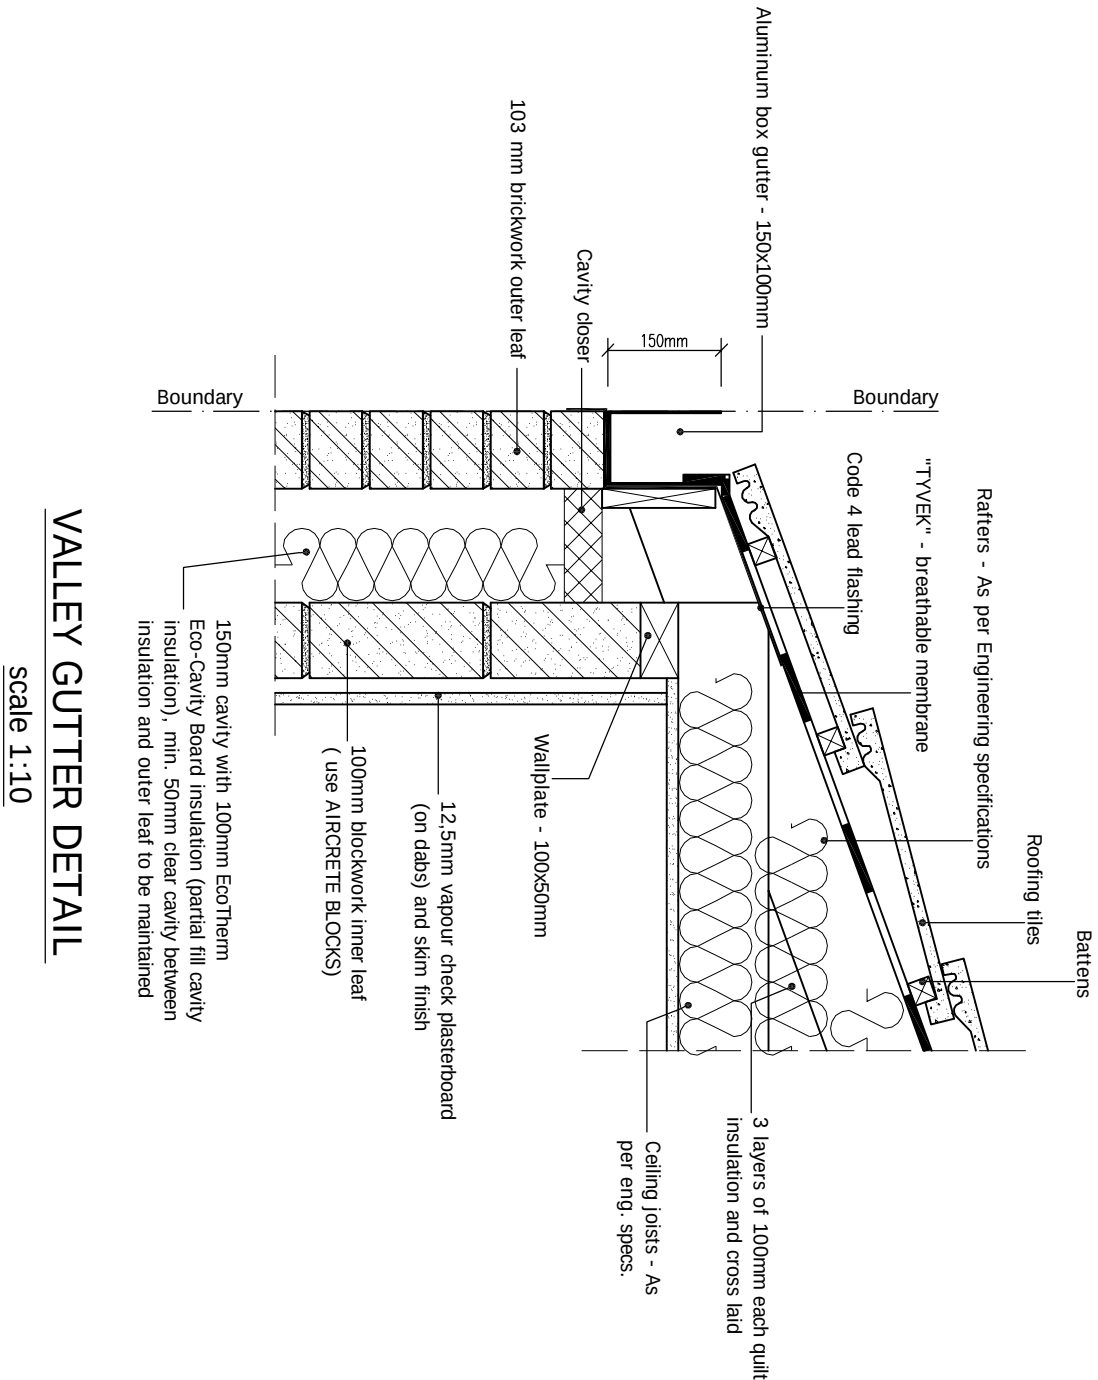

VALLEY GUTTER DETAIL
Scale 1:10

DRAWING	PLANNING
STATUS	FOR PLANNING AND BUILDING CONTROL
APPROVAL ONLY (NOT FOR CONSTRUCTION)	
Architectural Design Studio	Tel No. 07838 135 957
www.discounthabitat.com	
DISCOUNT HABITAT	
70 HIGHOVER WAY, HITCHIN, HERTS, SG4 0BQ	
PROPOSED DRAWINGS - From Extension	
DRAWING NUMBER	EXTENSION
SCALE	AS SHOWN
DPL 03	B
18 AUGUST 2025	