



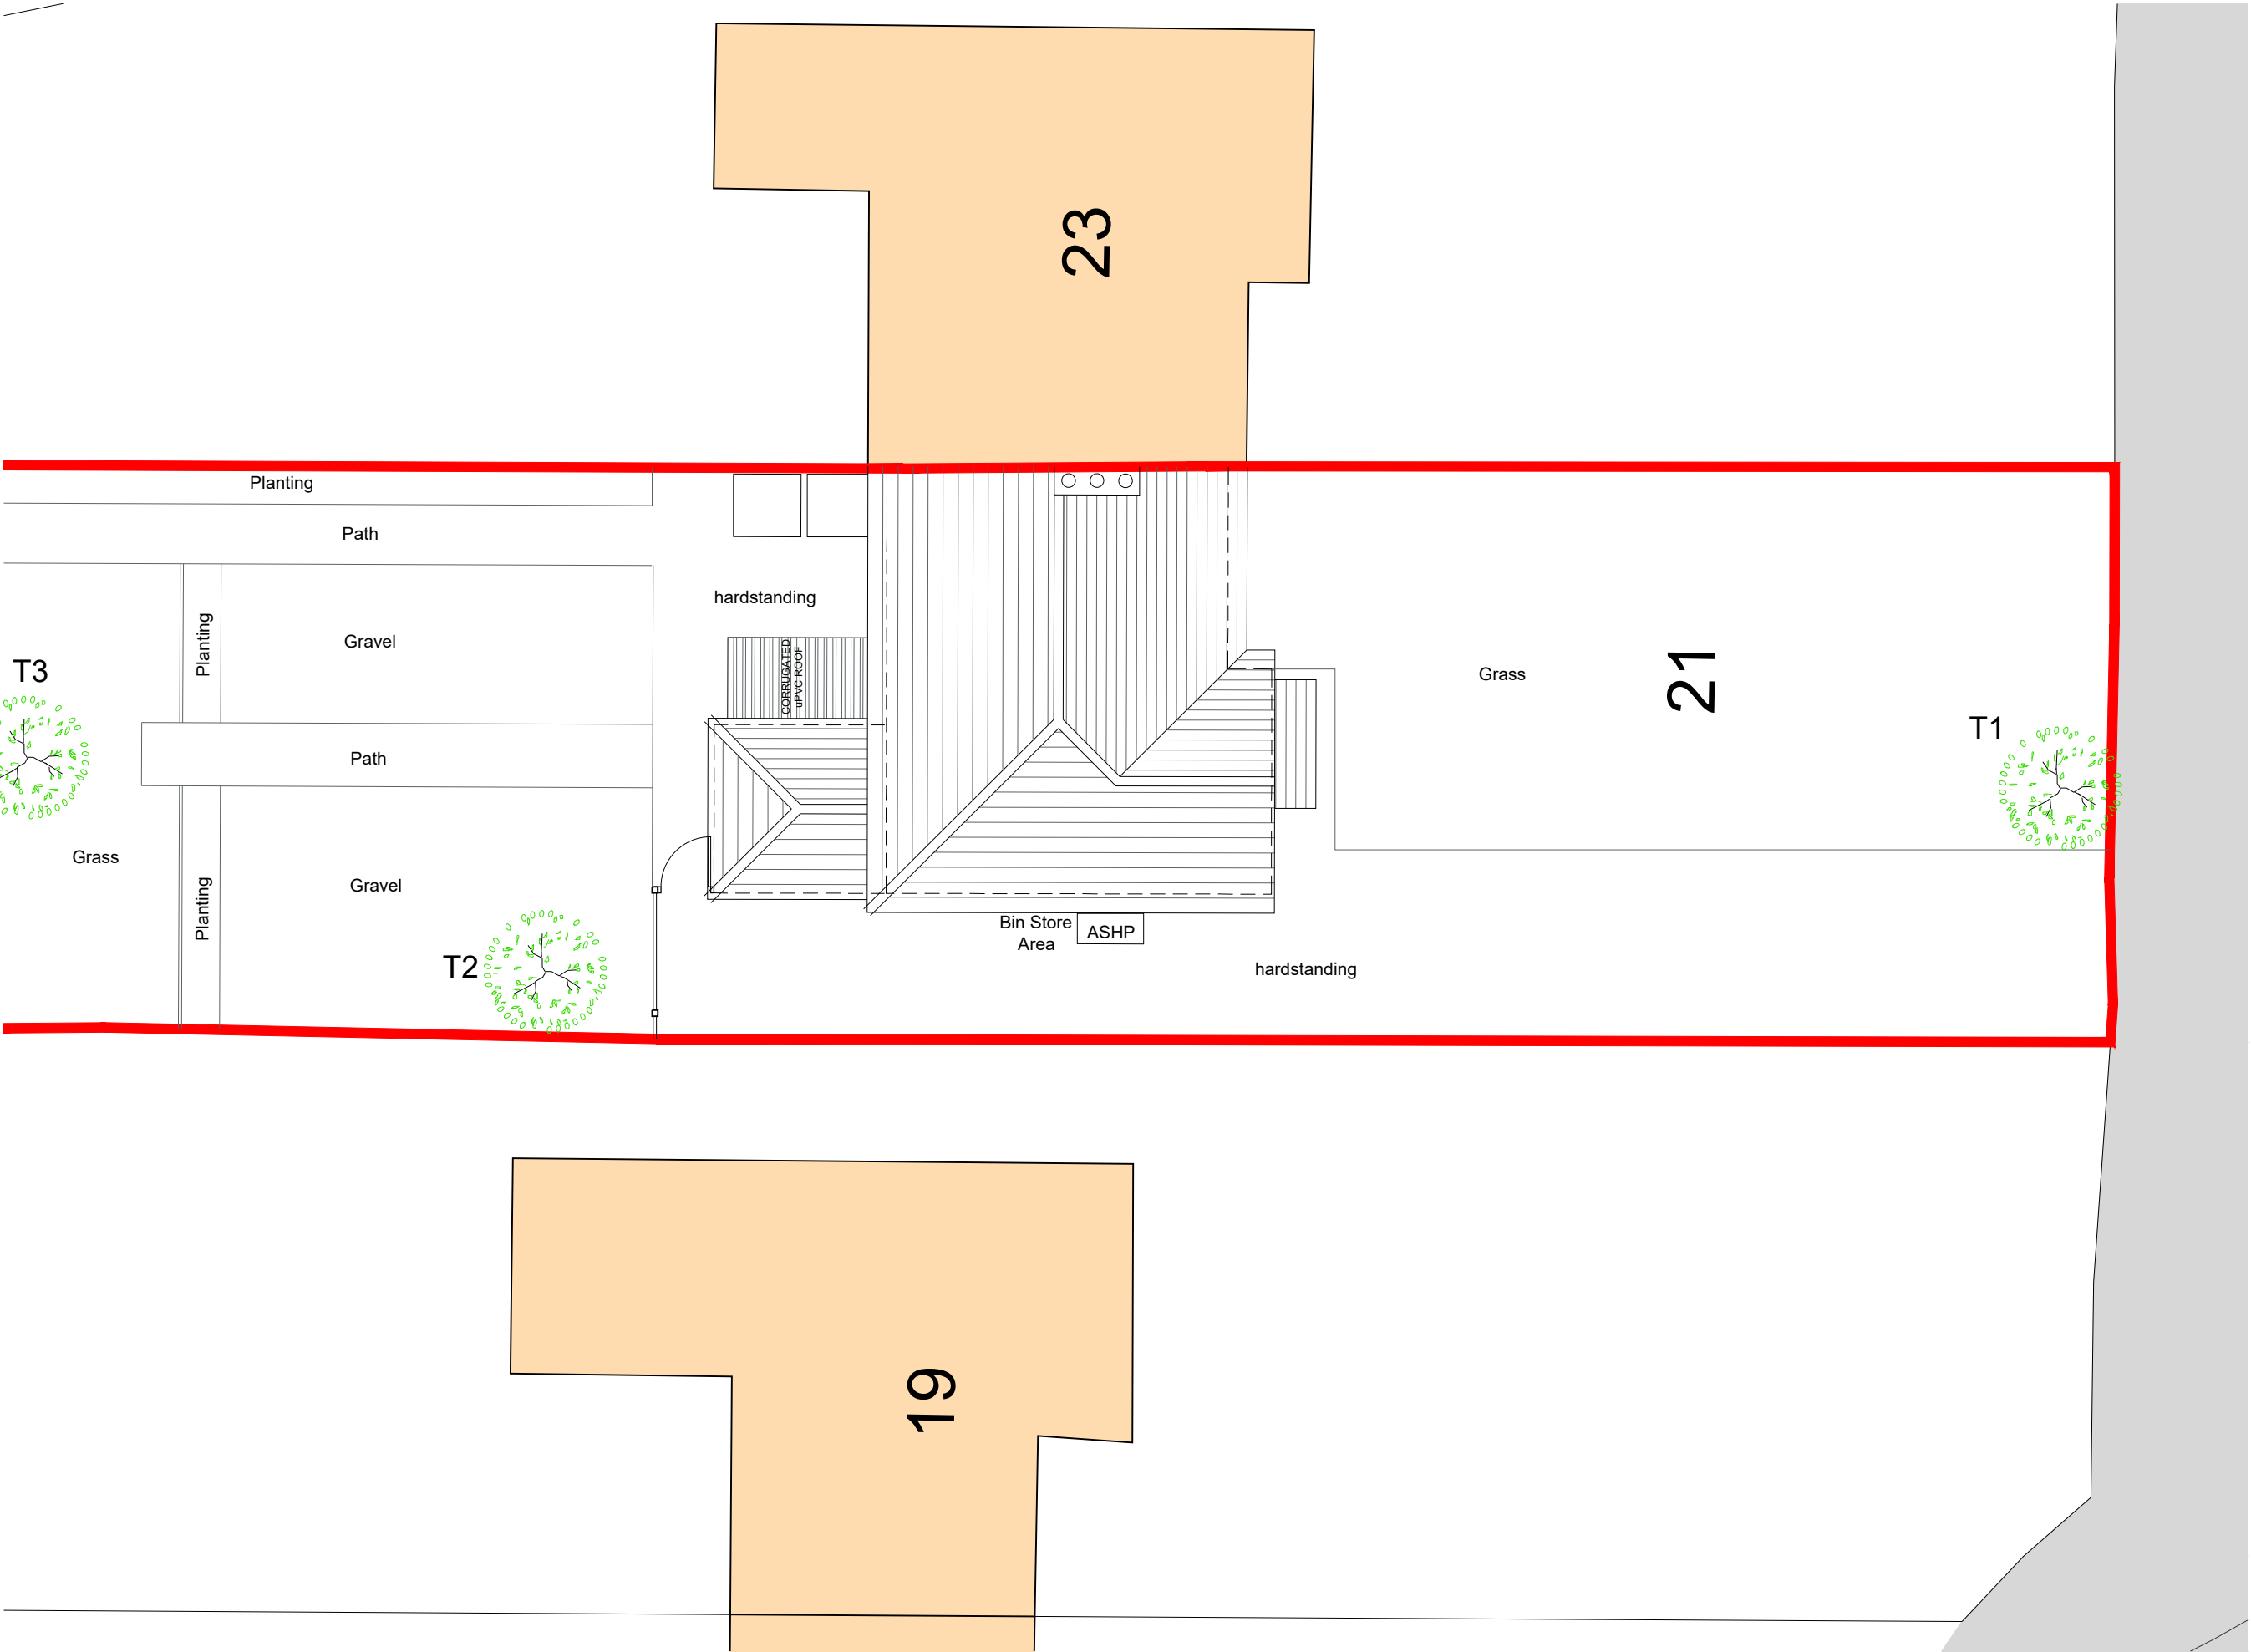

Work to figured dimensions only. Do not scale from drawings. Check dimensions on site before commencing work. Discrepancies to be reported to Lawtey Design. © Lawtey Design; drawing not to be copied or reproduced prior consent.

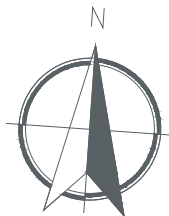

REVISIONS  
A

Existing Plans:  
Site/ Block Plan

Project No: 24073

Drawing No: 01-3

Address: 21 MEADOW WAY  
OFFLEY  
SG5 3AX

Scale: 1:50 @ A1 1:100 @ A3



lawteydesign

rachael@lawteydesign.co.uk | 07964 745856