



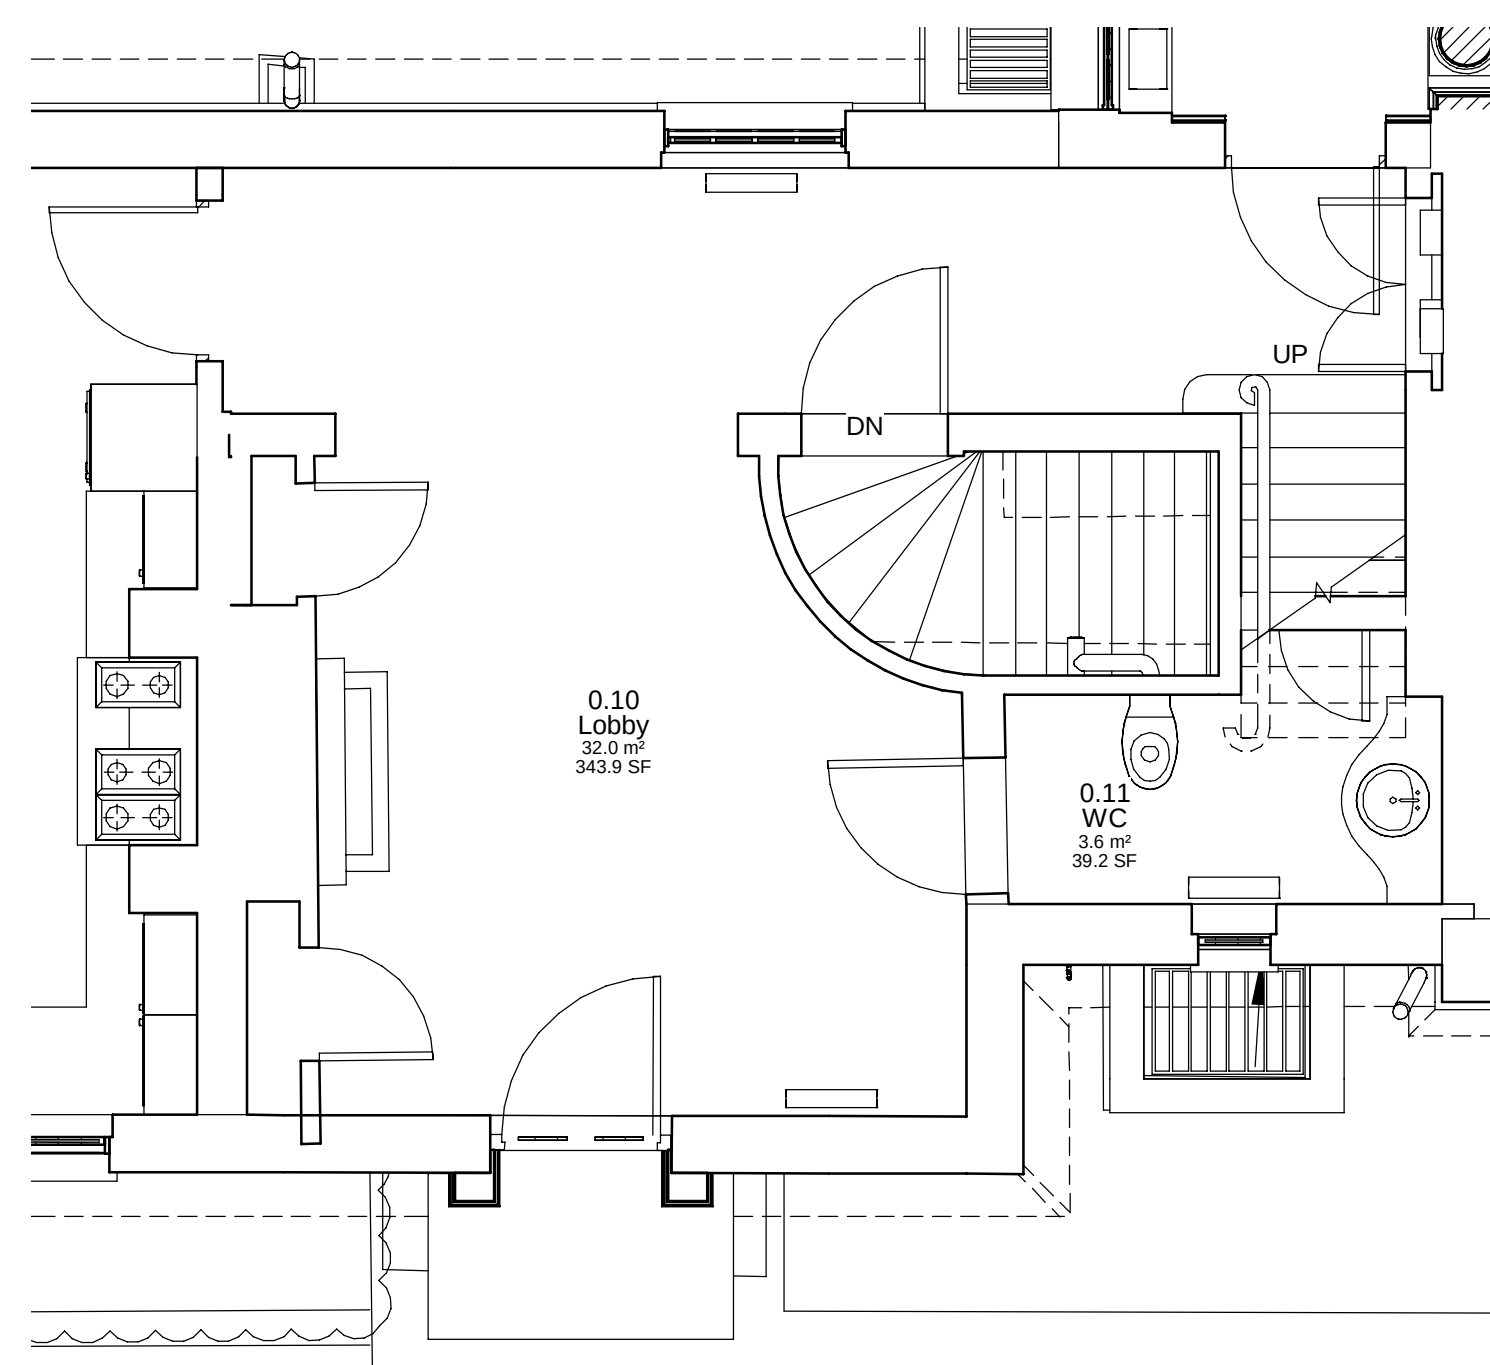


2 Fam 1 : 50




4 —————
1 : 50

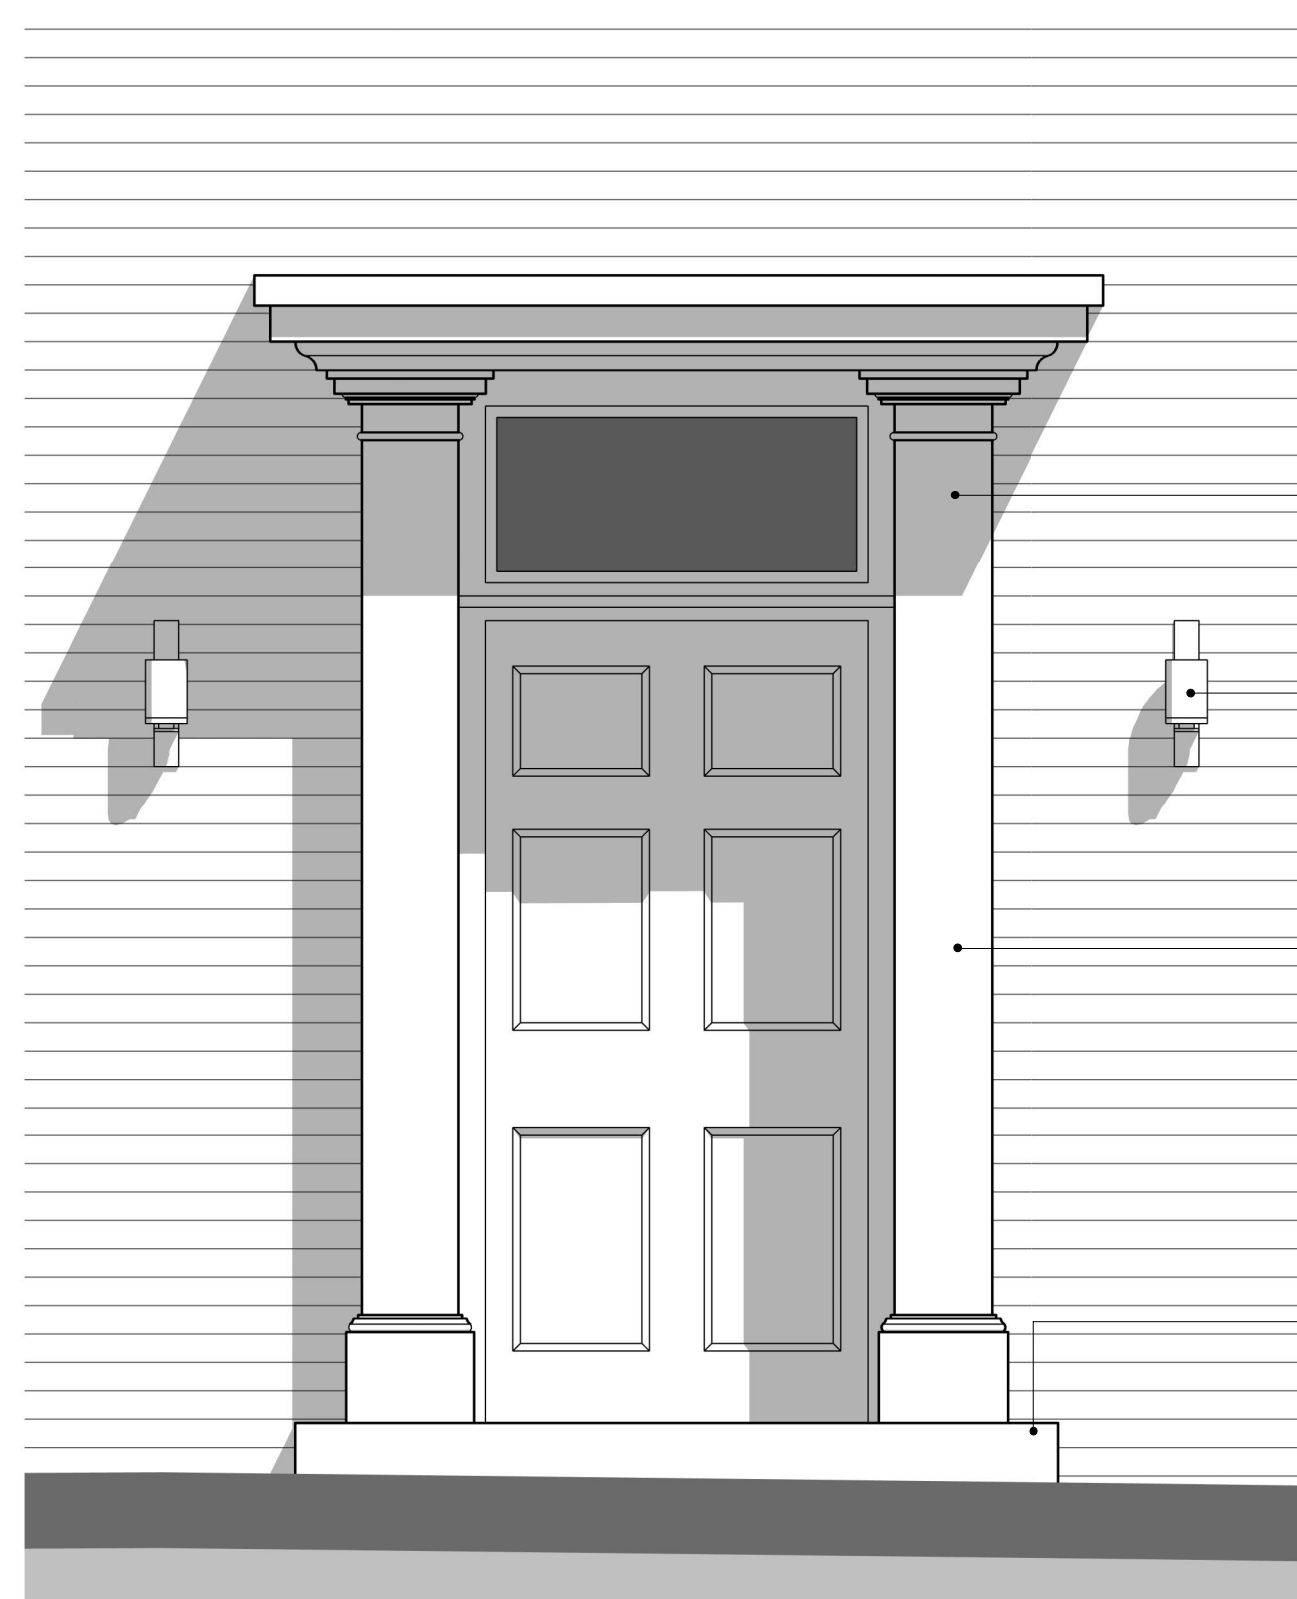

3 Fam
1 : 20

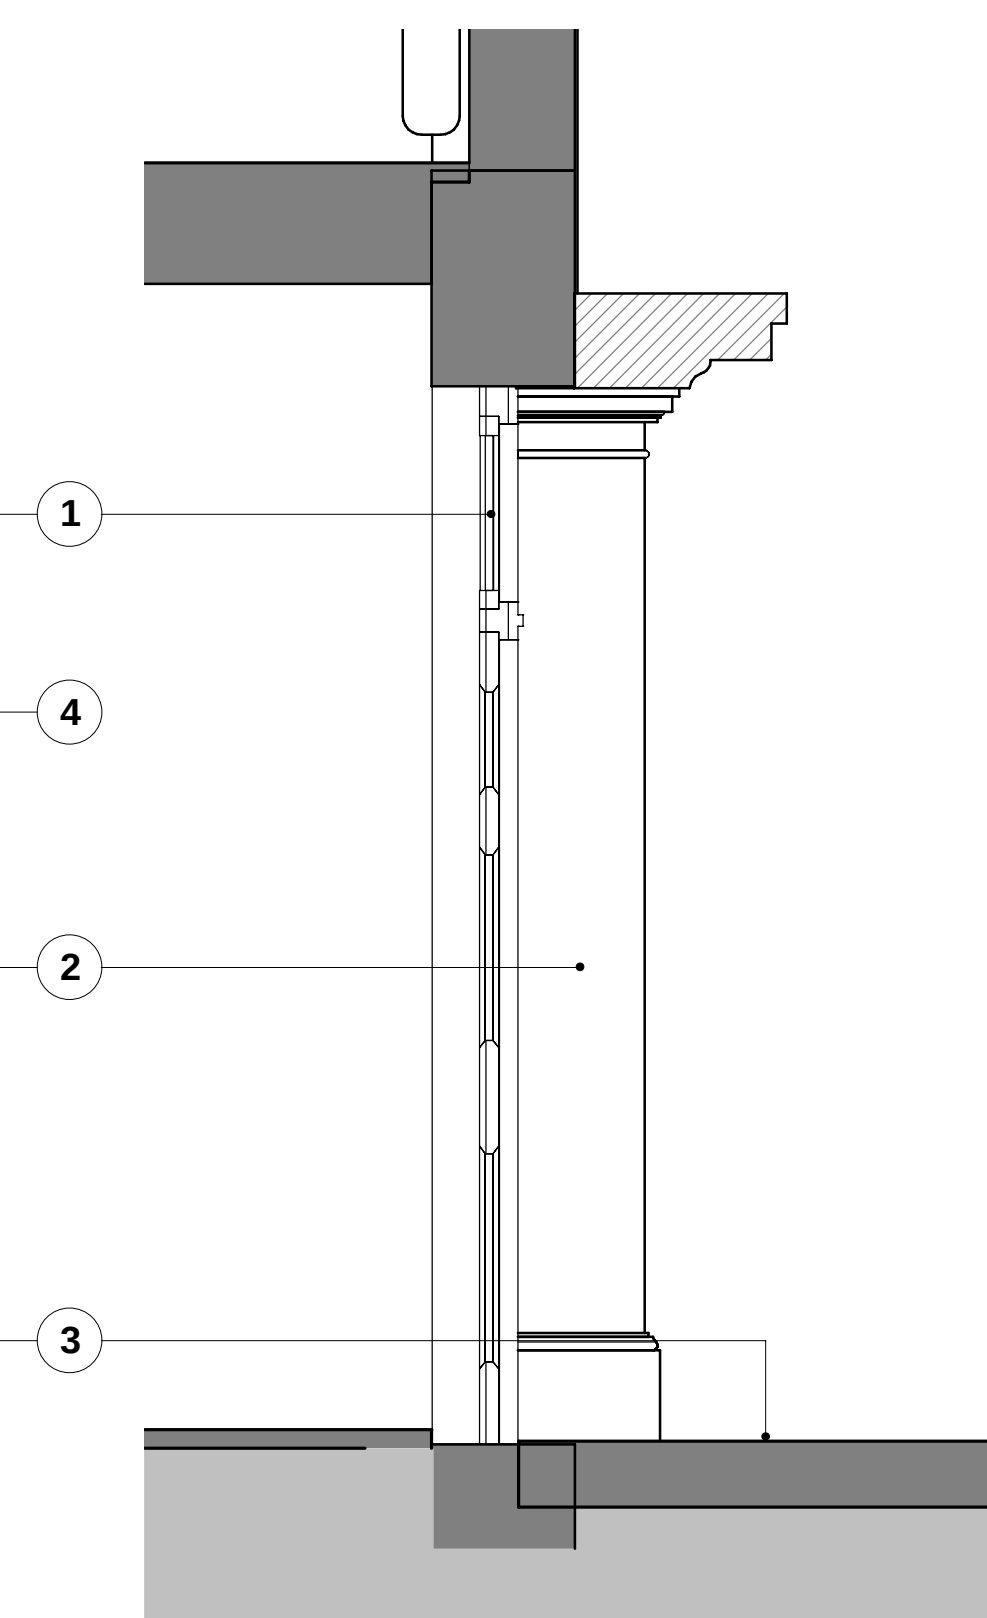



1 Fam 1 : 20

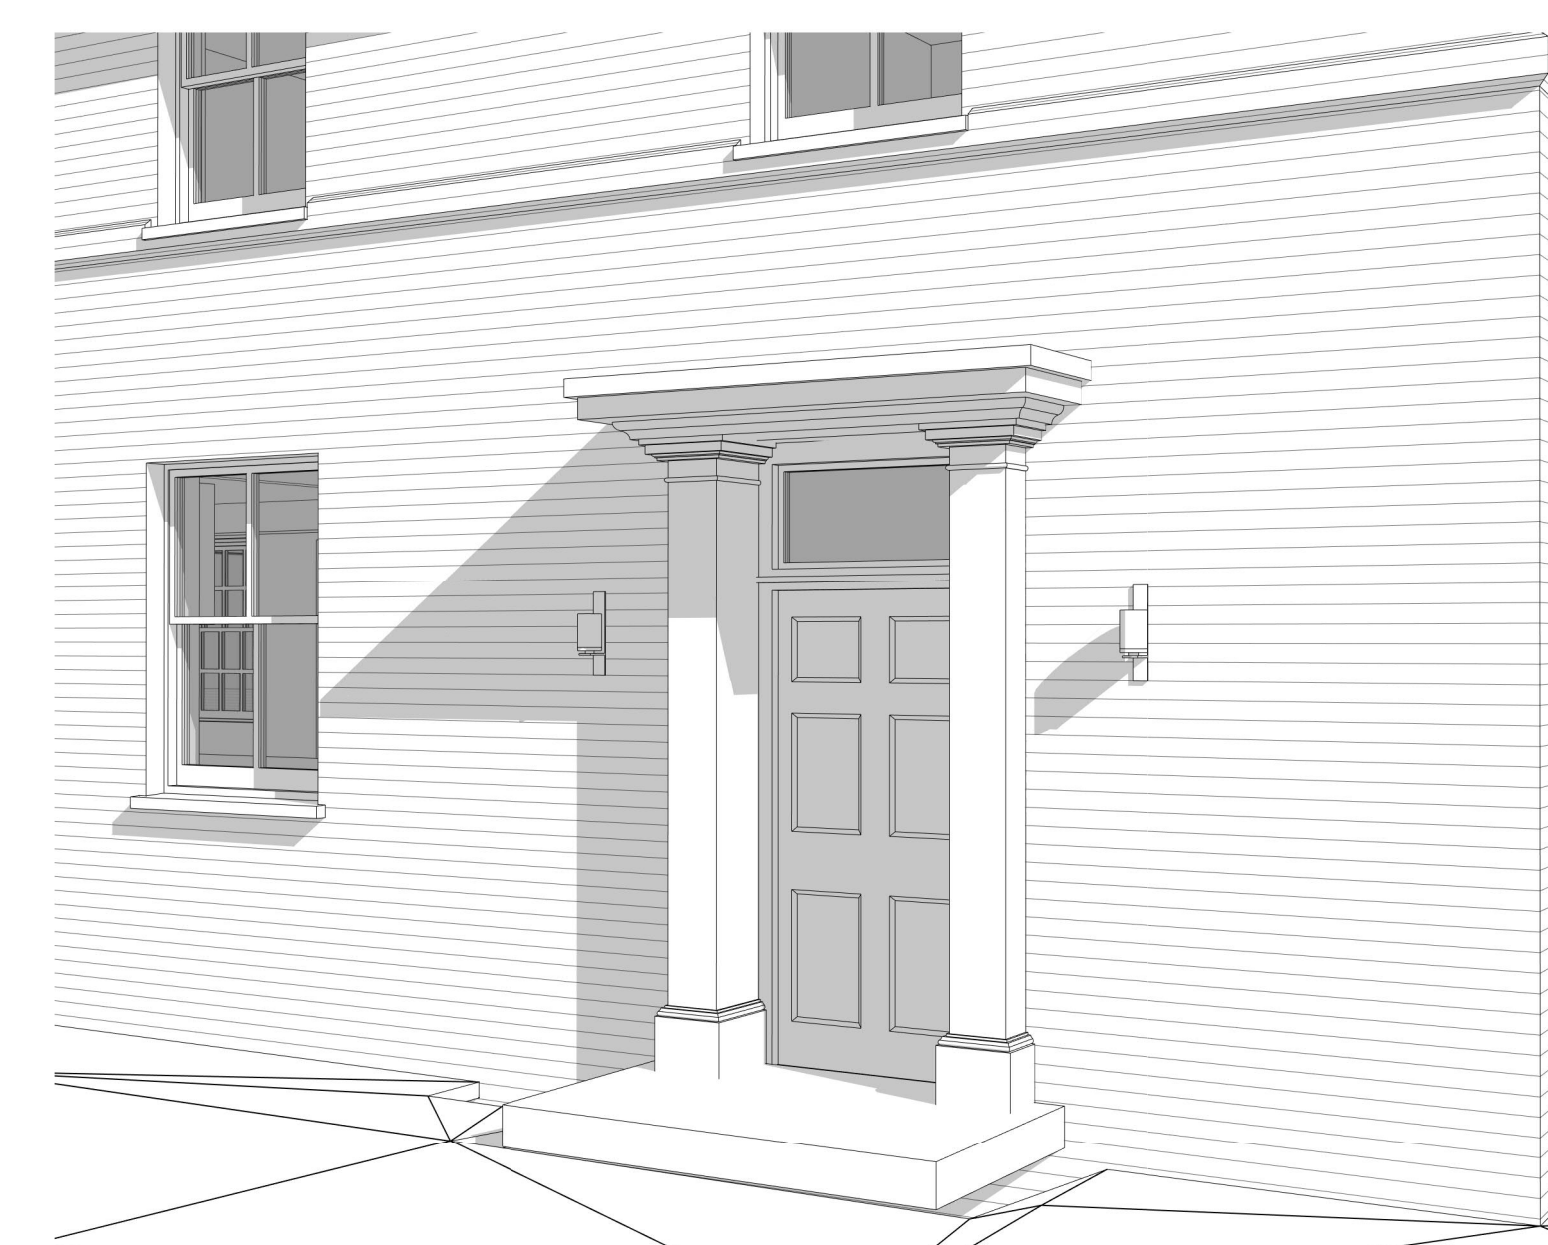

5

Note - No alterations have been made to these proposals since previously consented scheme. Refer to applications 18/02280/FPH & 21/01512/FPH .

P5	GT	MWB 05/07/22	Re-issued to support ammended sun room & dining Canopy application	
P4	GT	MWB 24-08-18	Keyplan & Scalebar added	
ref	rev	chkd	date	description

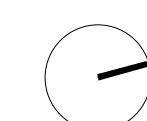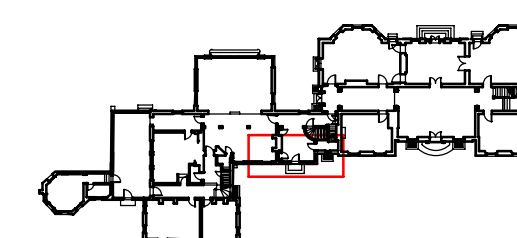

MFA / Malcolm Fryer Architects



BAM Design Ltd
An operating company of
BAM Construct UK Ltd

Architecture
Interior Design
3D Visualisation
Feasibility Studies
Structural Engineering
Environmental Services
Building Information

Breakspear Park,
Breakspear Way,
Hemel Hempstead,
Hertfordshire, HP2 4FL
01442 238300
design@bam.co.uk

scale	As indicated @ A1	drawn	GT	BAM job no.	drwg. status
date	June 2018	checked	MWB	4498	S4
project code	originator	volume	level	type	role
drwg / doc ref.	CDH-	BMD-	Z1-	XX-DR-A-	18100 P6