


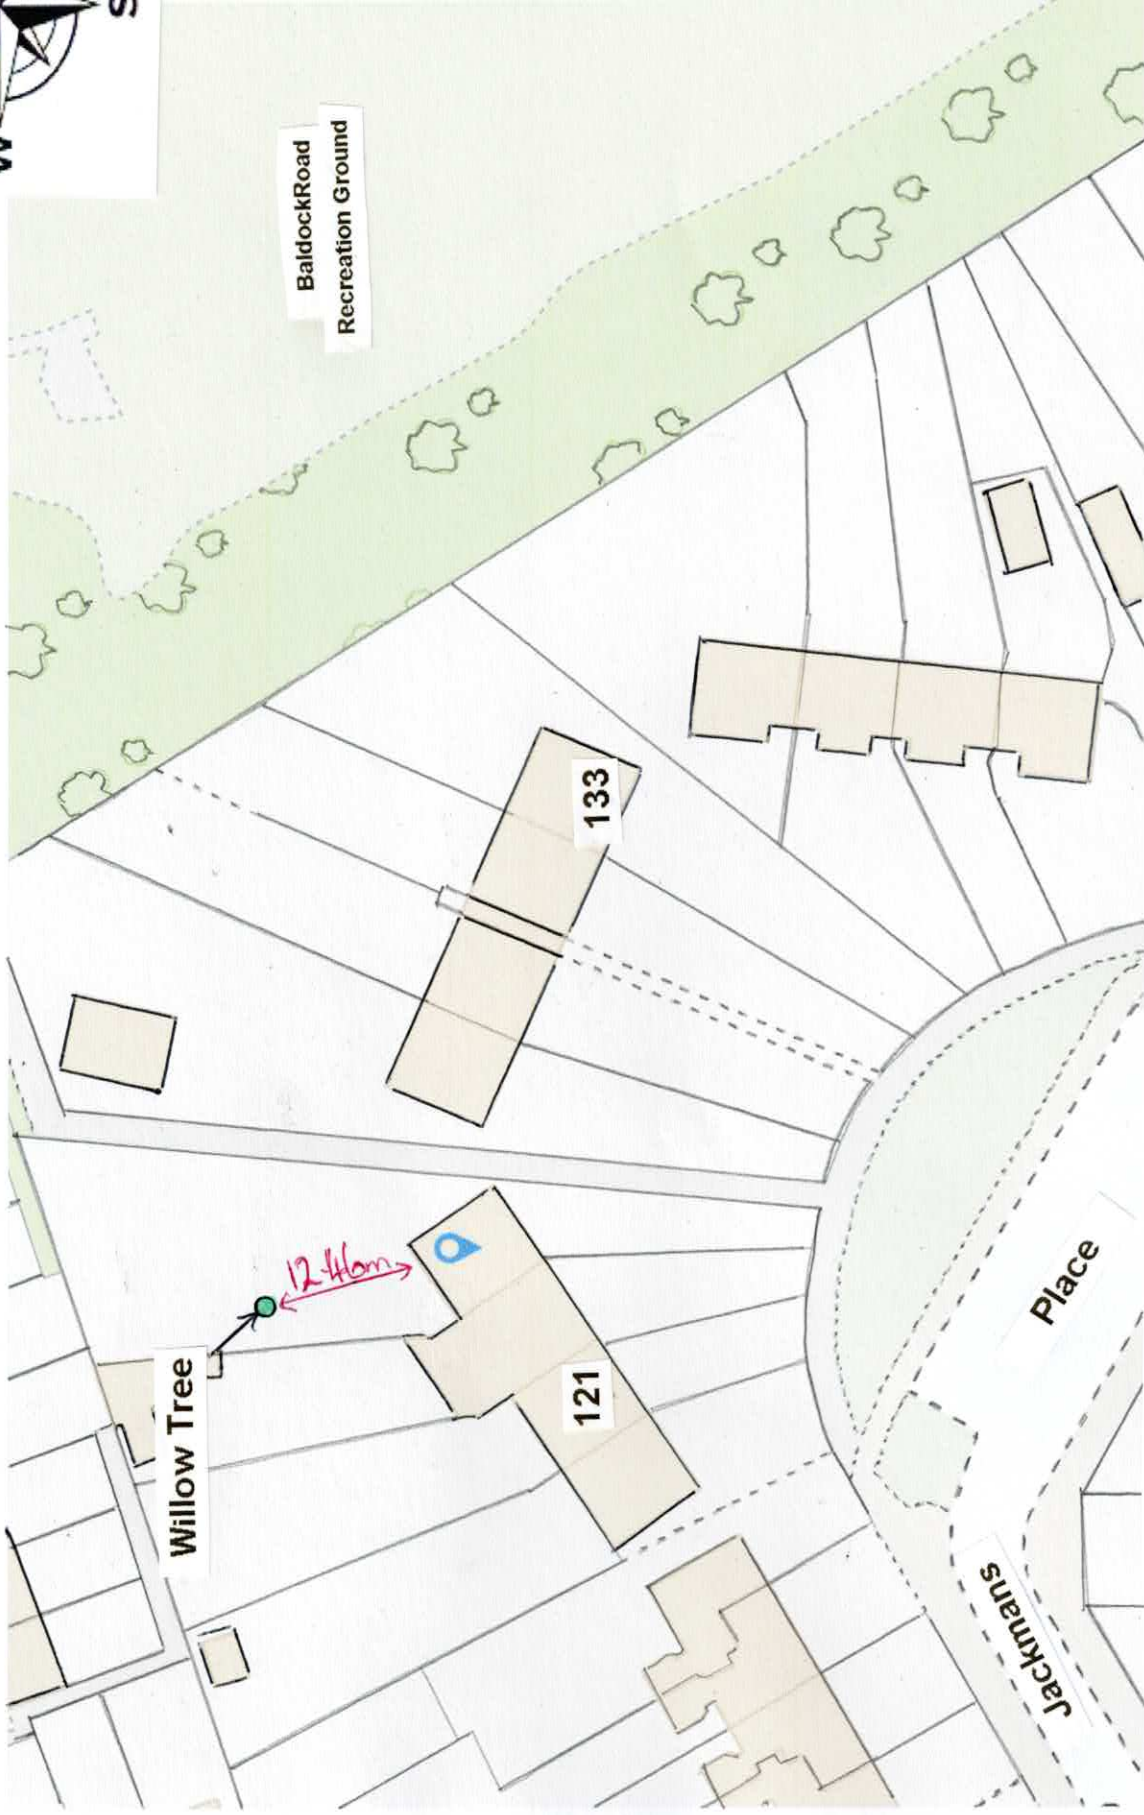

Tree planning for 125, Jackmans Place, Letchworth SG6 1RG