


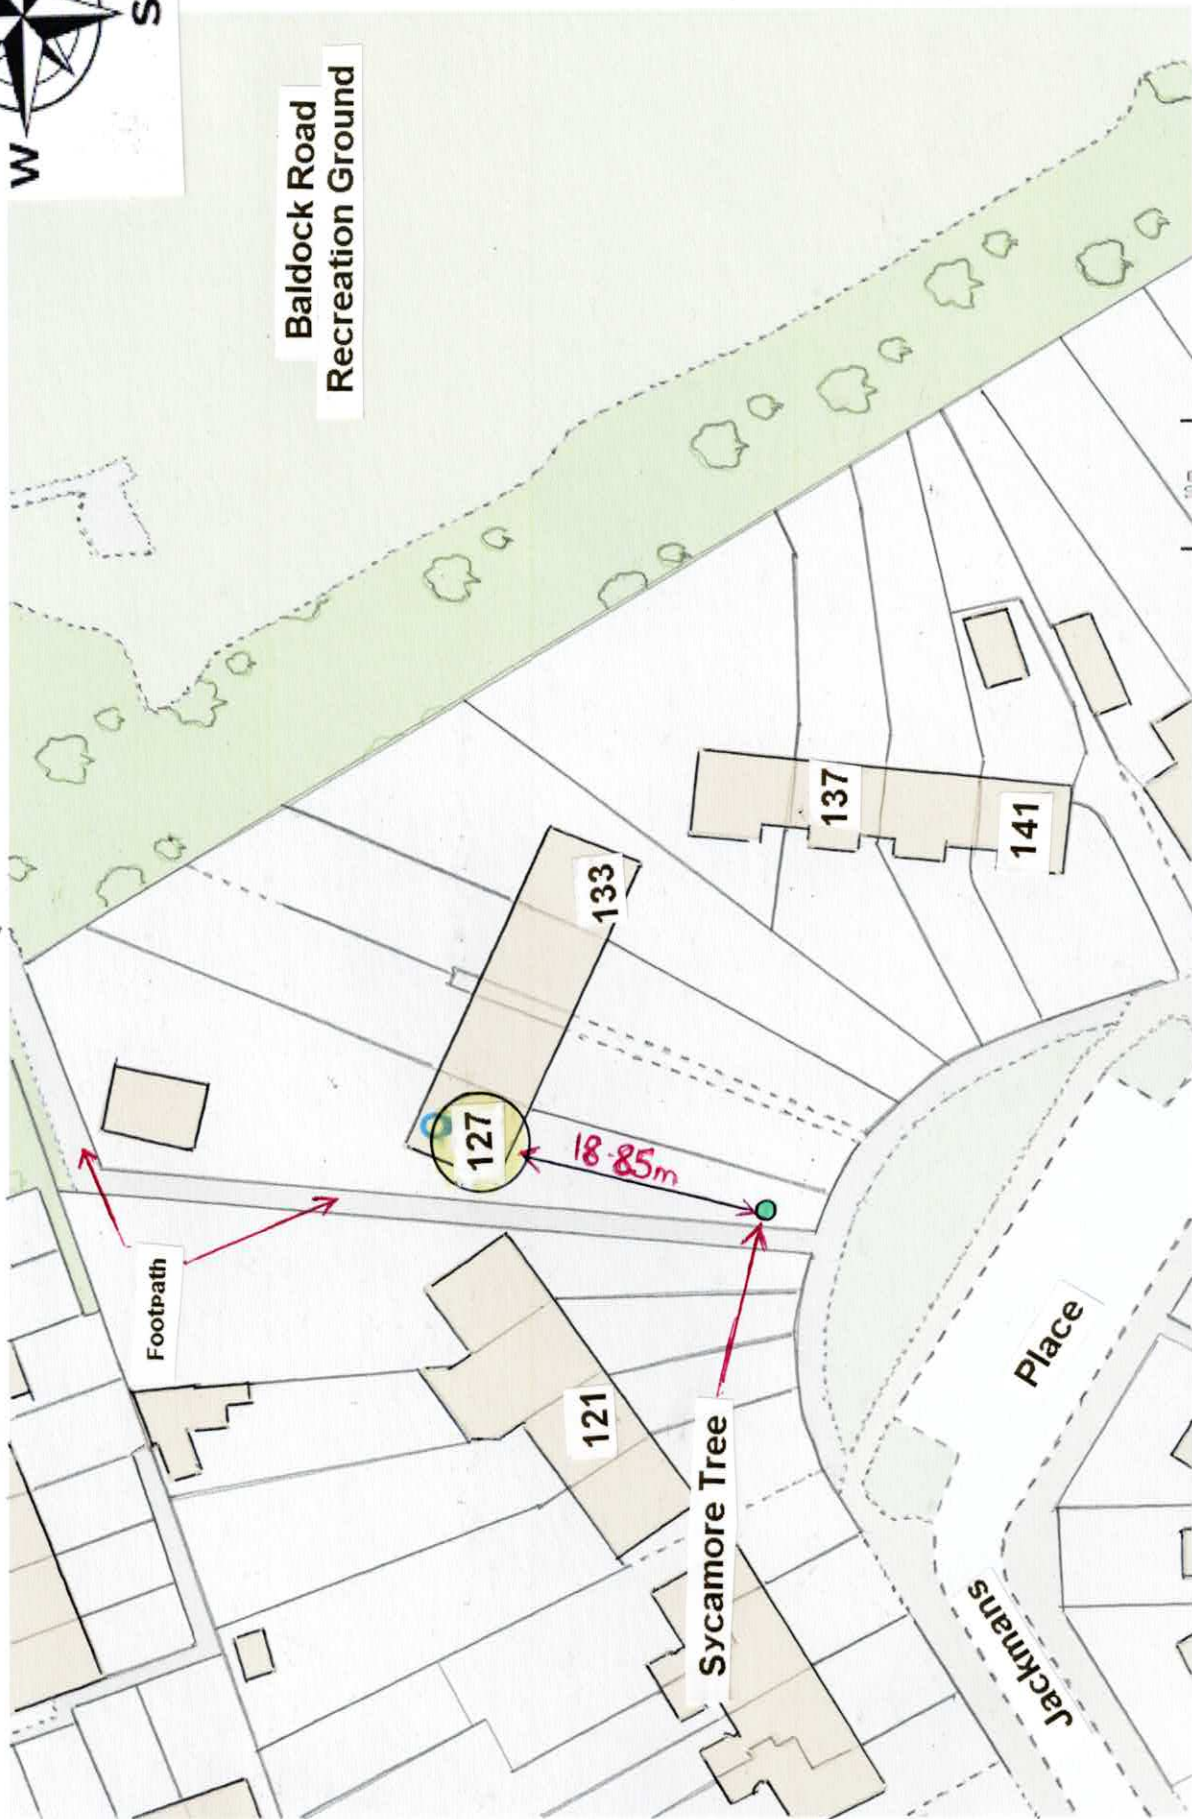

Tree planning for 127, Jackmans Place, Letchworth SG6 1RG