


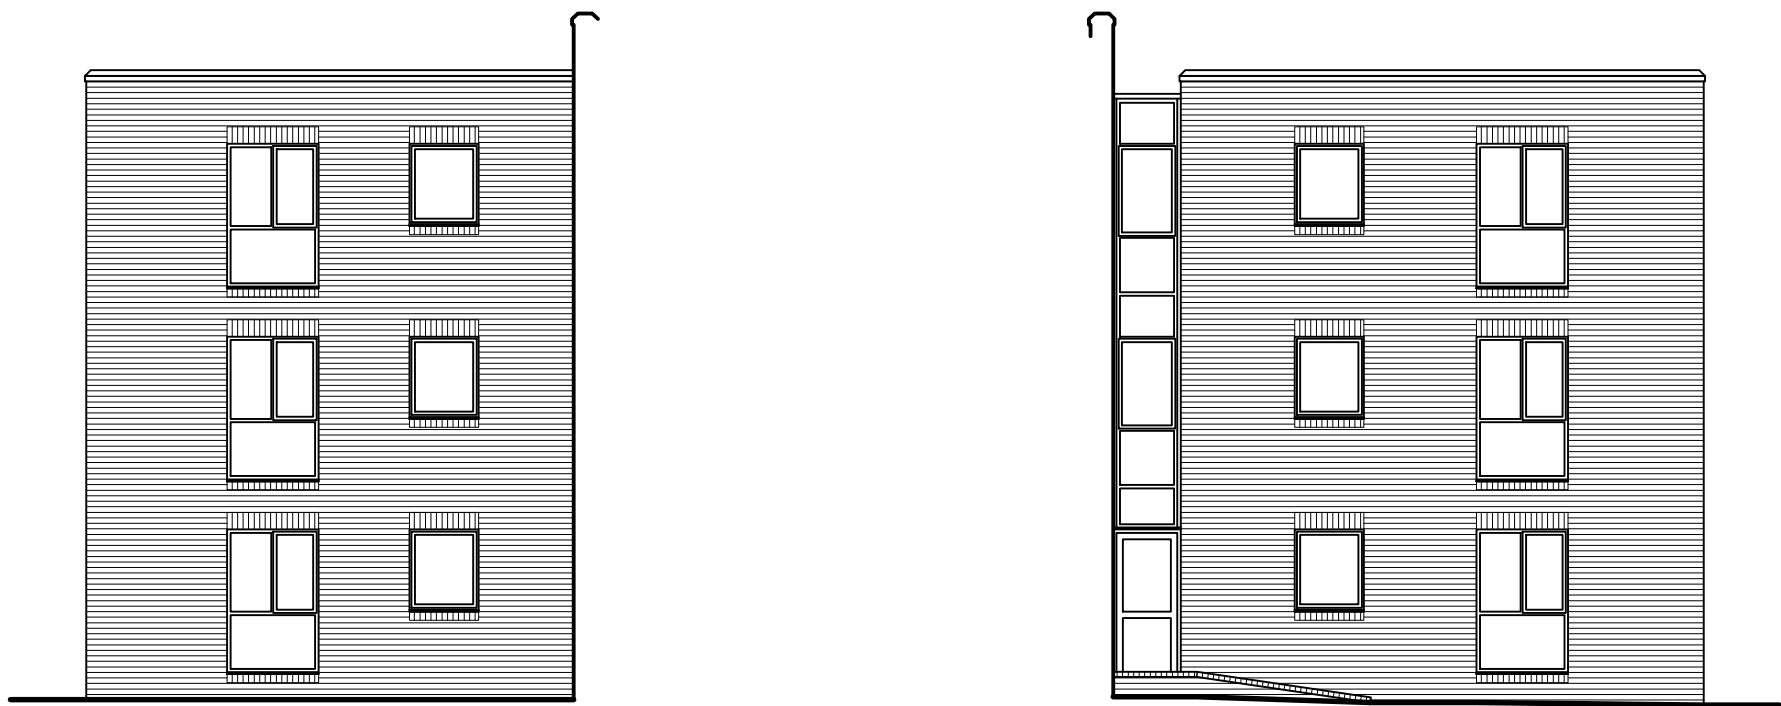

ELEVATION VIEWED FROM DIRECTION ARROW D




ELEVATION VIEWED FROM DIRECTION ARROW E




ELEVATION VIEWED FROM DIRECTION ARROW F



ELEVATION VIEWED FROM DIRECTION ARROW G

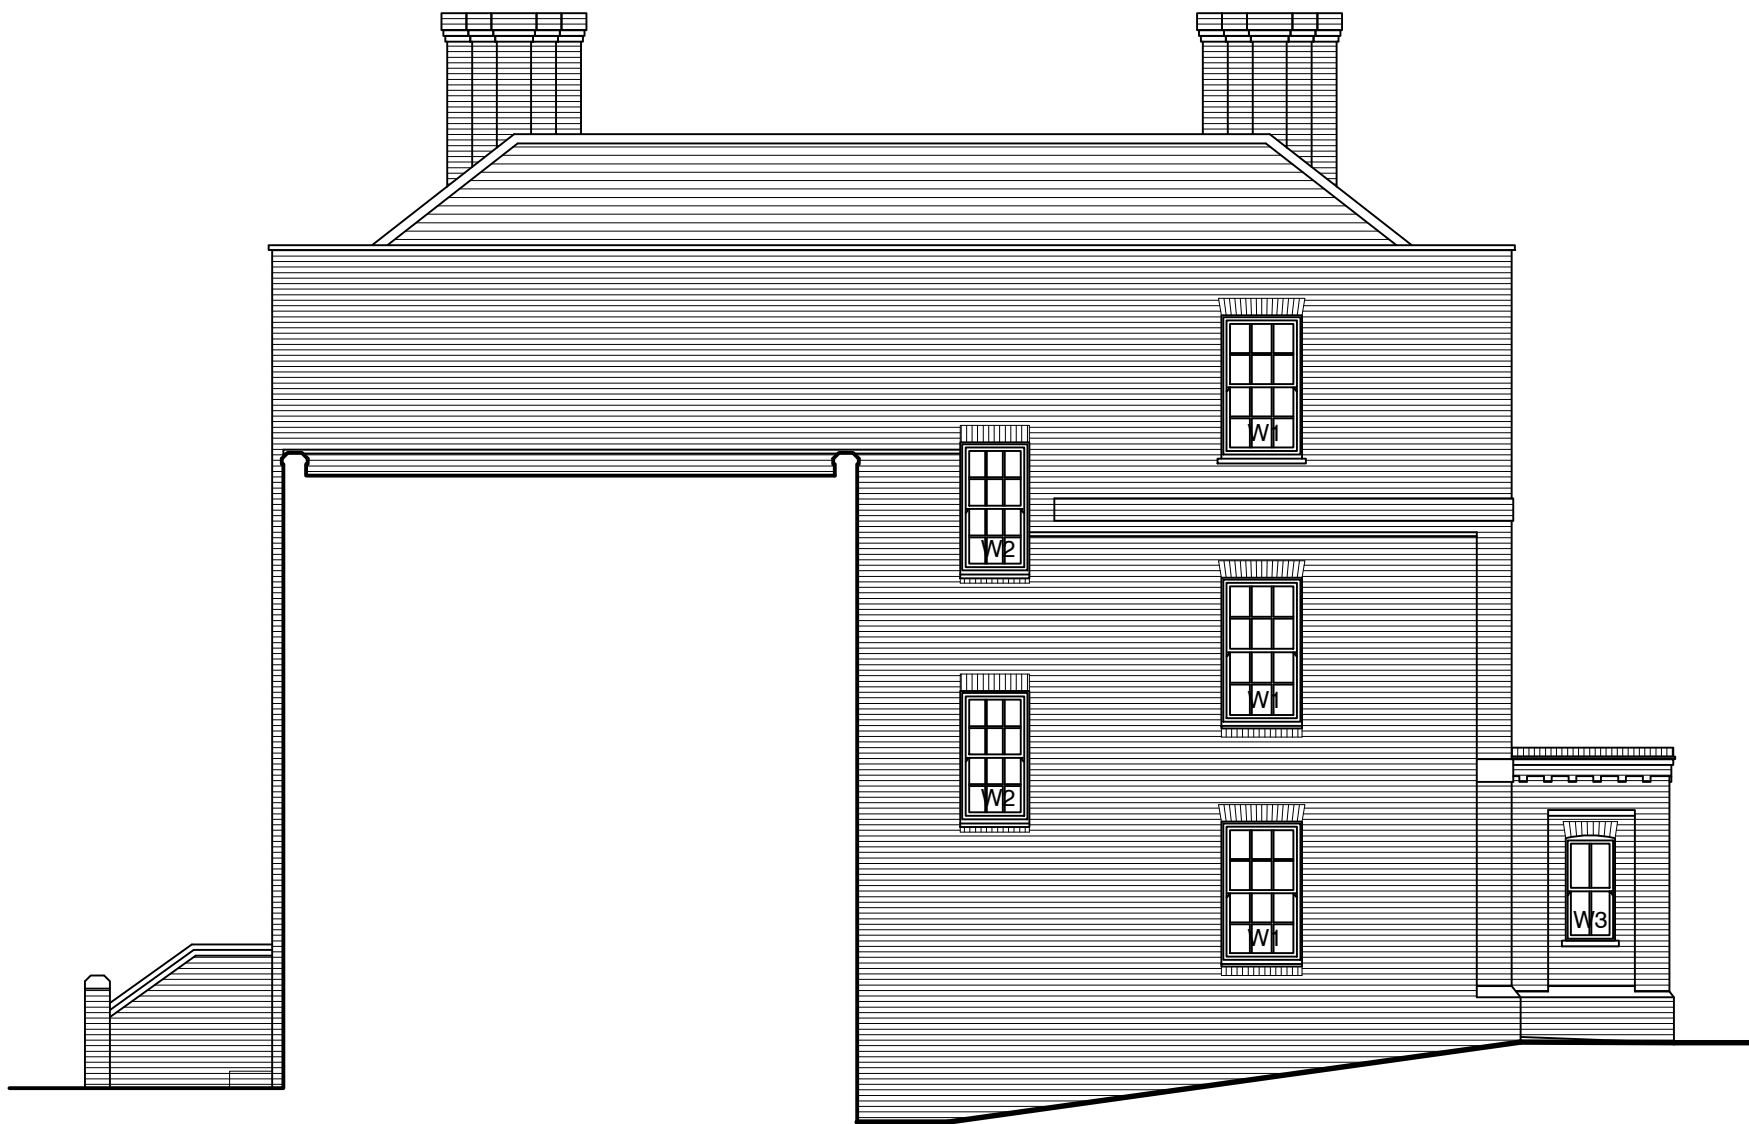

ELEVATION VIEWED FROM DIRECTION ARROW H

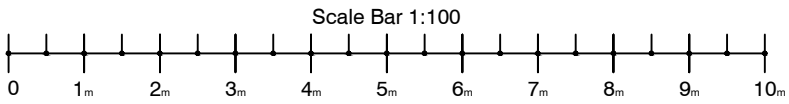

CONTRACT	SCALE	1:100.
The Bury, Bury Lane Codicote, Hitchin Hertfordshire. SG4 8GG.	DATE	September 2025.
	DRAWN	C.J.
	CHECKED	
TITLE	DRAWING No	25190_007.
Existing Elevations. (Sheet 2 of 2)	REVISION	