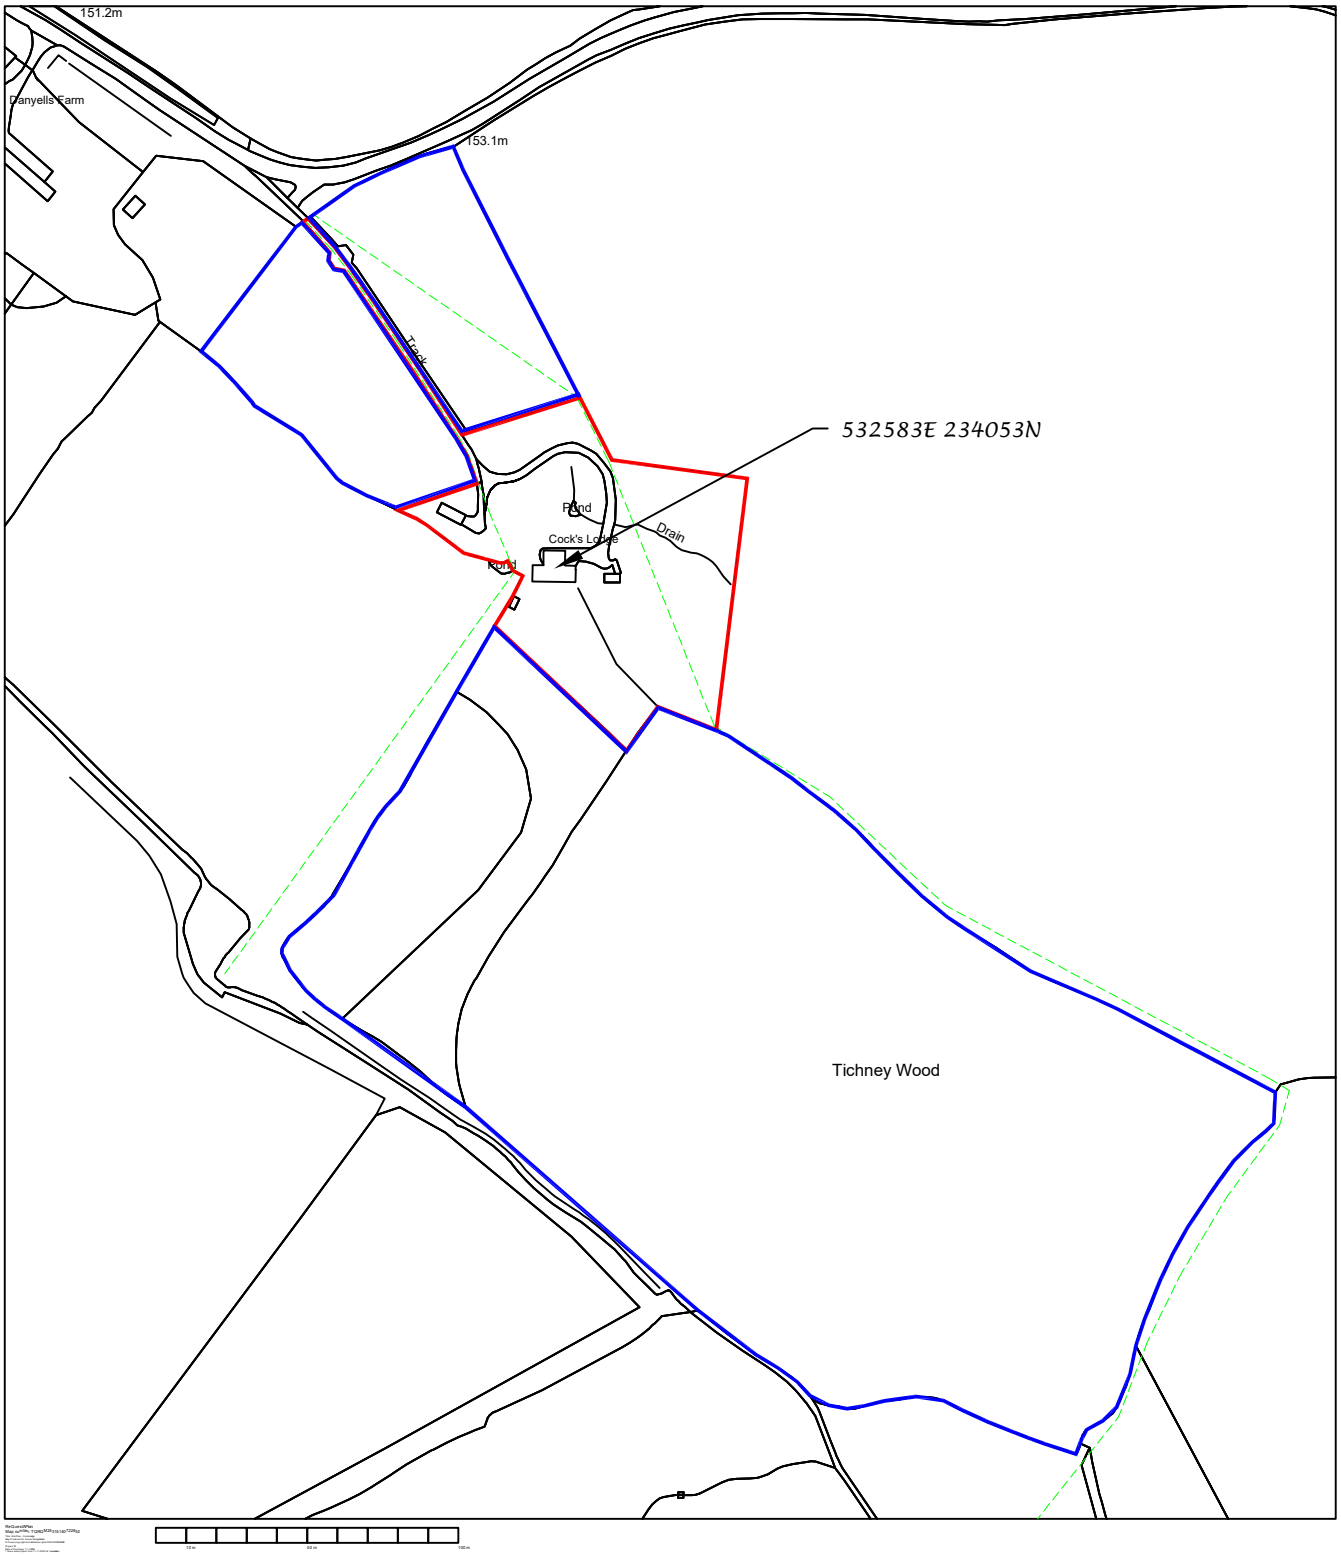



LOCATION PLAN
SCALE 1:2500@A4

COCK LODGE
CLASIFIED ROAD FROM RUSHDEN ROAD
TO SANDON ROAD
SANDON
BUNTINGFORD
SG9 0RF
GRID REFERENCE
TL 32583 34053