



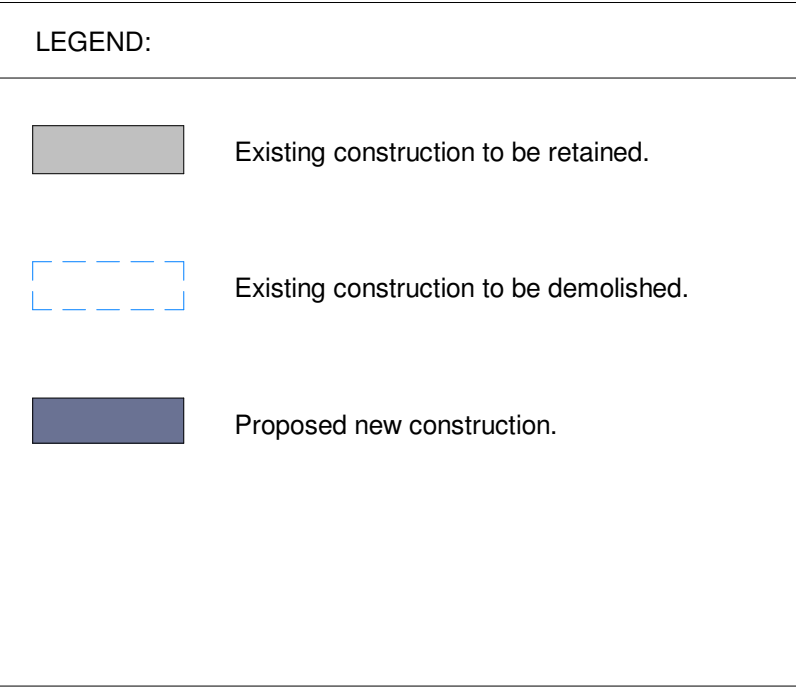

EXTERNAL MATERIALS:	
External Walls	- Facing brick to match existing
Flat Roof	- Dark grey EPDM membrane.
Pitched Roof	- Plain tiles to match existing.
Fascia	- Painted timber.
Windows	- UPVC
Rooflight	- Powder coated aluminium
Bifold Doors	- Powder coated aluminium
Rainwater Goods	- UPVC

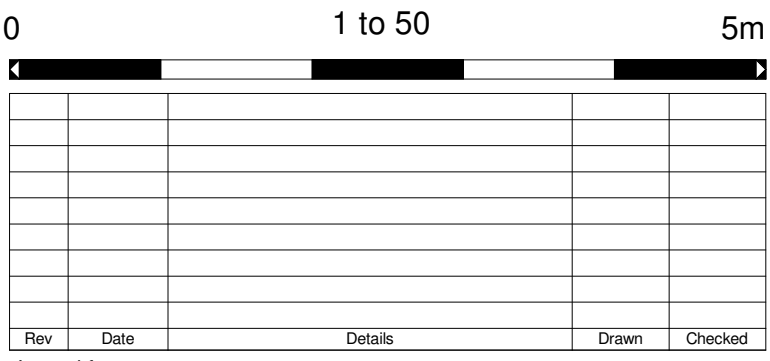

Project/Client:	Project No: Project Number
The Old Police House	Dwg No: A105
	Rev:
Drawing:	Scale: 1 : 50 @A1
Proposed Plans	Drawn By: Author
	Checked By: Date: Checker



D.Chandler Architectural Design Ltd
Devonshire Business Centre, Works Rd, Letchworth, SG6 1GJ.
Tel : 07901 864 742 - Email : daniel@dcarchitectural.org