


Site Location Plan

Tesco Stores Ltd, 58 High Street, Baldock, SG7 6BN

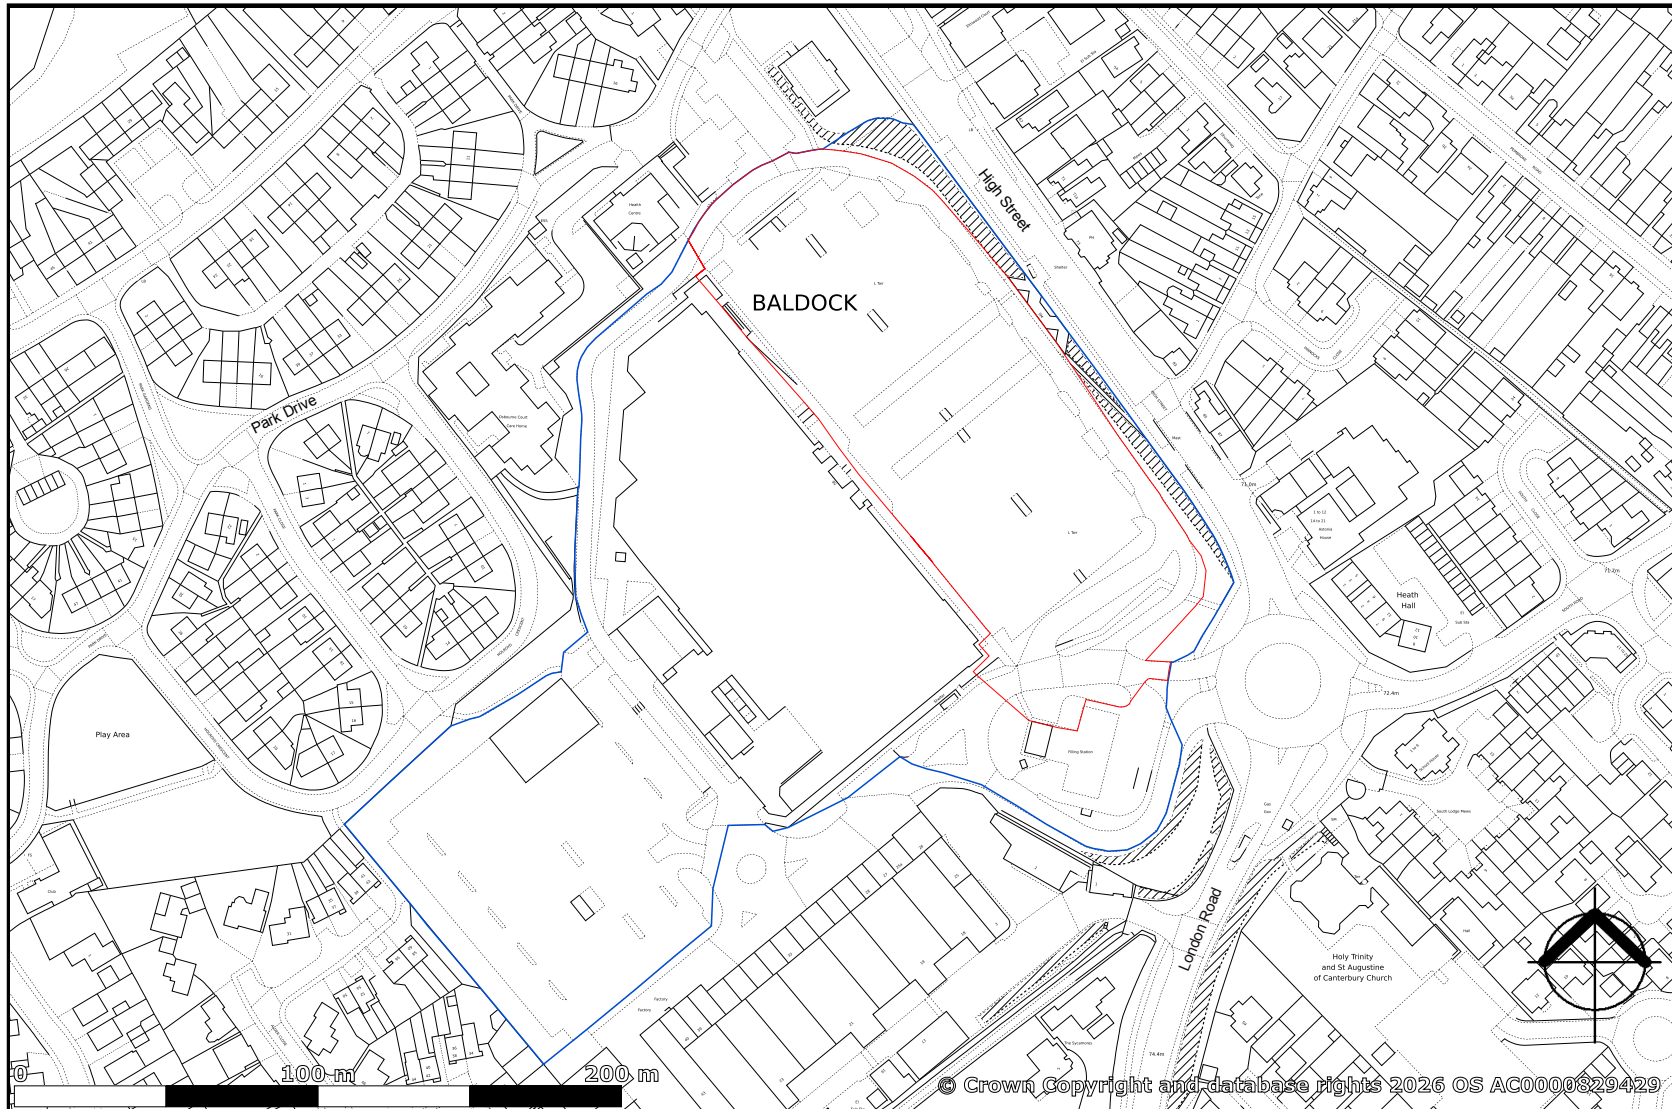

created on **edozo**

Plotted Scale - 1:2,500

Drawing Ref: SLP001 Rev 01