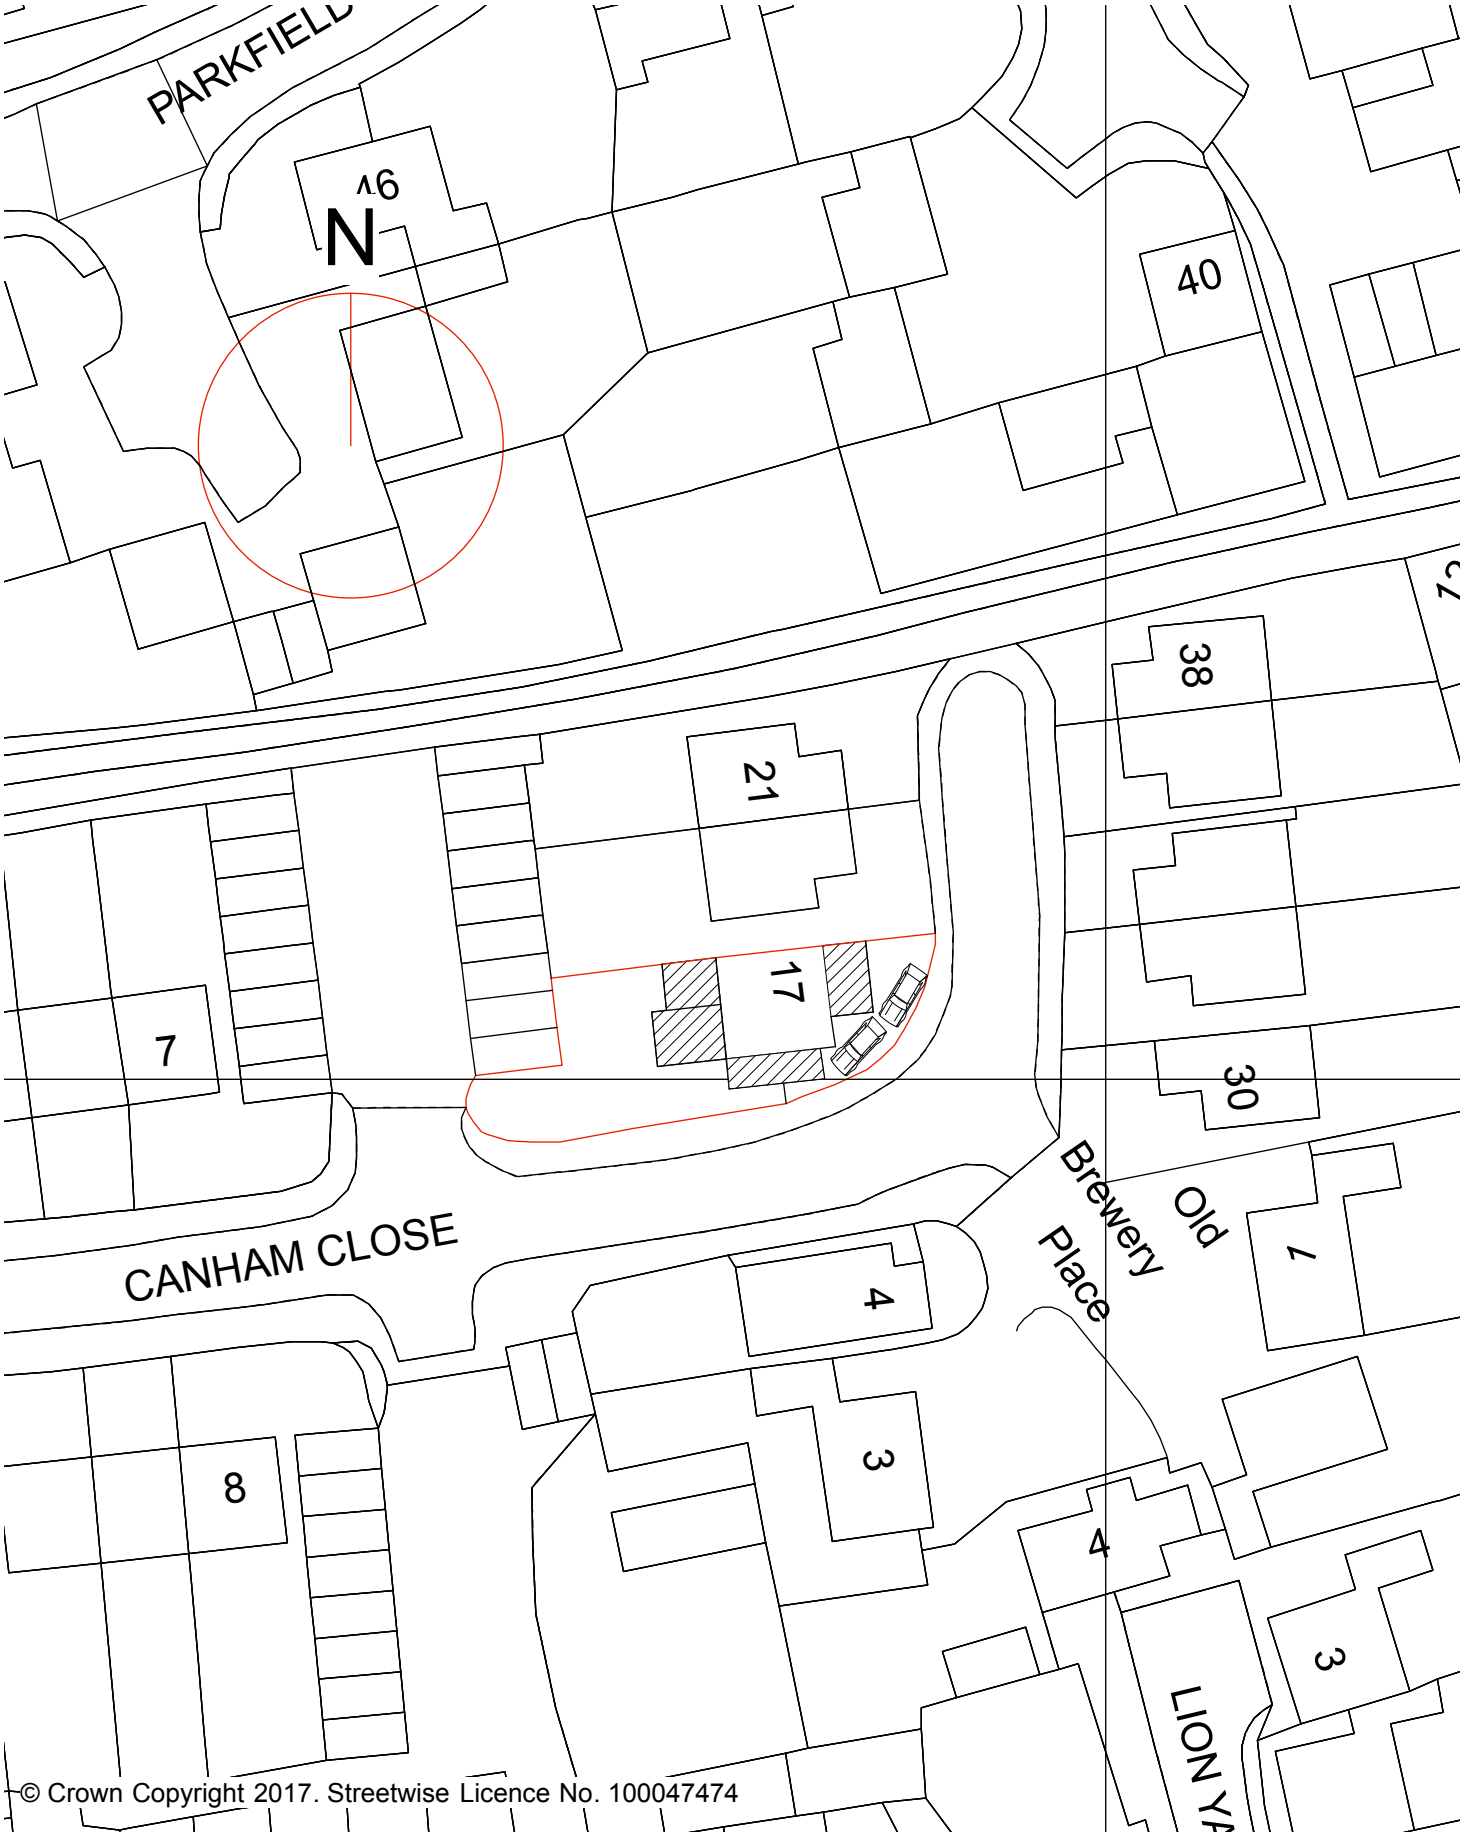

© Crown Copyright 2017. Streetwise Licence No. 100047474

Notes

Client
Mark Chivers
17 Canham Close
Kimpton
SG4

Drawing Status
FOR PLANNING

Job Number	Scale	Drawn By
0788	1:500 A4	MM
Job Title	**Date**	**Checked By**
Canham Close	03/18	

Drawing Title
BLOCK PLAN WITH PROPOSED DEVELOPMENT

Drawing No	Rev
0788/01/115	A

MOHNS & SANDERS
Ground Floor West
1 3 Coate Street
London E2 9AG

m: 07931290408
f: 020 7739 1818
e: miriam@mohnssanders .com

ALL DIMENSIONS ARE TO BE CHECKED ON SITE
THIS DRAWING IS TO BE READ IN CONJUNCTION WITH ALL CONSULTANTS INFORMATION
MOHNS & SANDERS RETAIN THE COPYRIGHT OF ALL INFORMATION WITHIN THIS DRAWING