



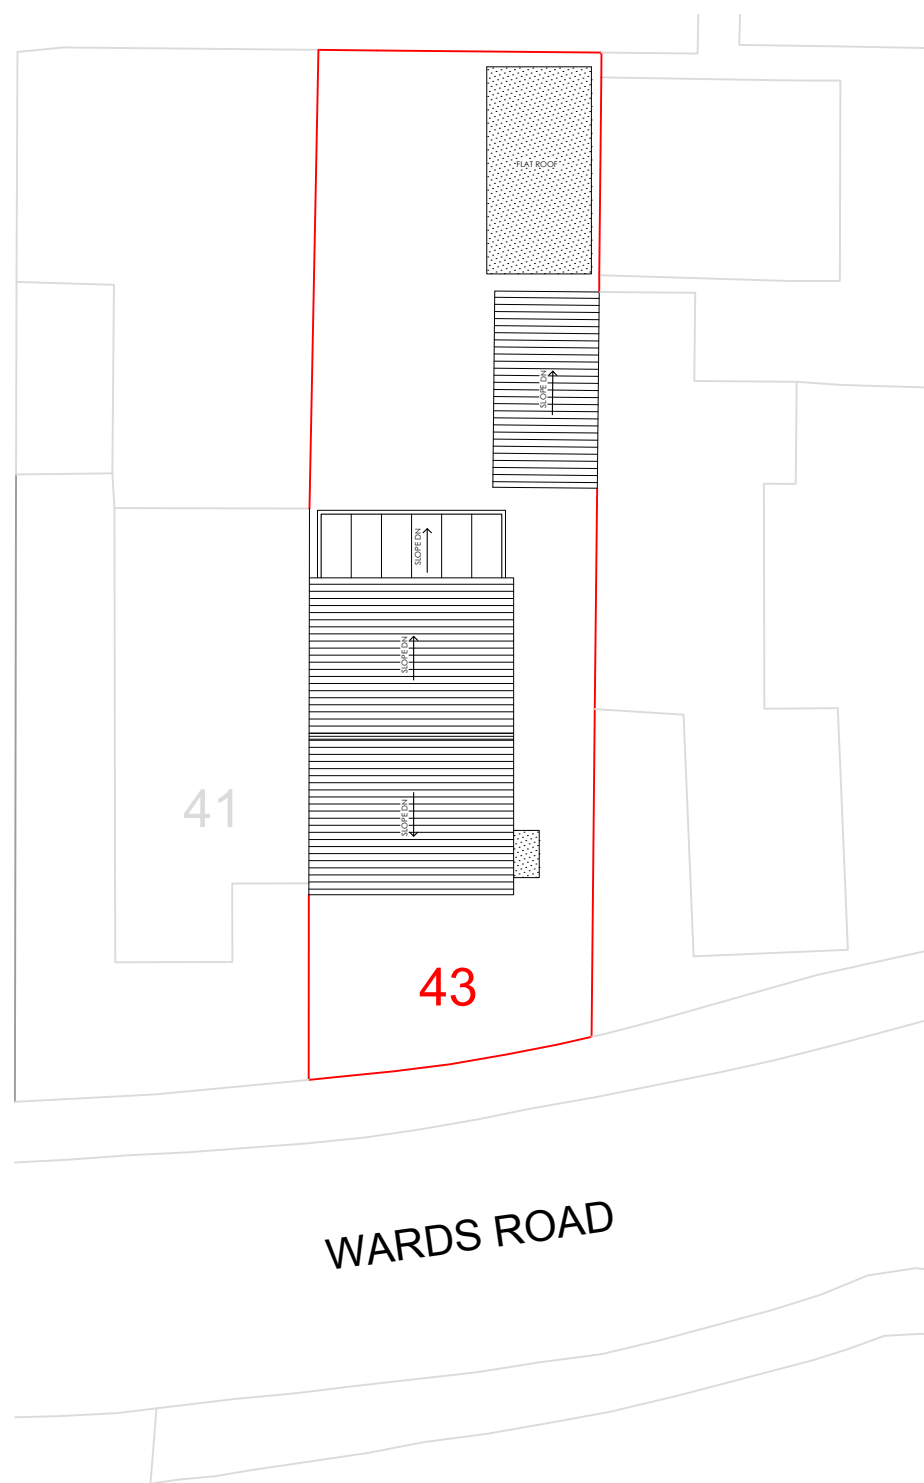

EXISTING BLOCK PLAN
(1:200 @ A3)

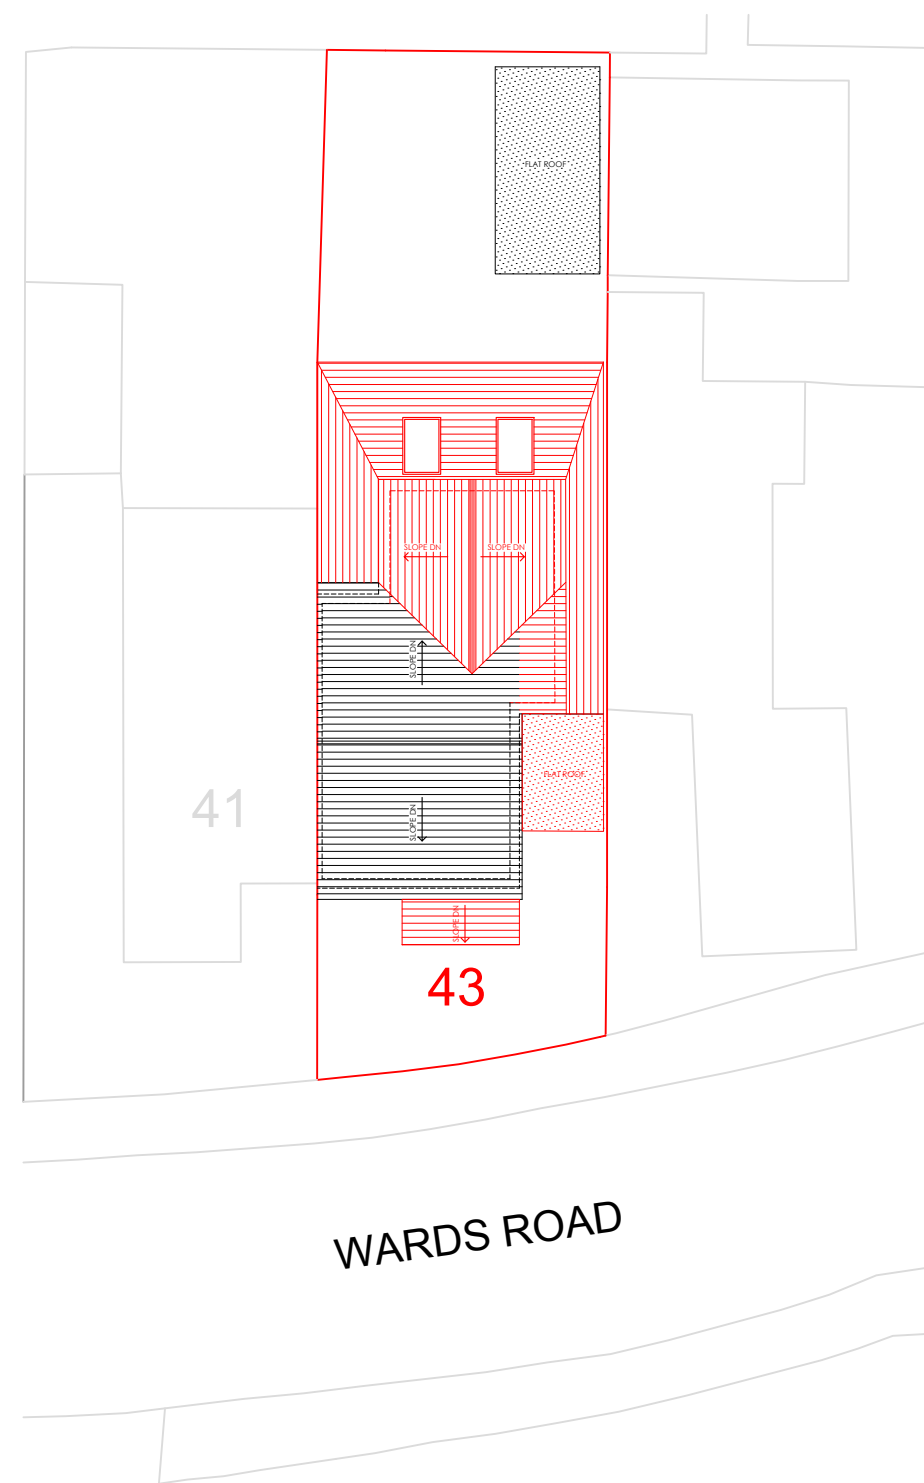

PROPOSED BLOCK PLAN
(1:200 @ A3)

