

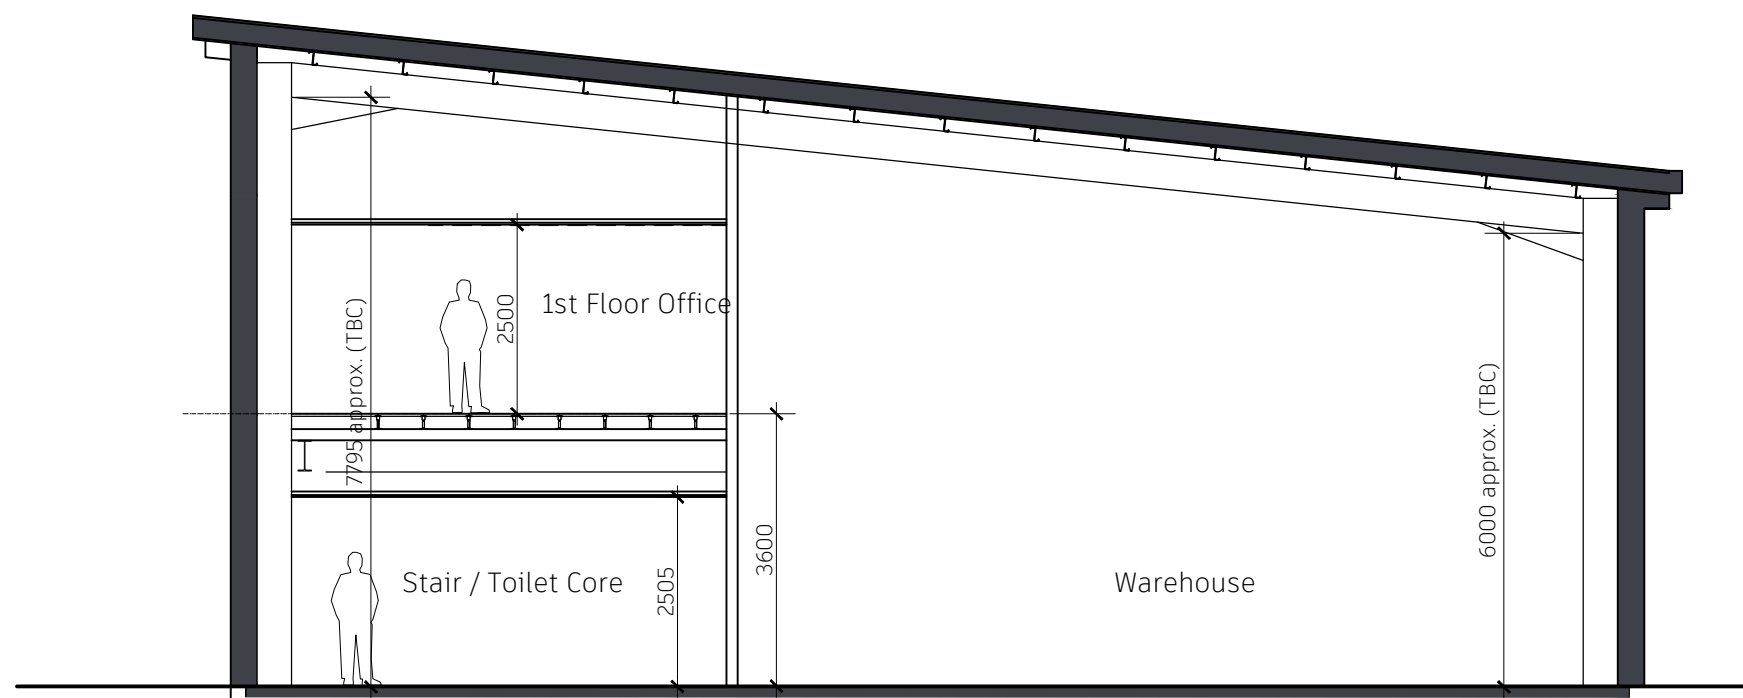
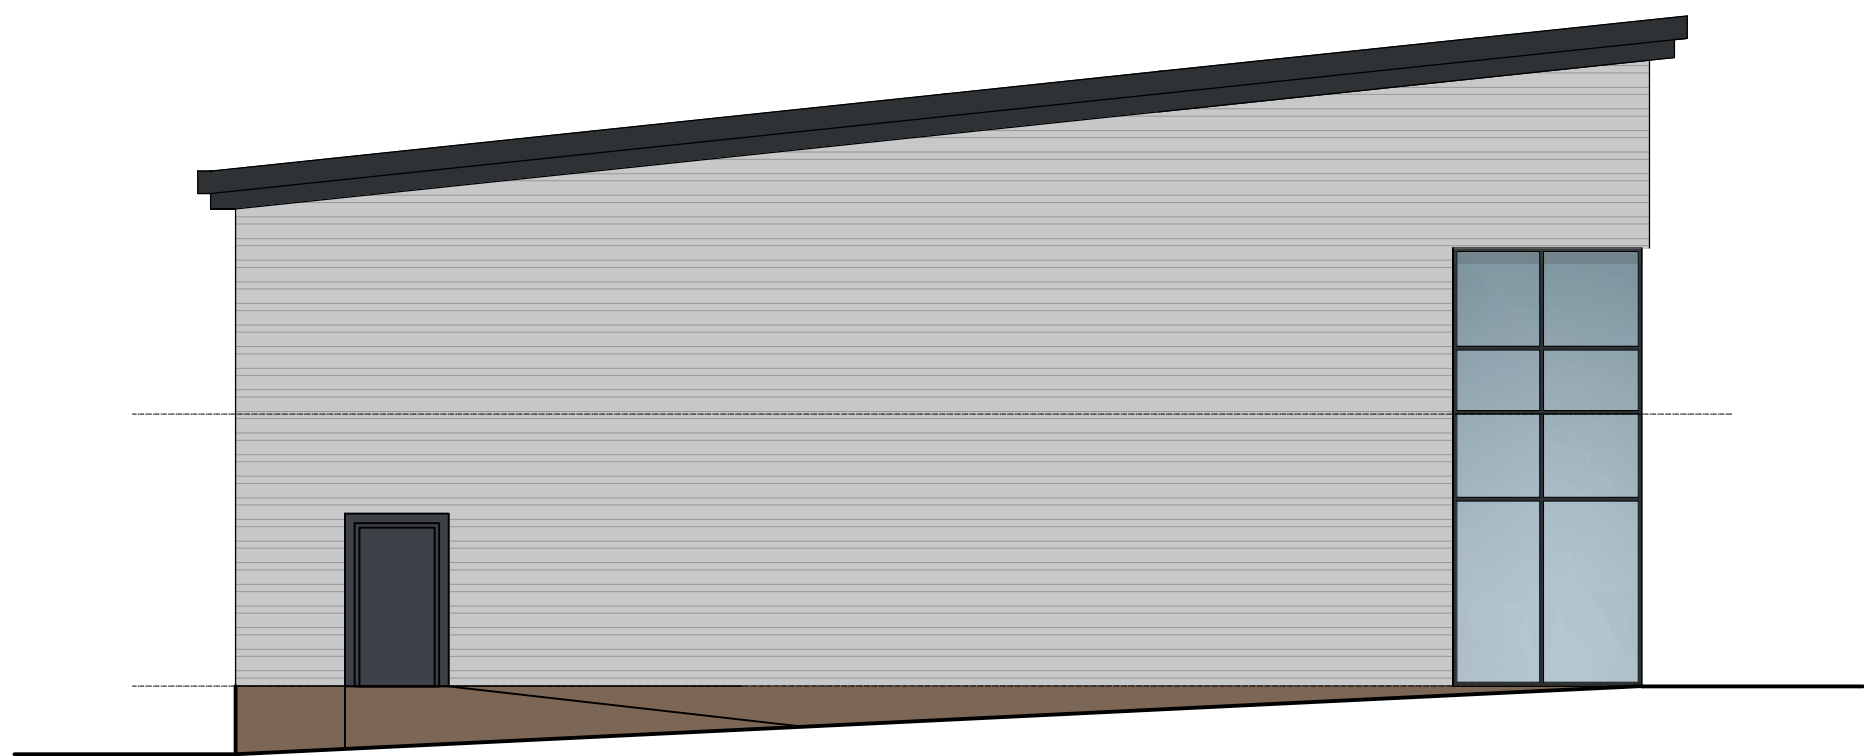
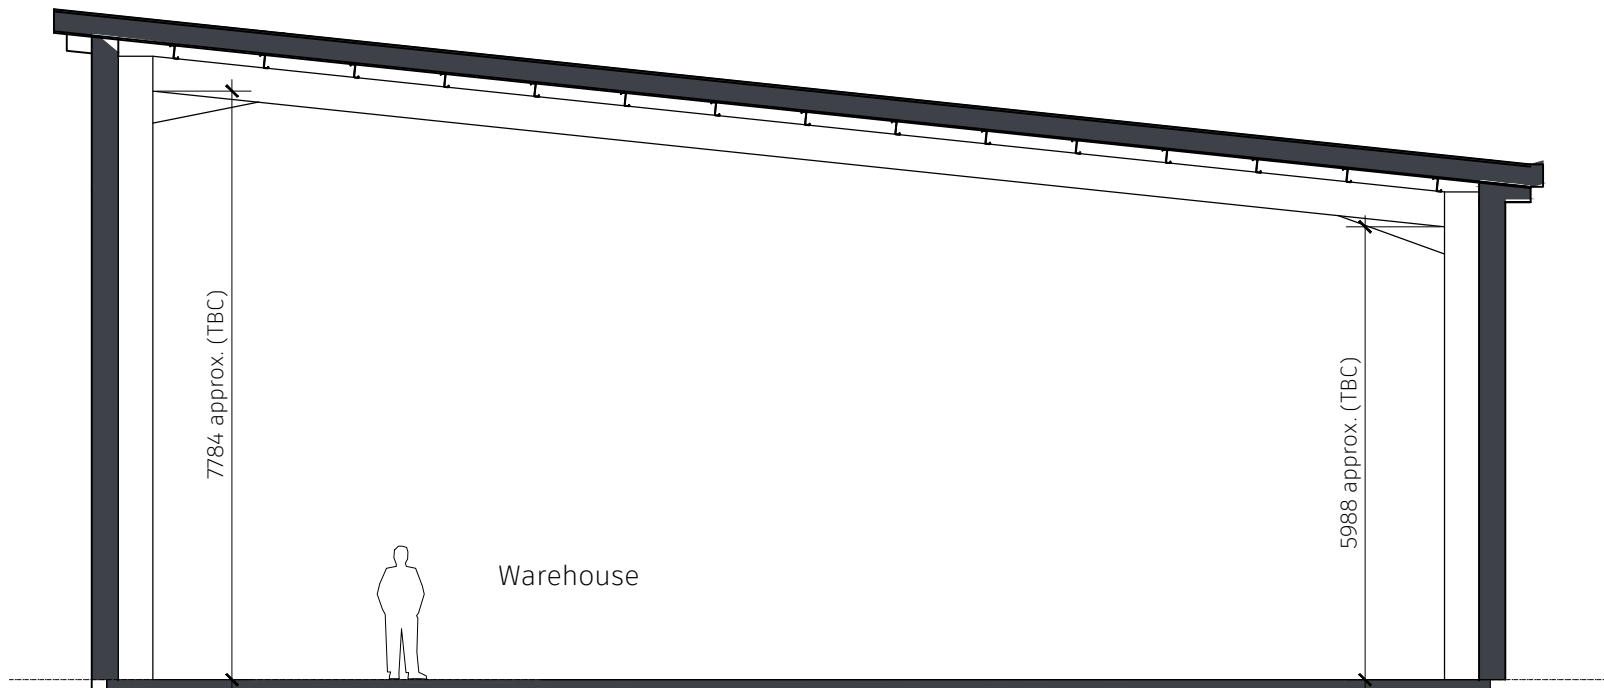
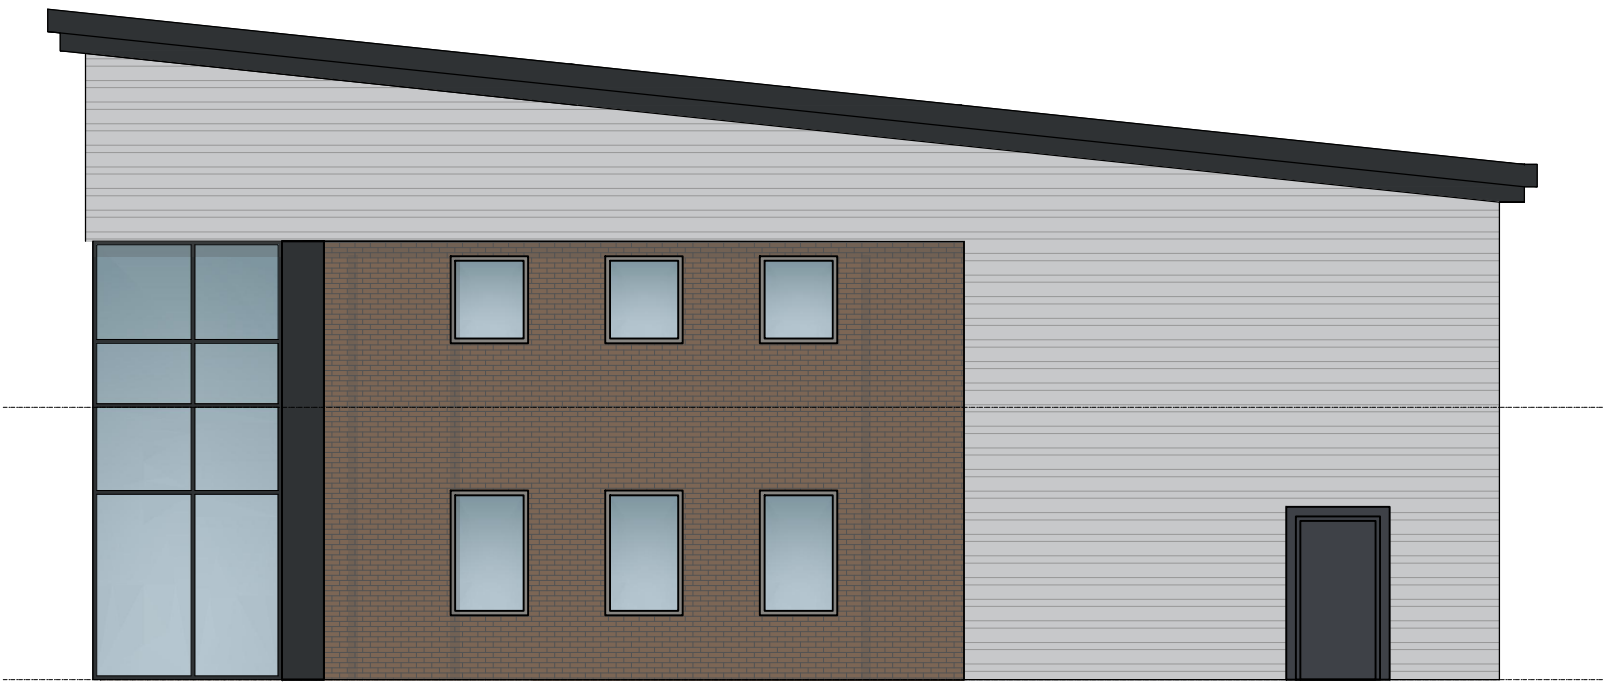
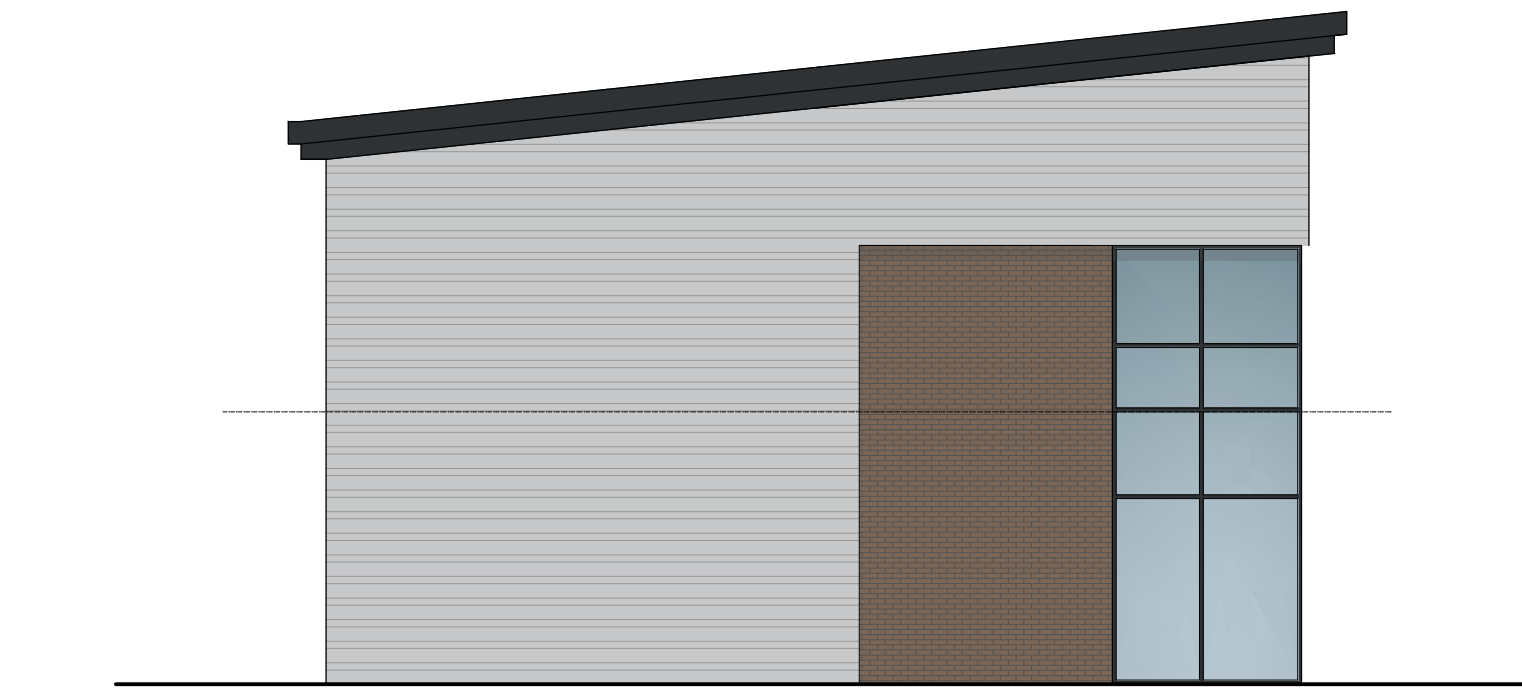


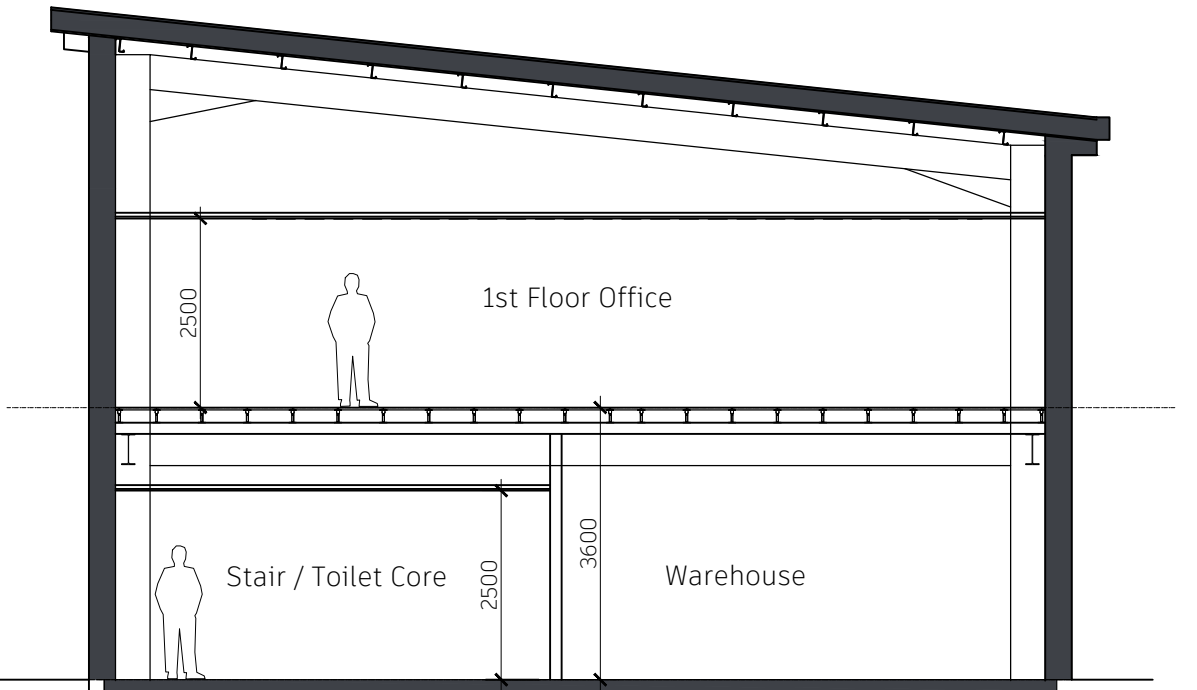

Typical Elevation - Option 8

Typical Sections

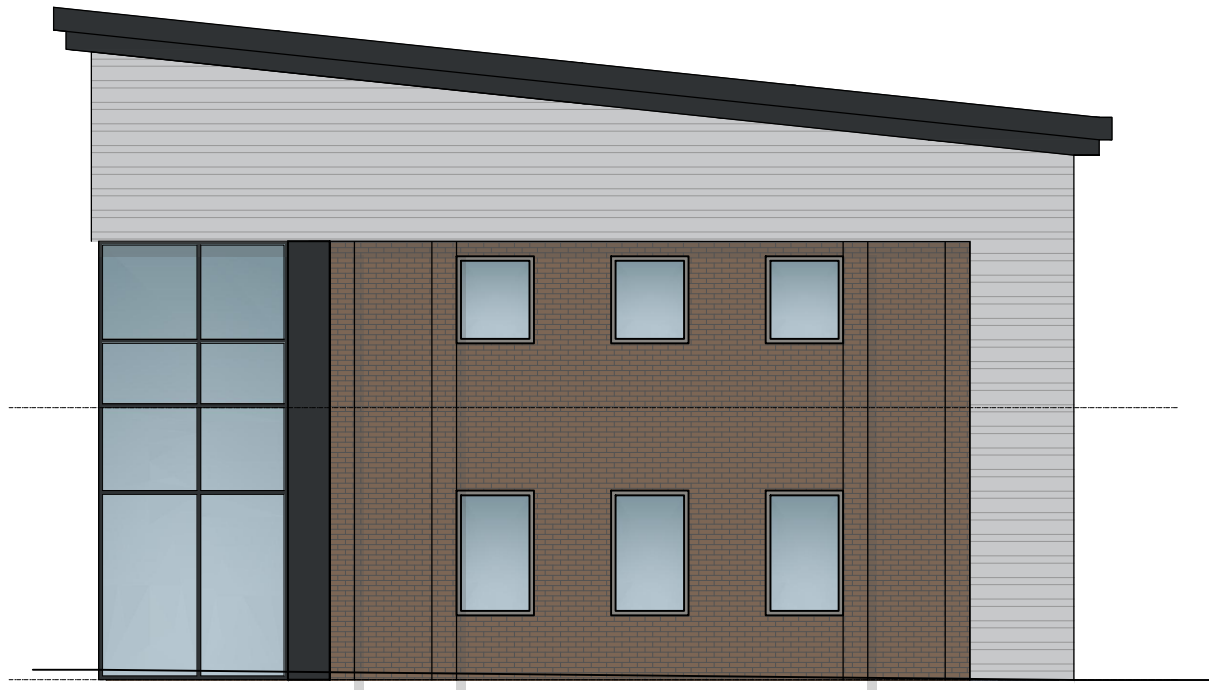

Typical Elevation - Option 9

0 2.5m 5m SCALE 1:100

Rev: Updated to site levels.
P01: Solar panels omitted.
Rev: Access doors indicated. PV's indicated.
Rev: Units A + B updated.
Rev: Units A + B updated.
Rev: Annotation updated.
P02: Updated to suit client comments.
P01: First issue for review.

13.11.24
31.10.24
17.10.24
03.10.24
20.09.24
19.09.24
26.06.24

Date/Checked

WAYMAN
ARCHITECTS

Proposed B2 Development
Pixmore Avenue,
ASHE

Proposed Elevations

Issue Purpose: **PLANNING**

Drawn by: CW

Checked by:

Scale @ A1:

1:100

Date:

May 2024

CAD ref:

271 - 01

Dwg no:

271 - 014 P07

Rev:

Copyright reserved. Dimensions to be checked on site/Discrepancies to be reported before proceeding.