




SITE SECTION A-A

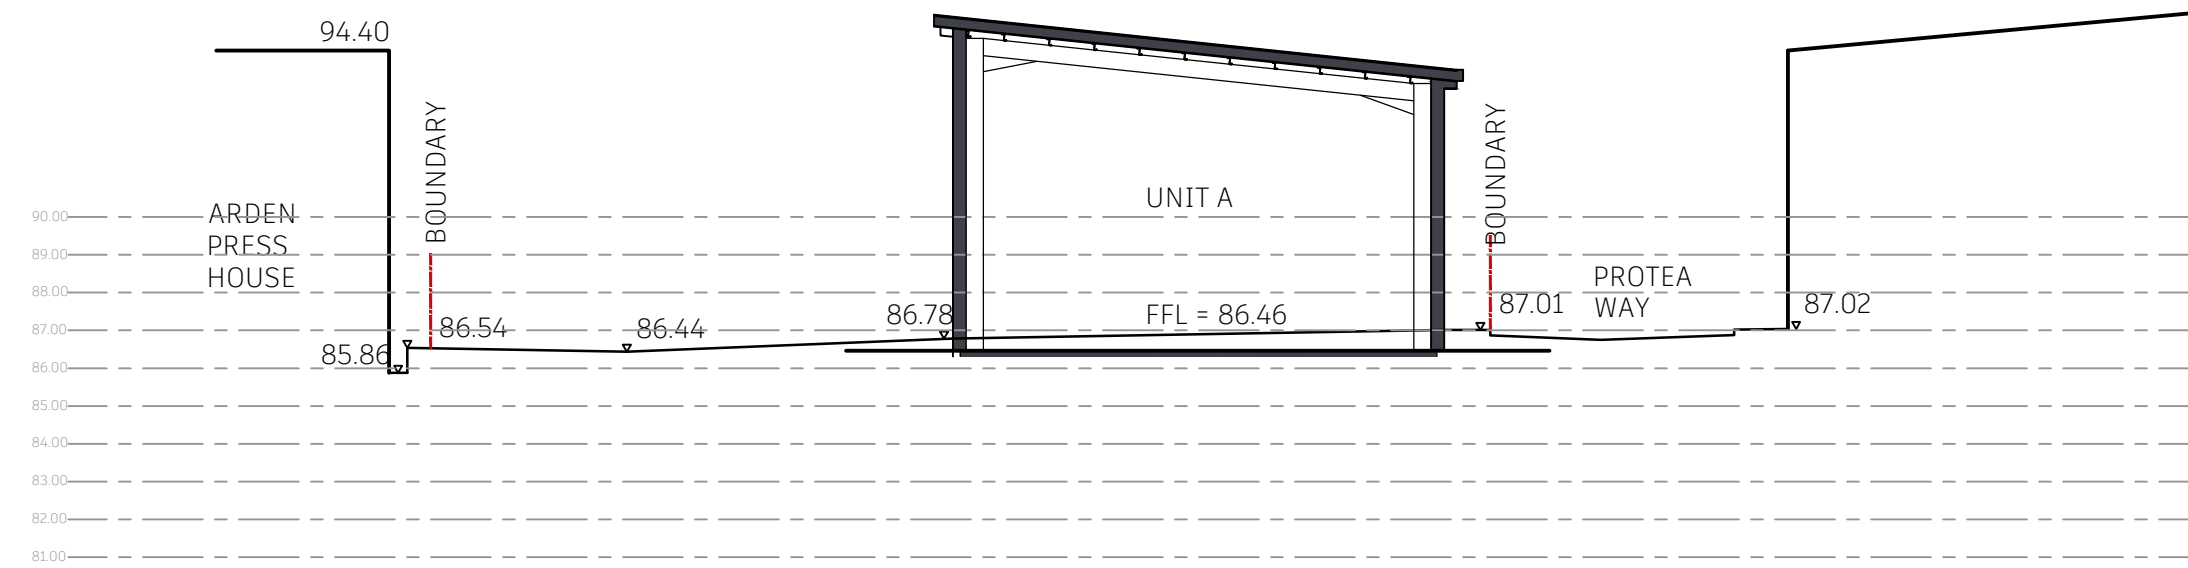


SITE SECTION B-B

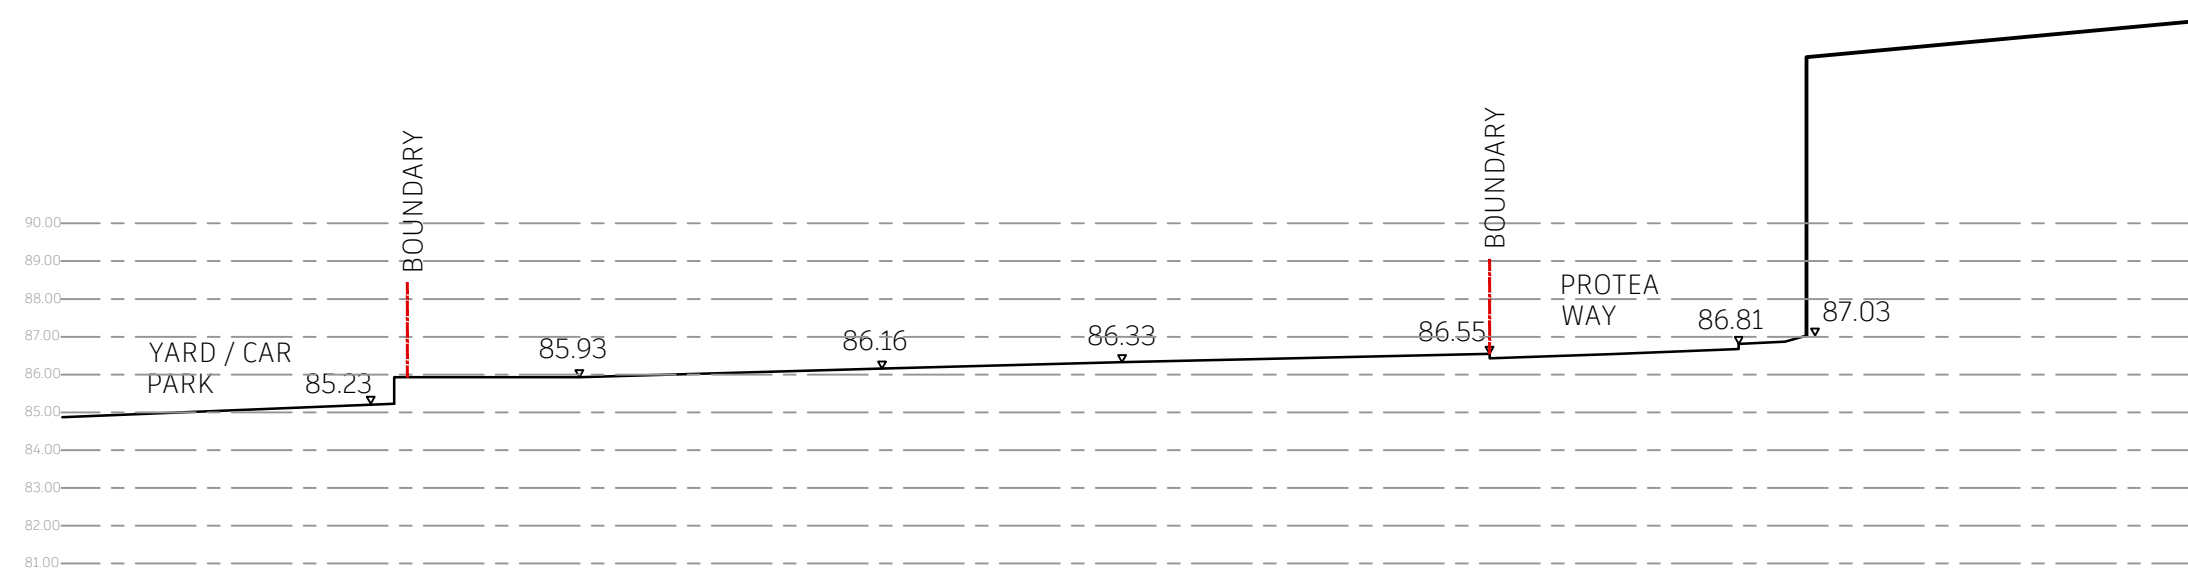



SITE SECTION C-C

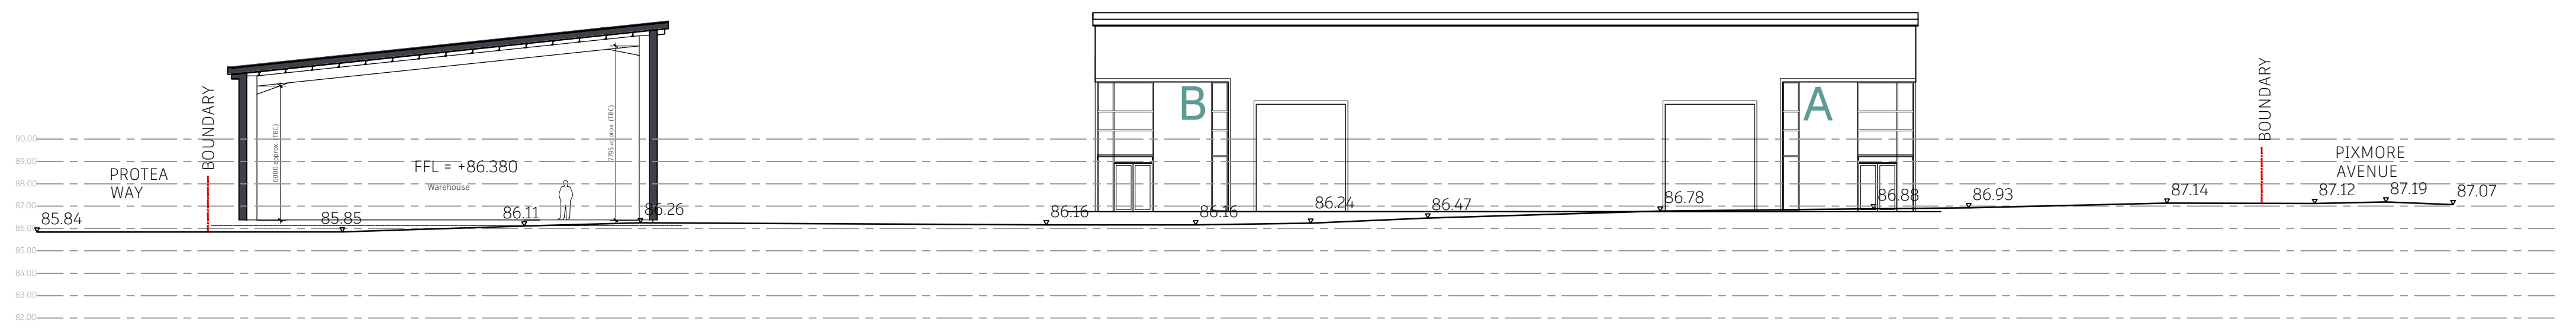

SITE SECTION D-D

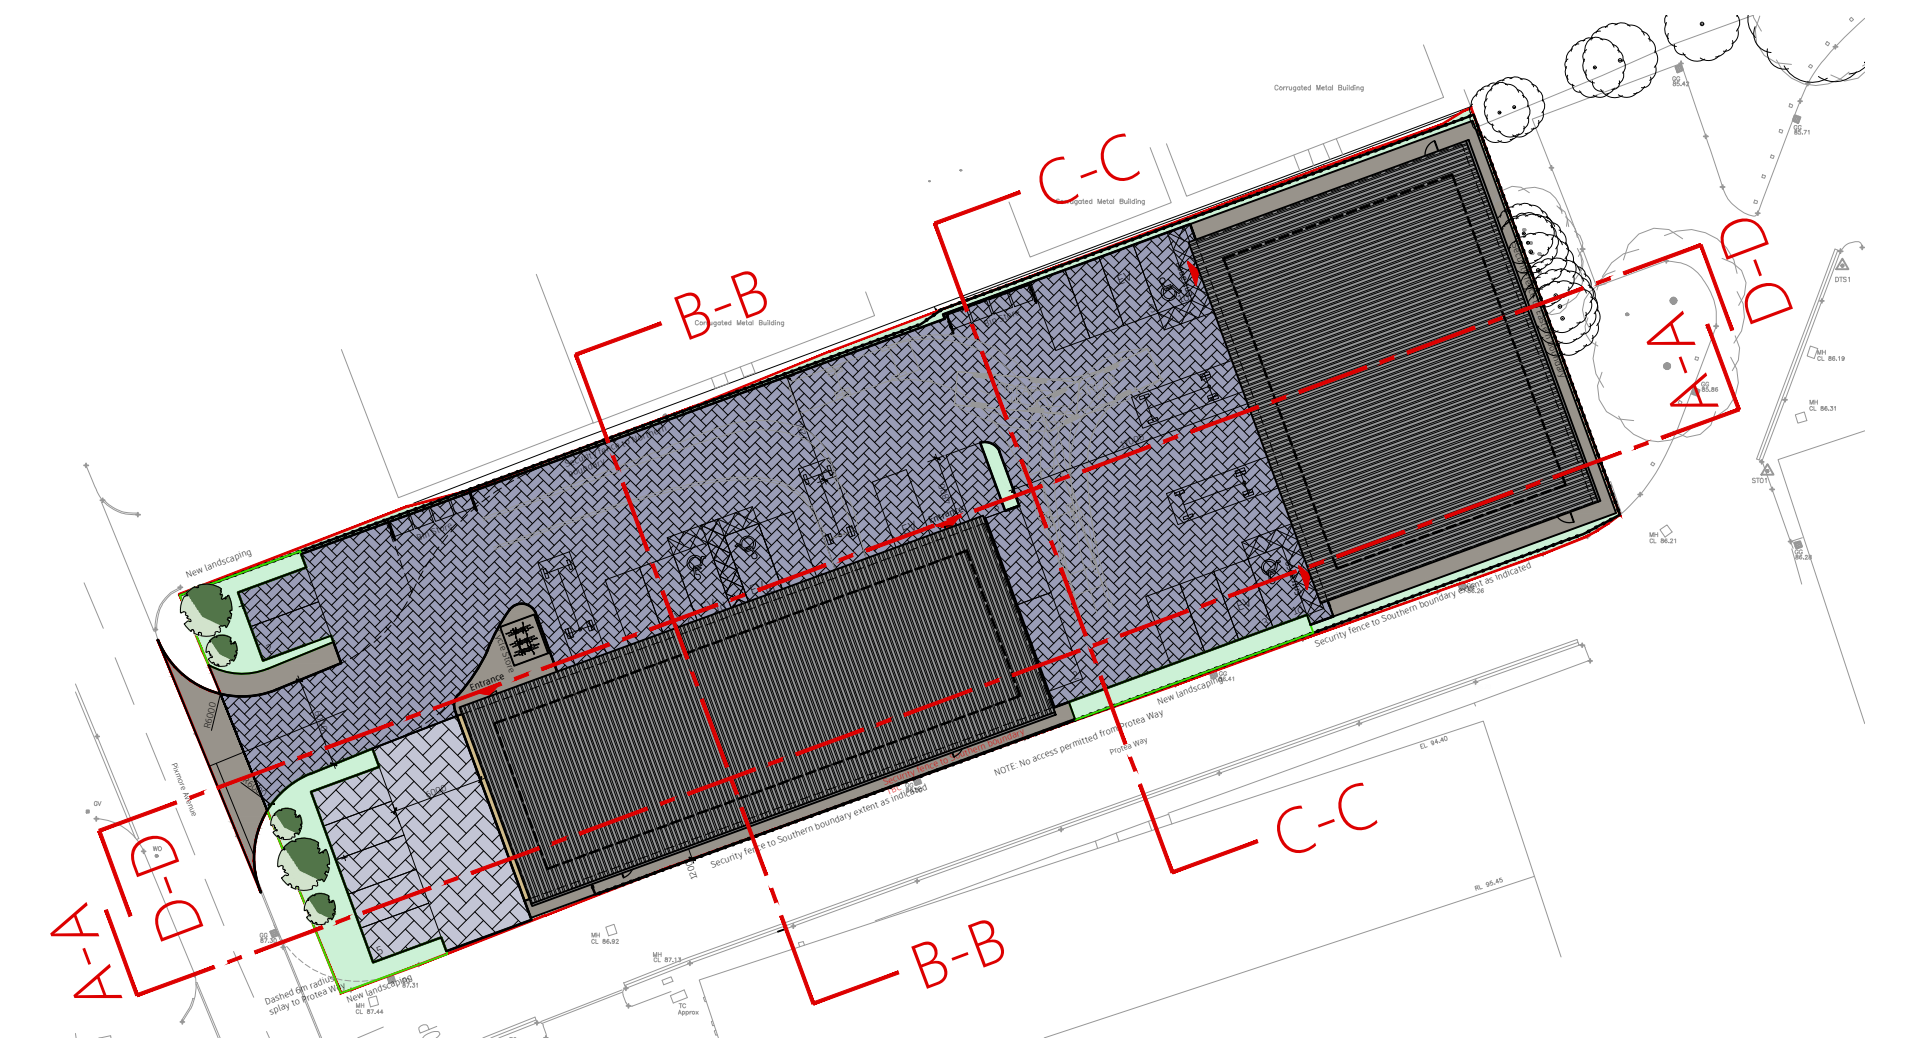

SECTION LOCATION PLAN

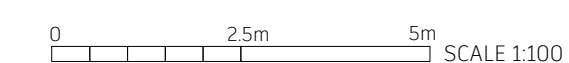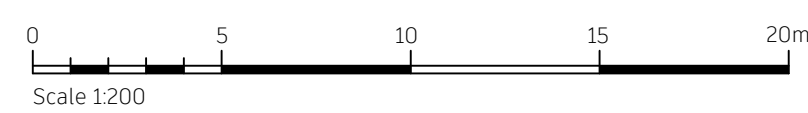

Rev: PVA omitted.
Pos: Building locations updated.
Rev: Updated to S101 - site levels.
Rev: Sections B-C added.
Rev: First issue for review.

19.11.24
17.10.24
03.10.24
26.09.24
19.09.24

WAYMAN
ARCHITECTS

Proposed B2 Development
Pixmore Avenue,
ASHE

Indicative Site Sections

Issue Purpose: **PLANNING**

Drawn by: CW Checked by:

Scale @ A1: 1:200 Date: May 2024

CAD ref: 271 - 01 Dwg no: 271 - 015 P05 Rev:

Copyright reserved. Dimensions to be checked on site/Discrepancies to be reported before proceeding.