
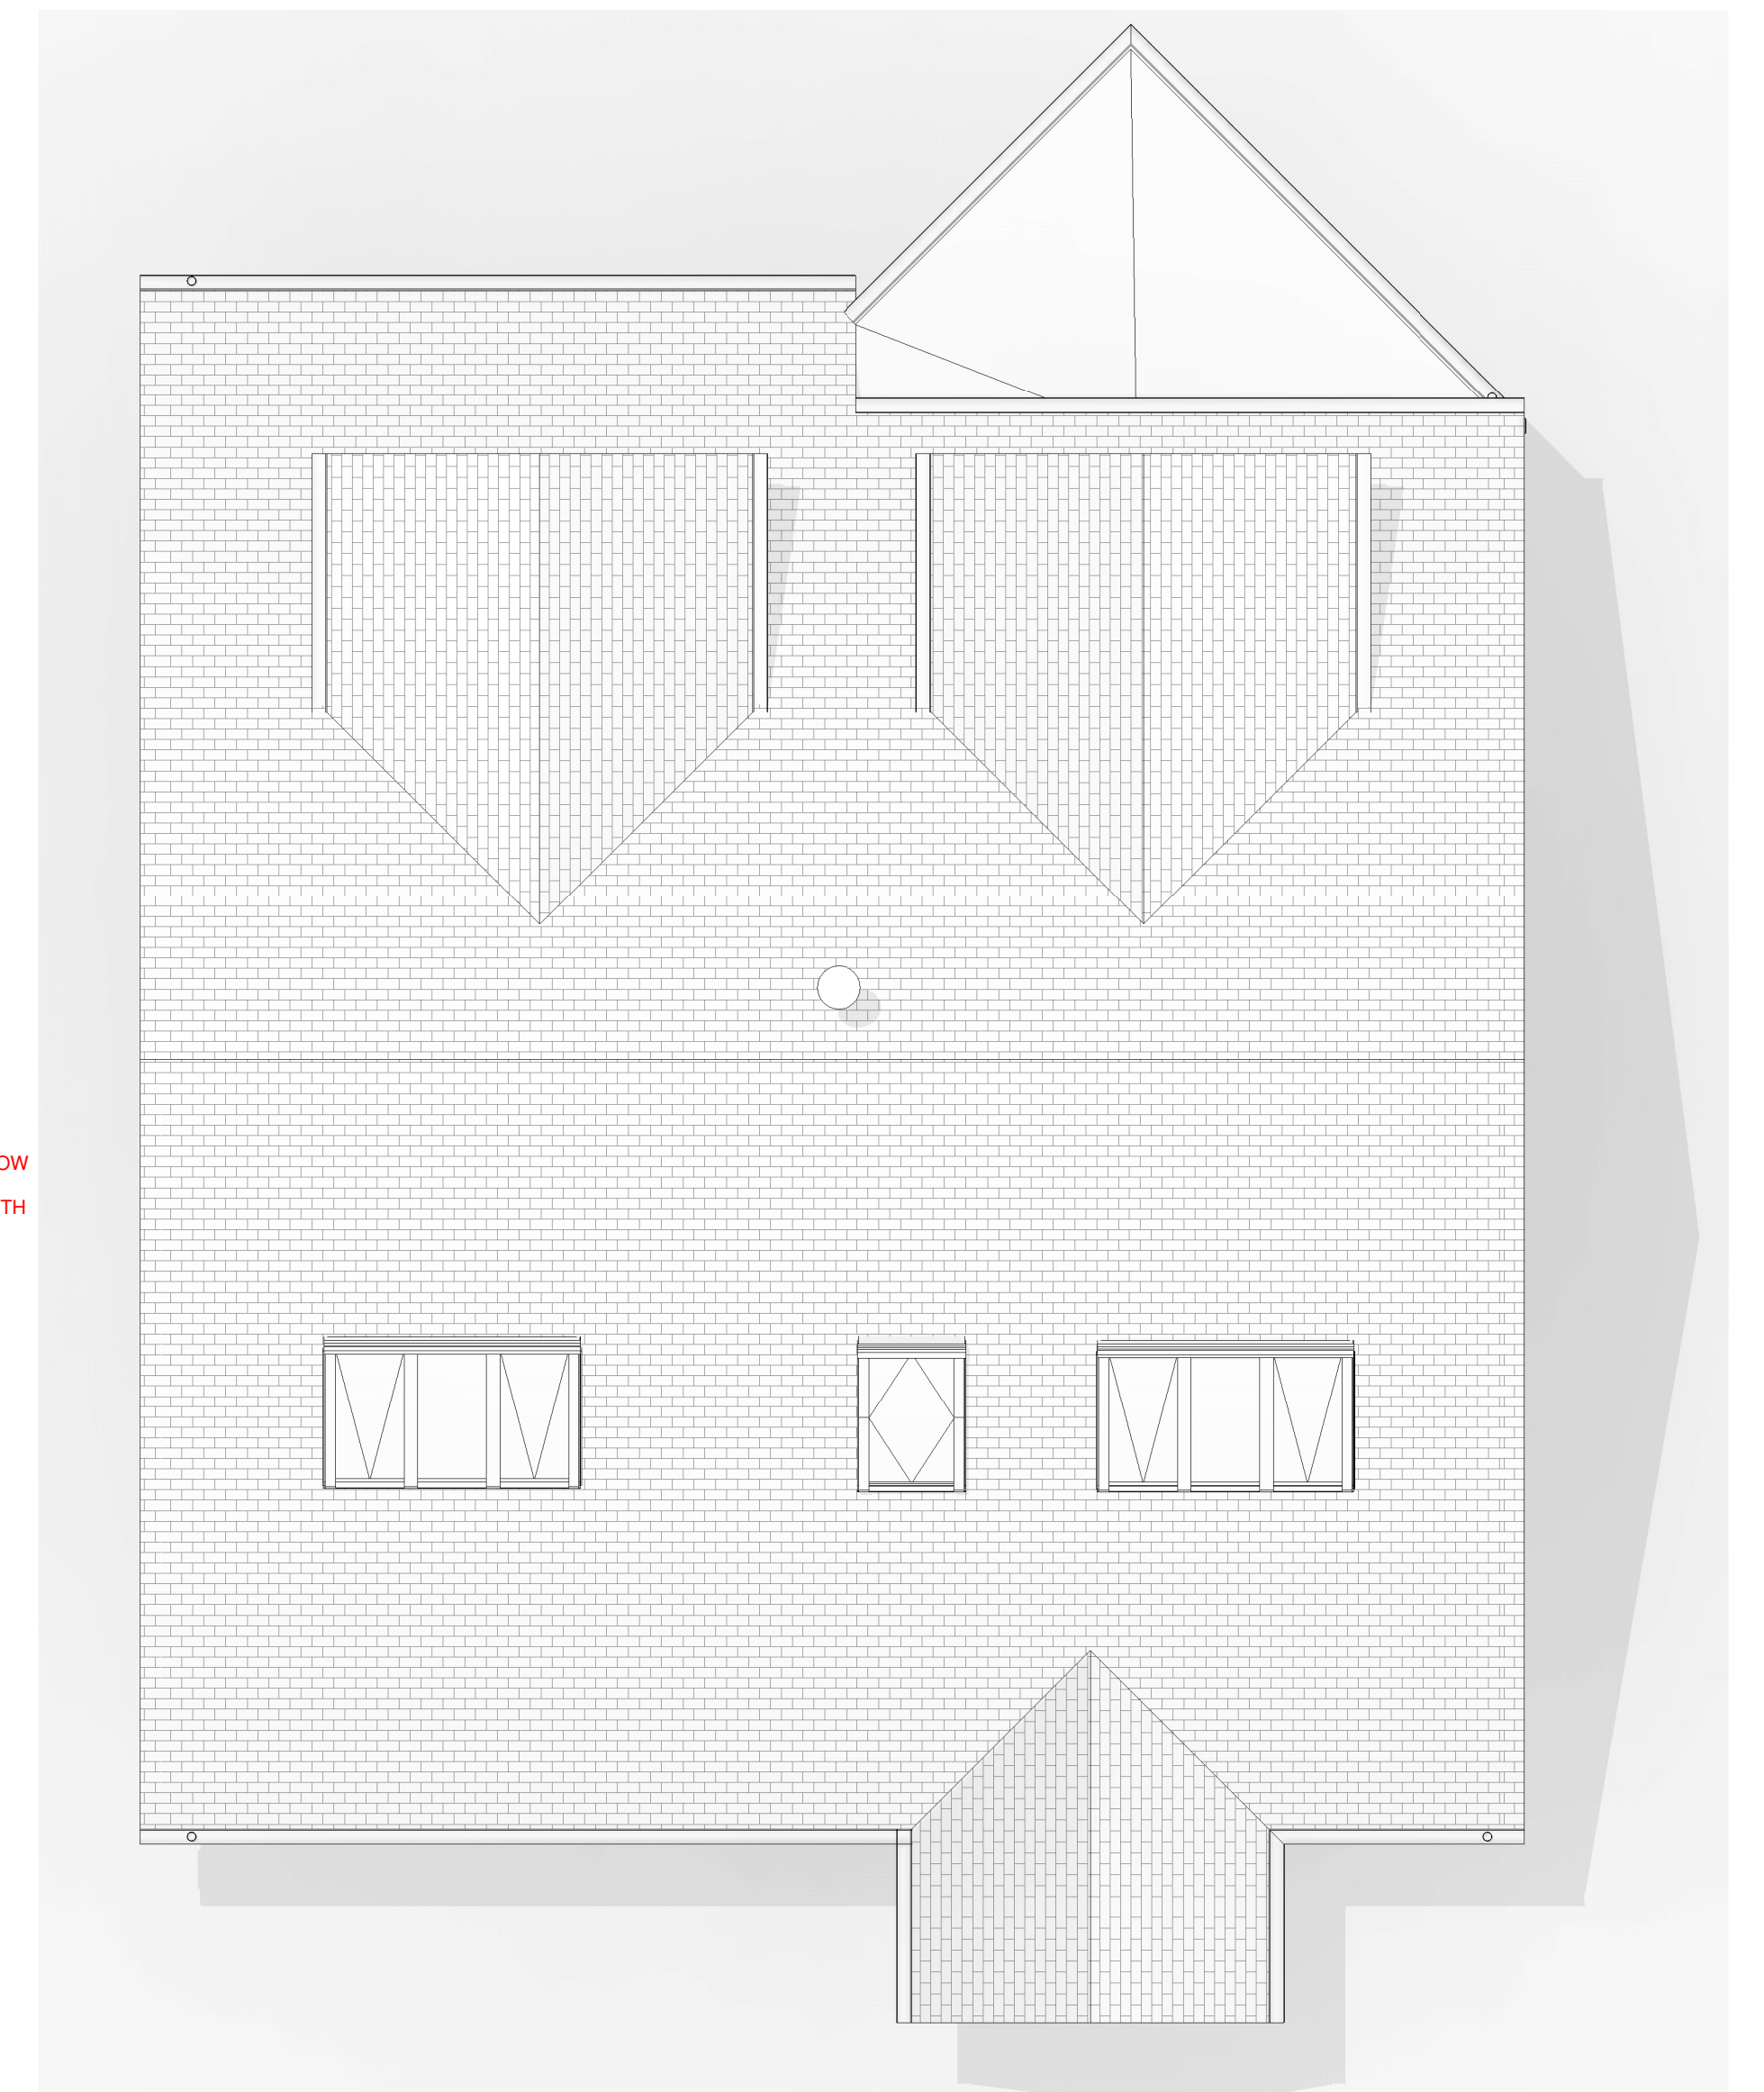
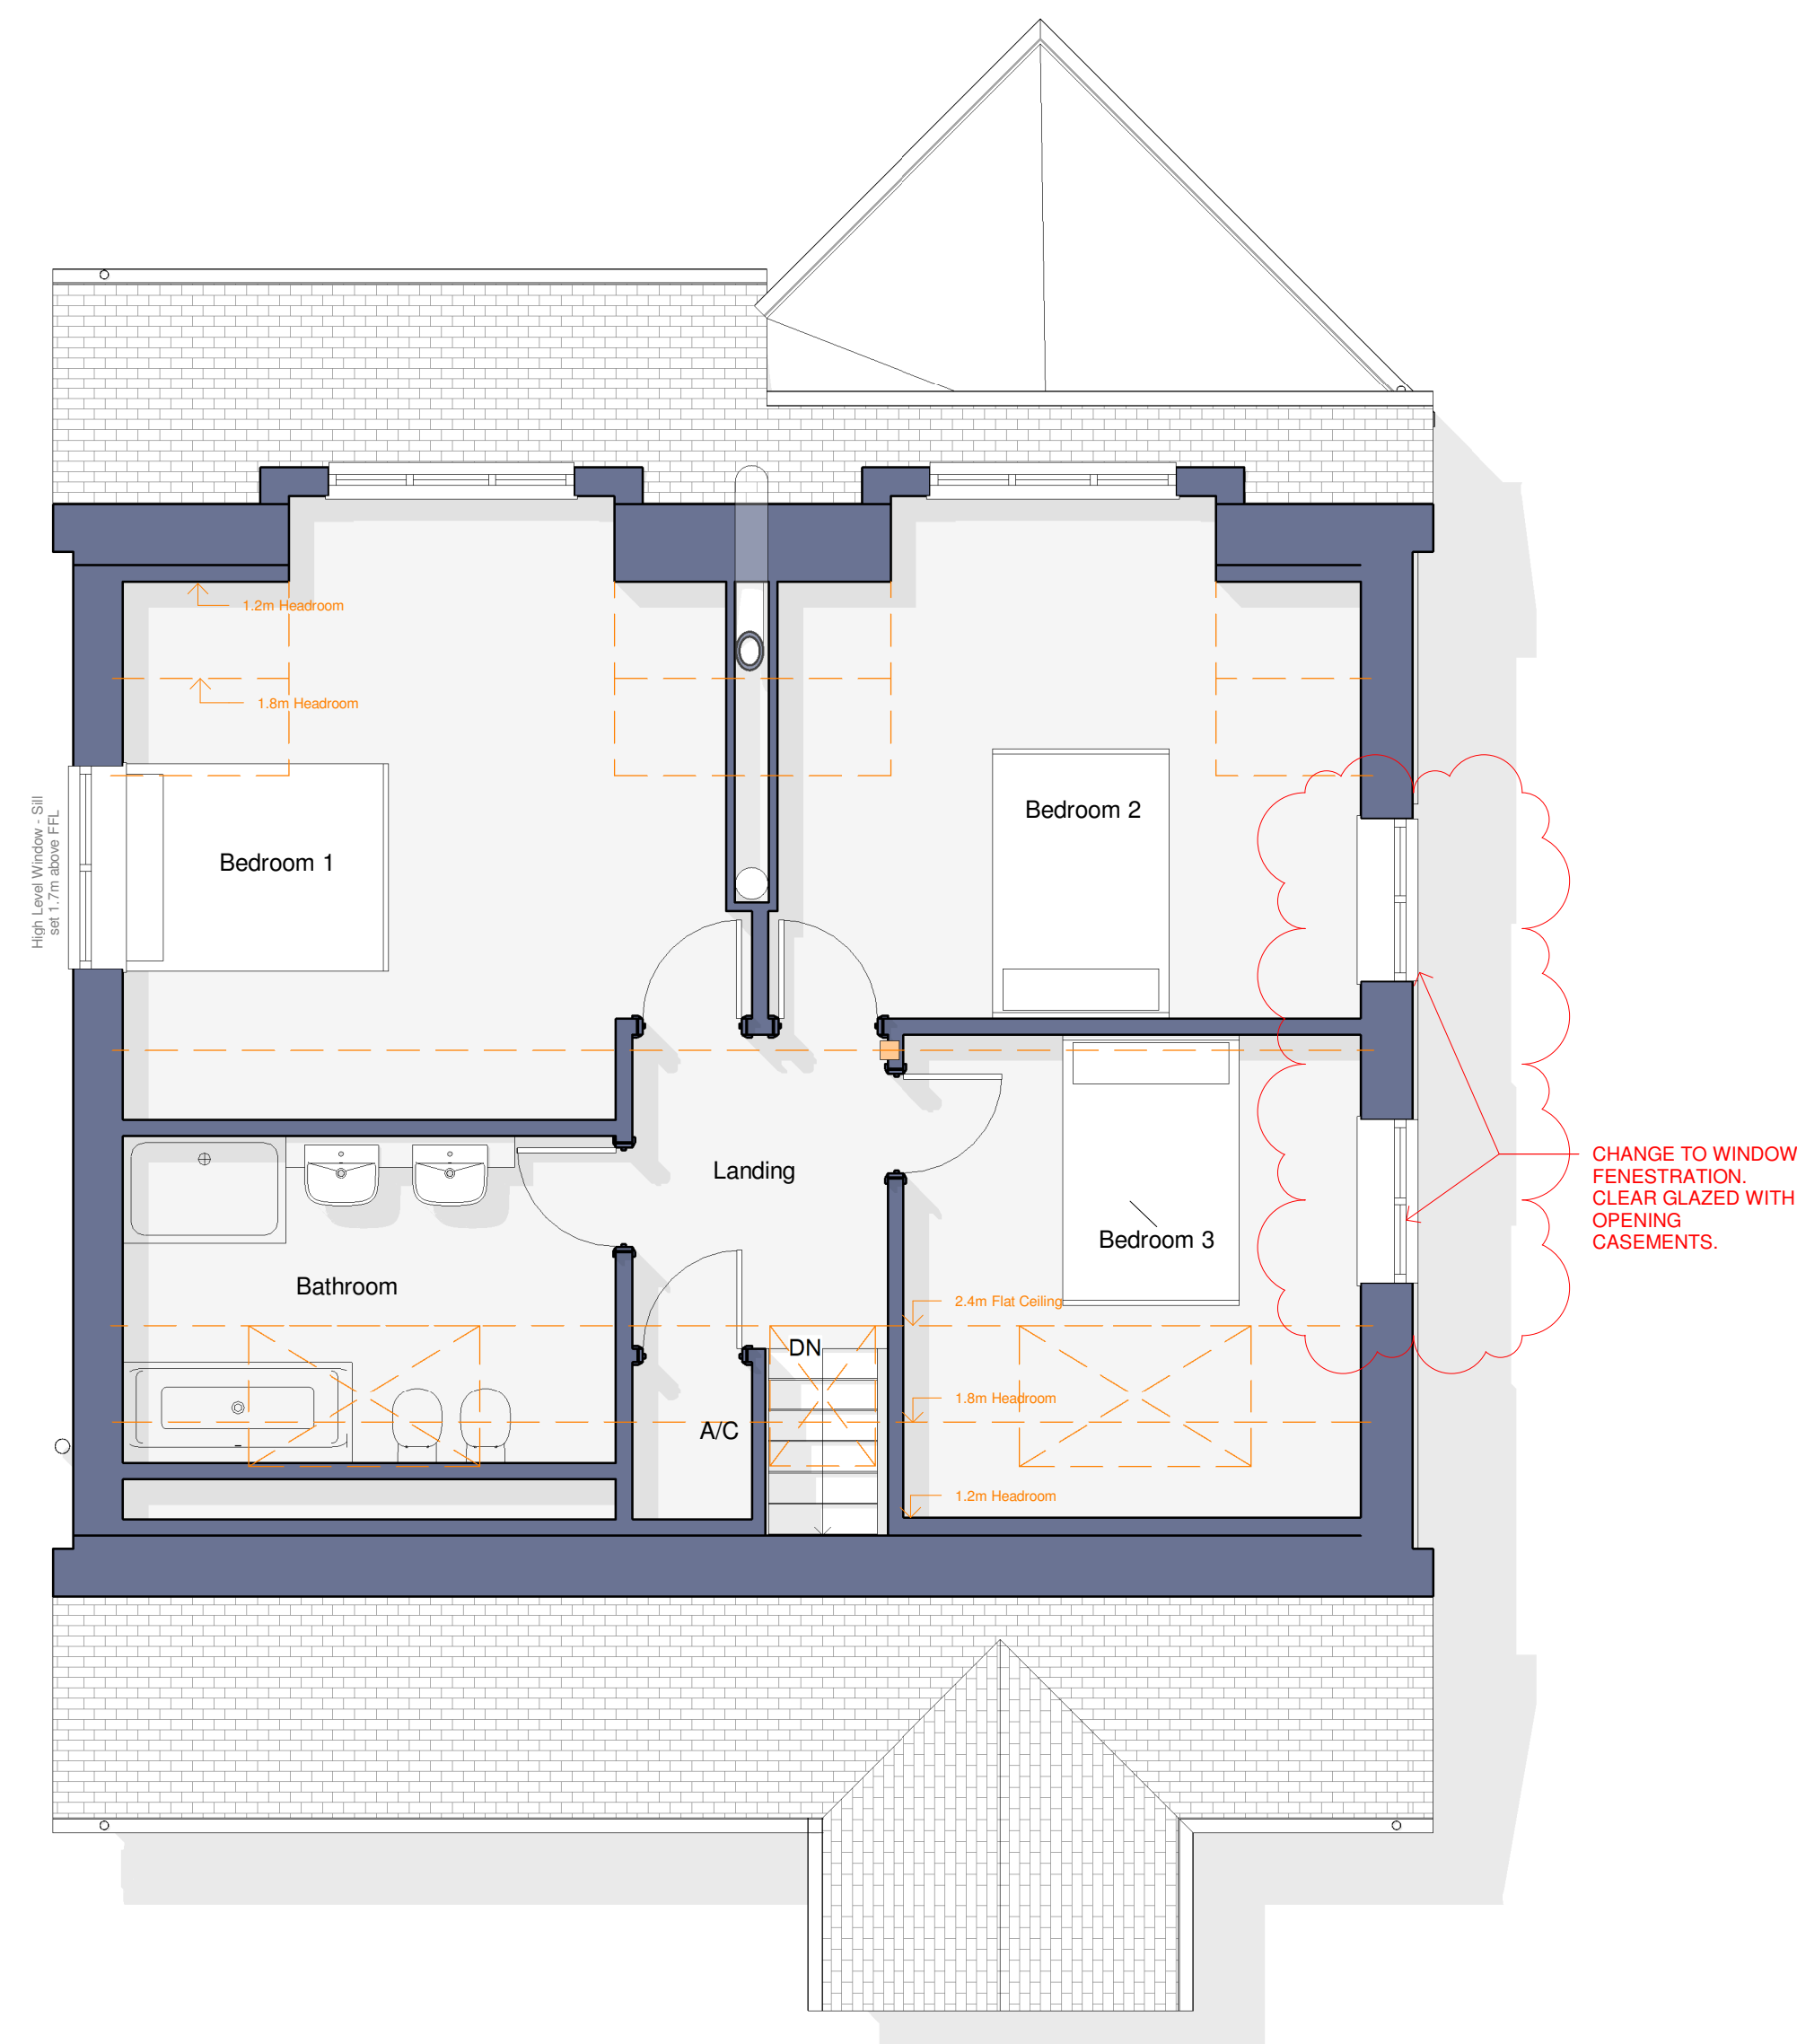


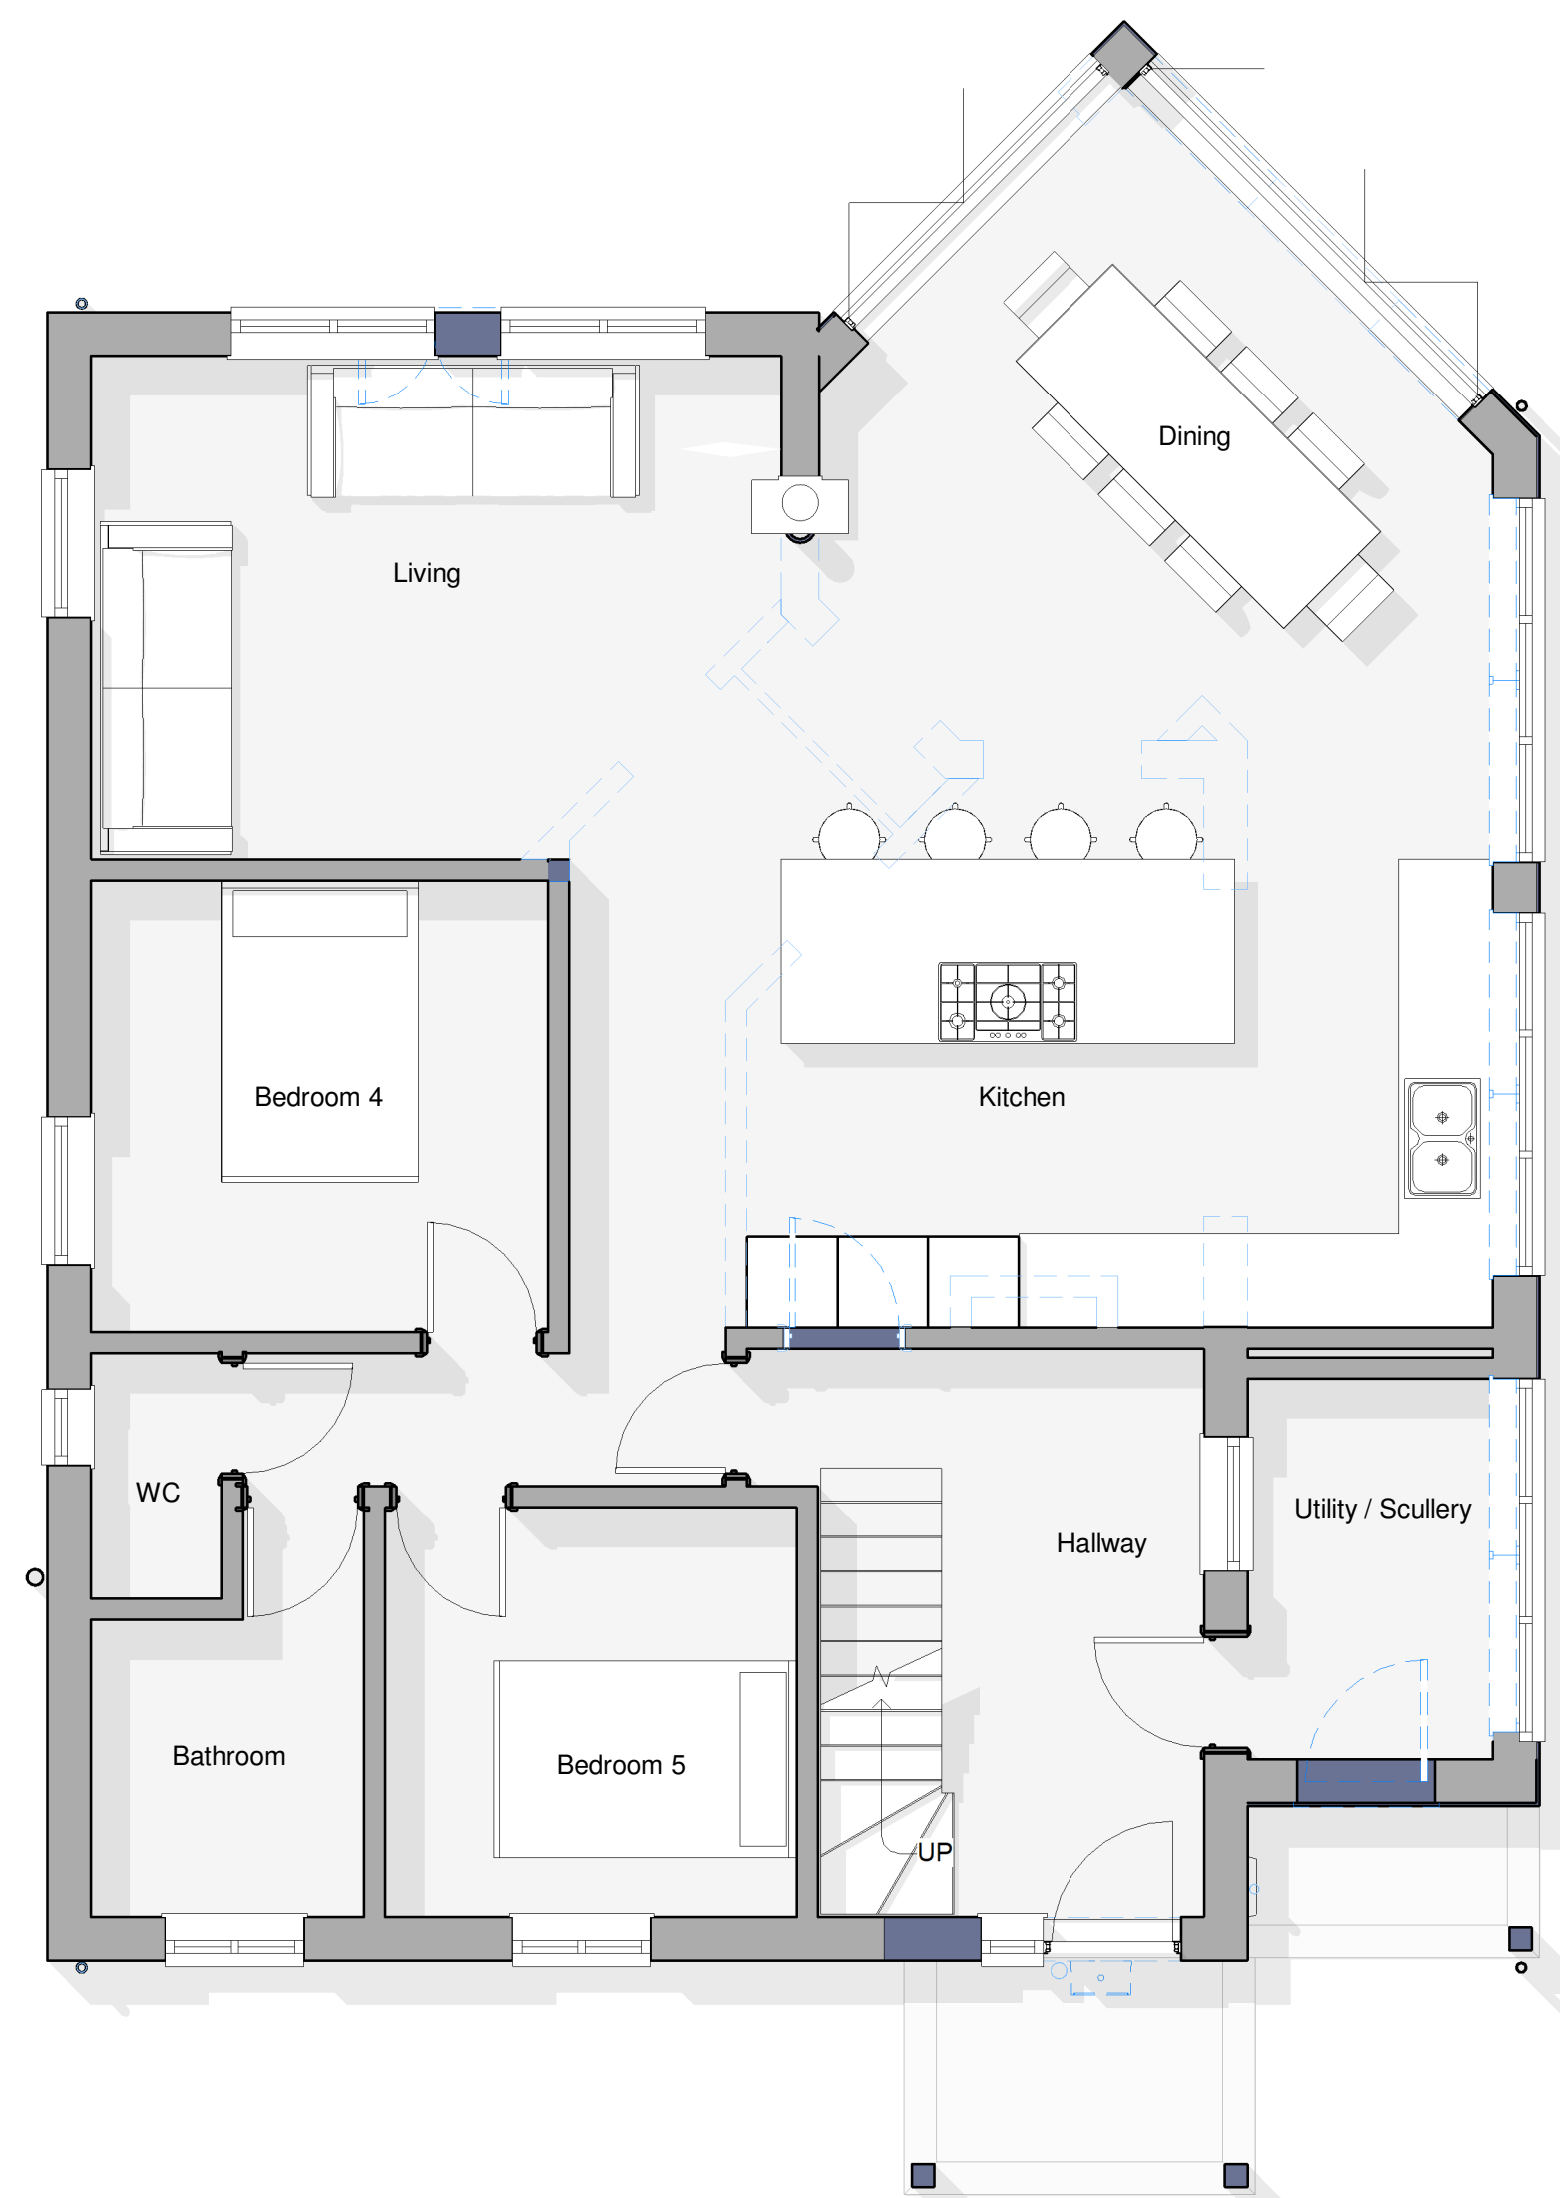

LEGEND:	
	Existing construction to be retained.
	Existing construction to be demolished.
	Proposed new construction.

EXTERNAL MATERIALS:	
External Walls	- Taupe through coloured render.
Flat Roof	- Dark grey EPDM membrane.
Pitched Roof	- Plain tiles.
Fascia	- UPVC
Windows	- UPVC
Rooflights	- Velux MK08 over staircase - Velux GPLS FFKF08 3 casement combination windows within bedroom and bathroom.
Doors	- Composite
Bifold Doors	- Powder coated aluminium.
Rainwater Goods	- UPVC.

0		1 to 50		5m	
3	31.08.26	Side windows to be clear glazed with opening casements			
2	10.04.26	NMA - Render colour updated. Fenestration updated to side elevation and roof windows. Utility room external door windows.			
1	23.12.25	Side facing first floor windows to be obscure glazed below 1.7m.			
Rev	Date	Details		Drawn	Checked

Project Client:	Project No:
15 Langbridge Close	Project Number
	Dwg1 No:
	A105
	Rev:
	3
Drawing:	Scale:
Proposed Plans	1 : 50 @A1
	Drawn By:
	Author
	Checked By:
	Checker
	Date:



D.Chandler Architectural Design Ltd
Devonshire Business Centre, Works Rd, Letchworth, SG6 1GJ
Tel : 07901 864 742 - Email : daniel@dcarchitectural.org