25 ROYAL OAK LANE - PIRTON - HERTS

Existing elevations scale 1:100

drawing no. HM-17478-02 (A3 sheet)

date MAY 2017

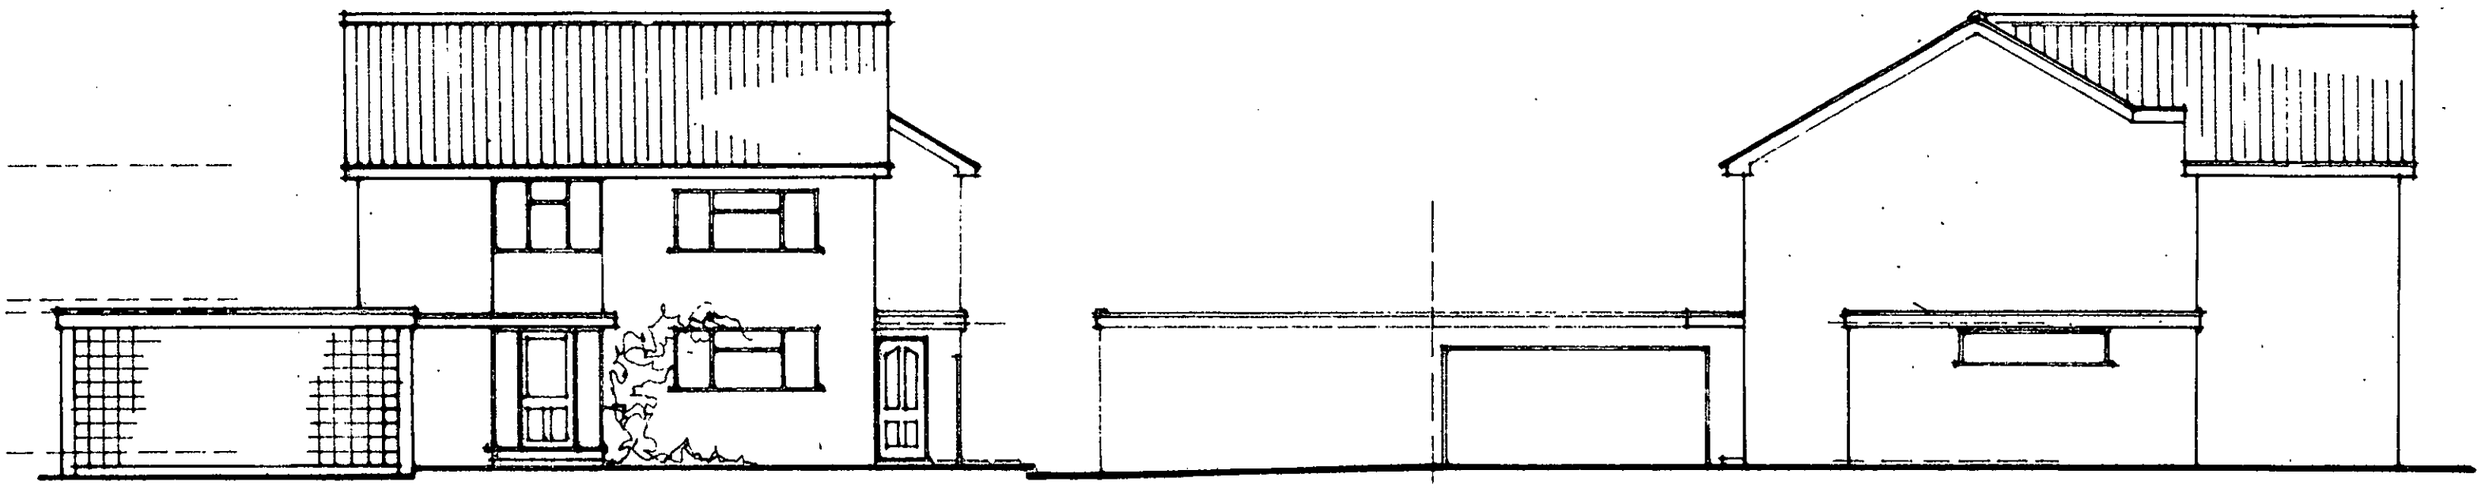

front

side



rear

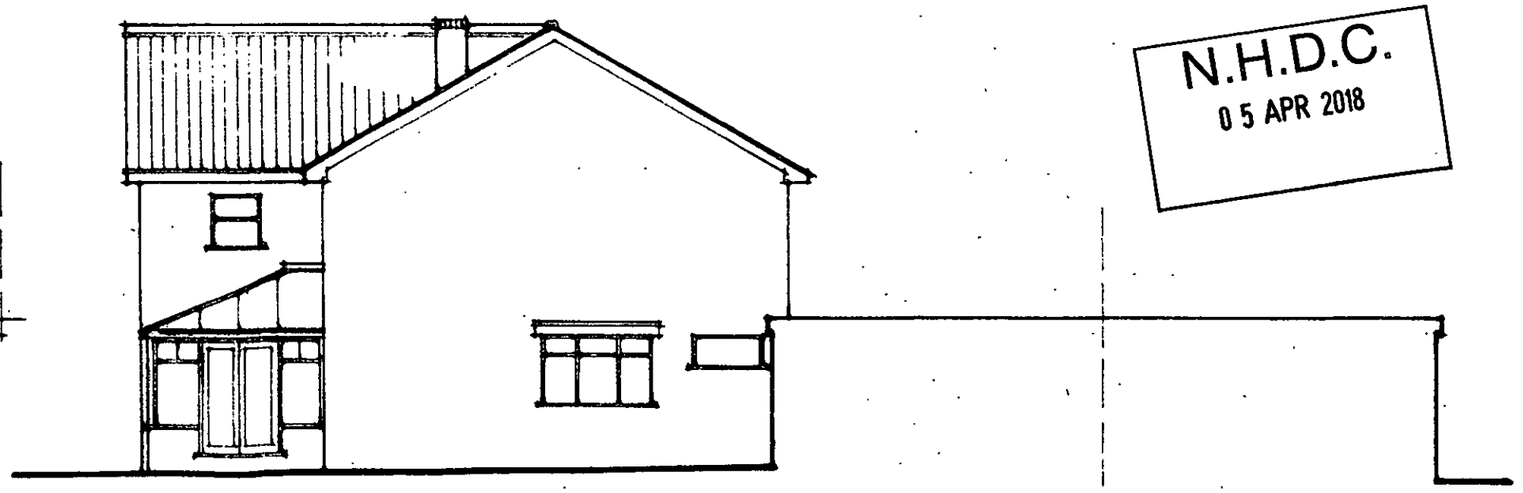

side

N.H.D.C.
05 APR 2018

