25 ROYAL OAK LANE PIRTON HERTS Existing floor plans scale 1:50 date MAY 2017 drawing no. HM-17478-01 (A2 sheet)

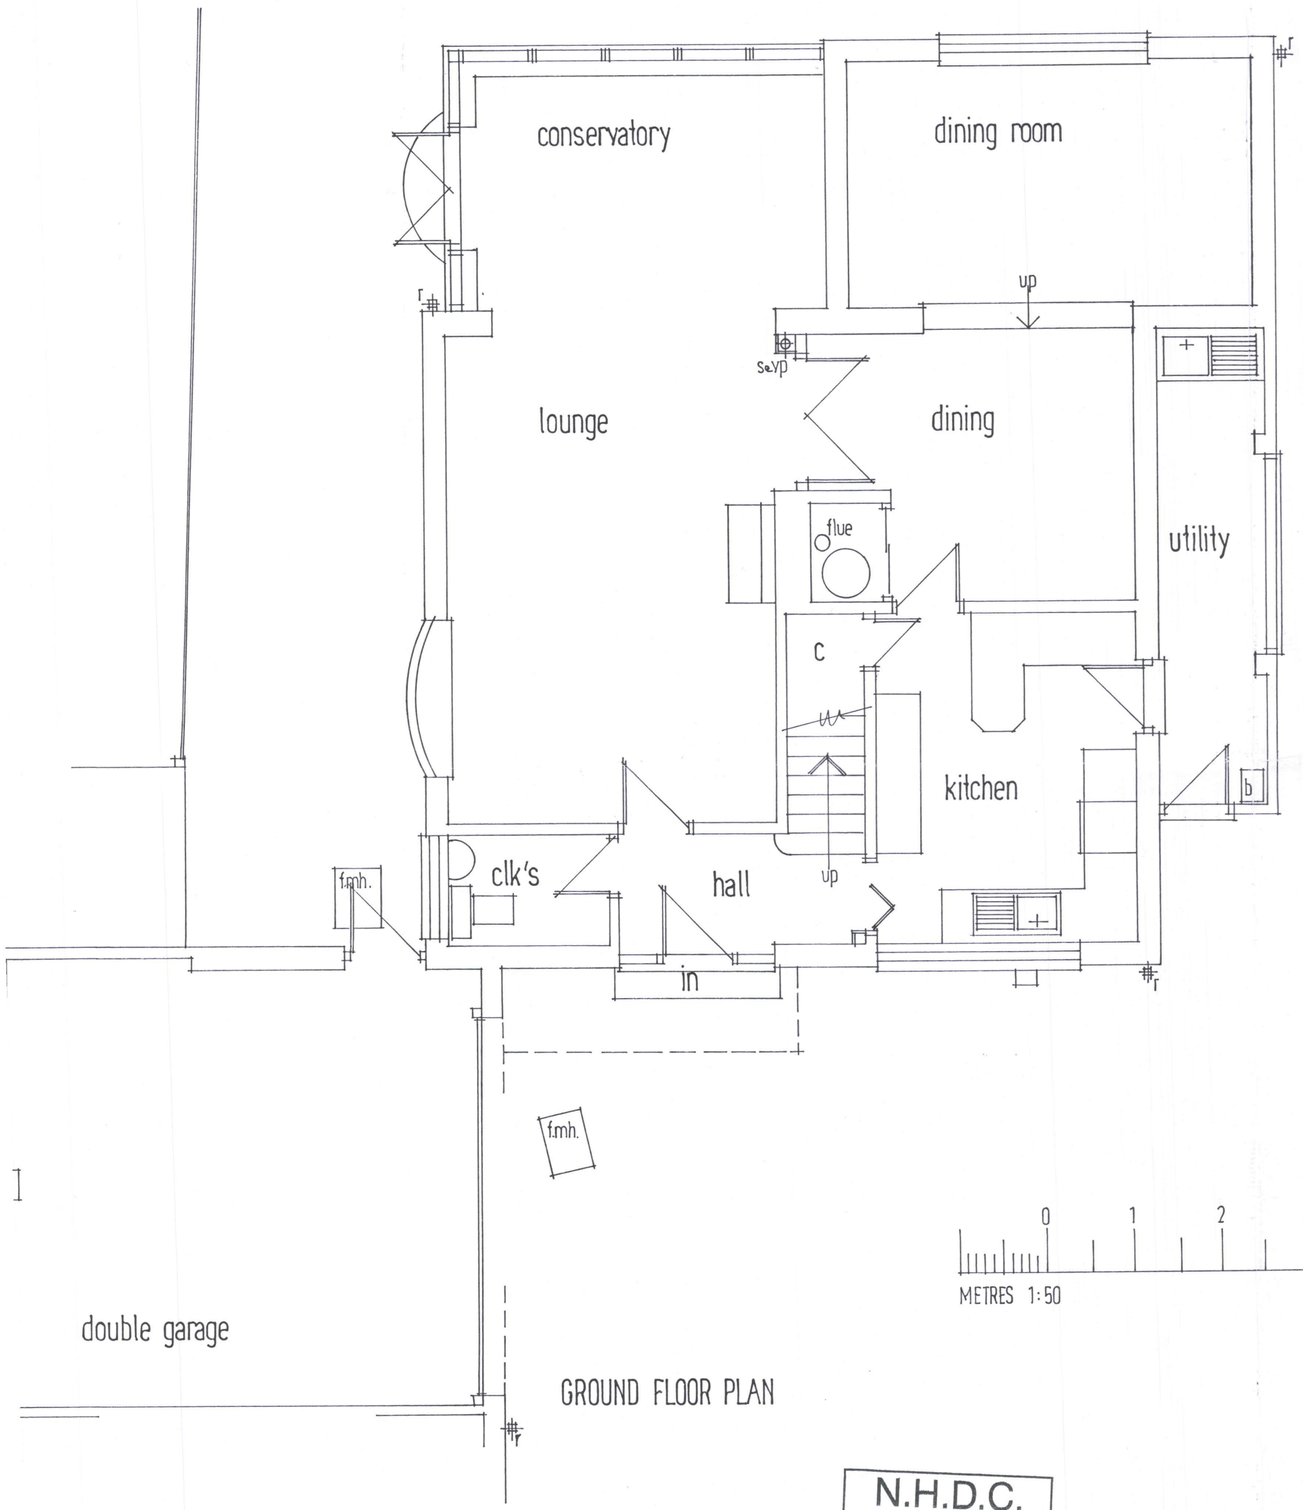

GROUND FLOOR PLAN

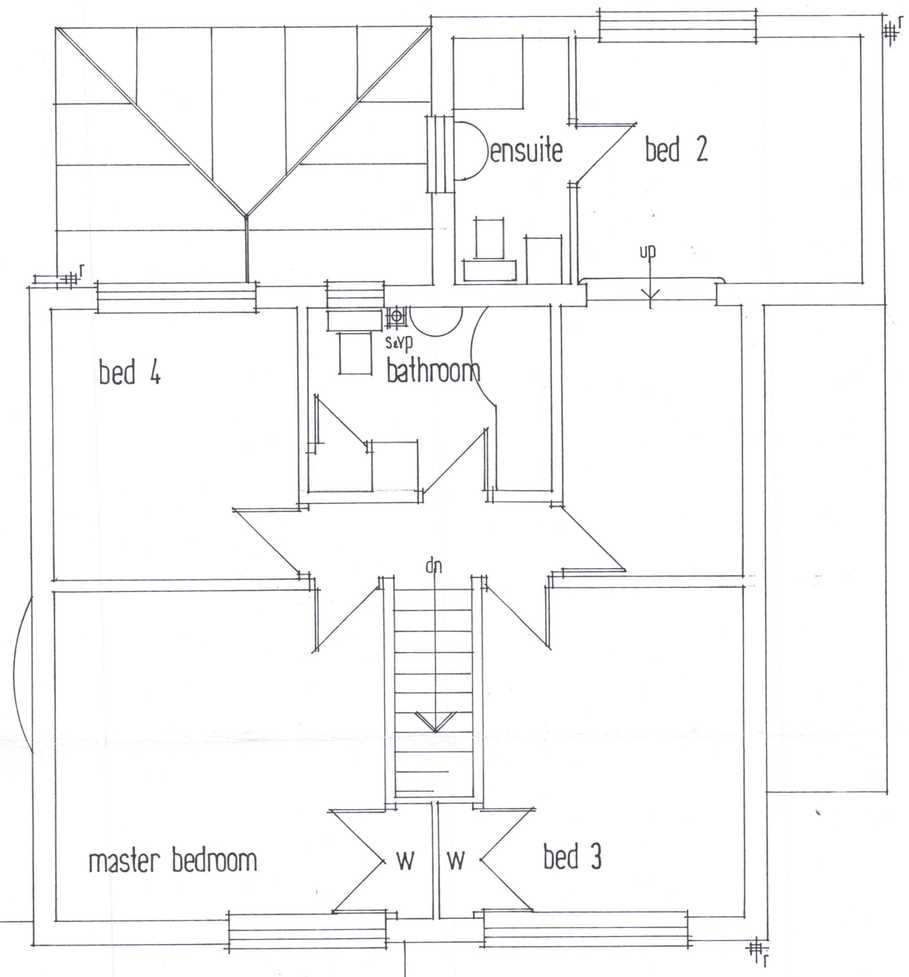

FIRST FLOOR PLAN

N.H.D.C.
05 APR 2018