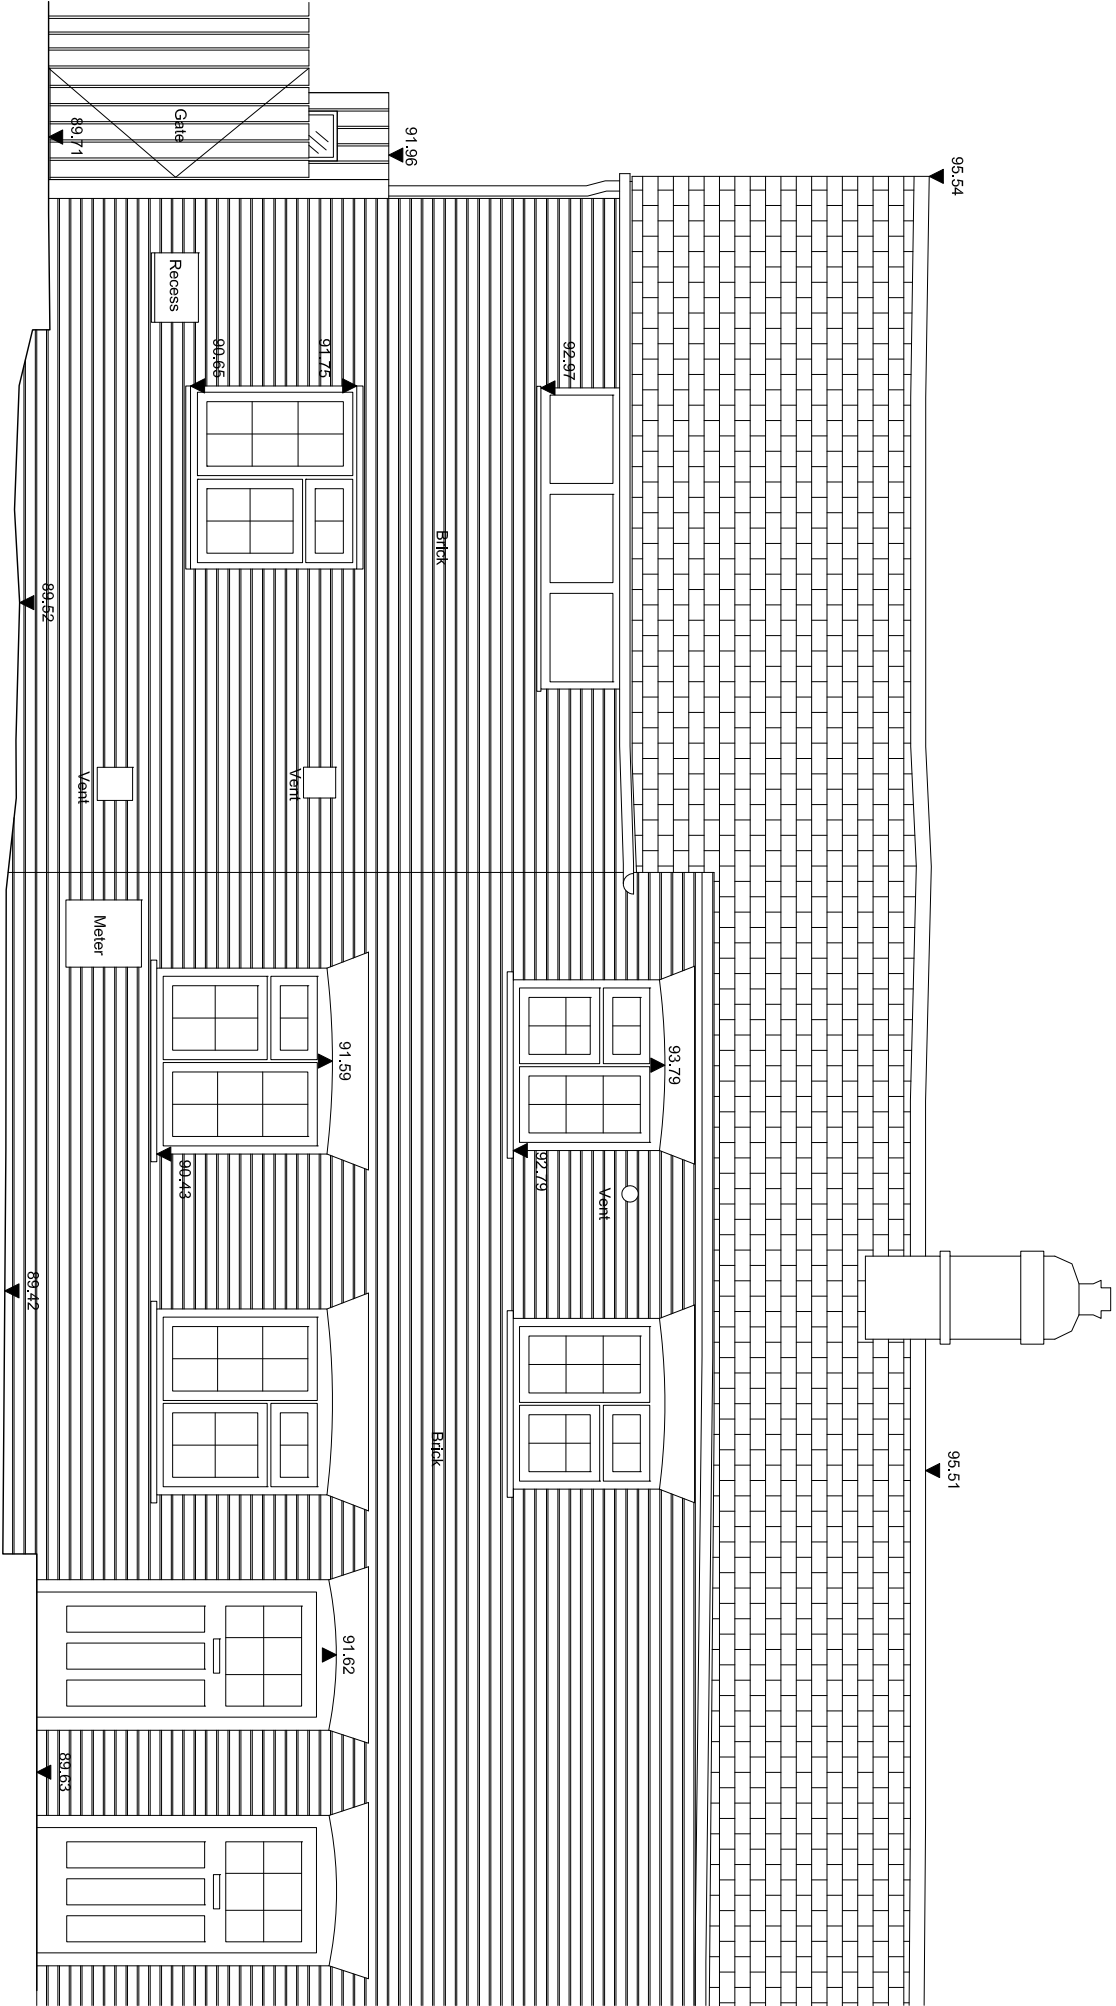


Scale from this drawing for planning only.
All existing site use and building information has been compiled from
different sources.
All dimensions are to be checked on site.
Errors are to be reported immediately to the architect.
To be read in conjunction with all relevant Architect'
Services and Structural Engineers drawings.

© HUGO HARDY ARCHITECT

REV A	05/06/26	RETENTION OF EXISTING EXTERNAL CHIMNEY	HJH	HHA

Project
19 GARDEN FIELDS, KIMPTON

Client
NATASHA BAYNE

Date
22.03.26

Format
A3

Scale
1:50

Drawn
HJH

Checked
HHA

Unless indicated below this drawing is for information only

PLANNING

CAD Reference

Project Number
076

Drawing Number
076/202/PL/REV A

Issue
REV A

© HUGO HARDY ARCHITECT

52 Southall Rd
Harlow Harpenden
Herts AL5 1TP
Telephone
+44 (0) 788 028701