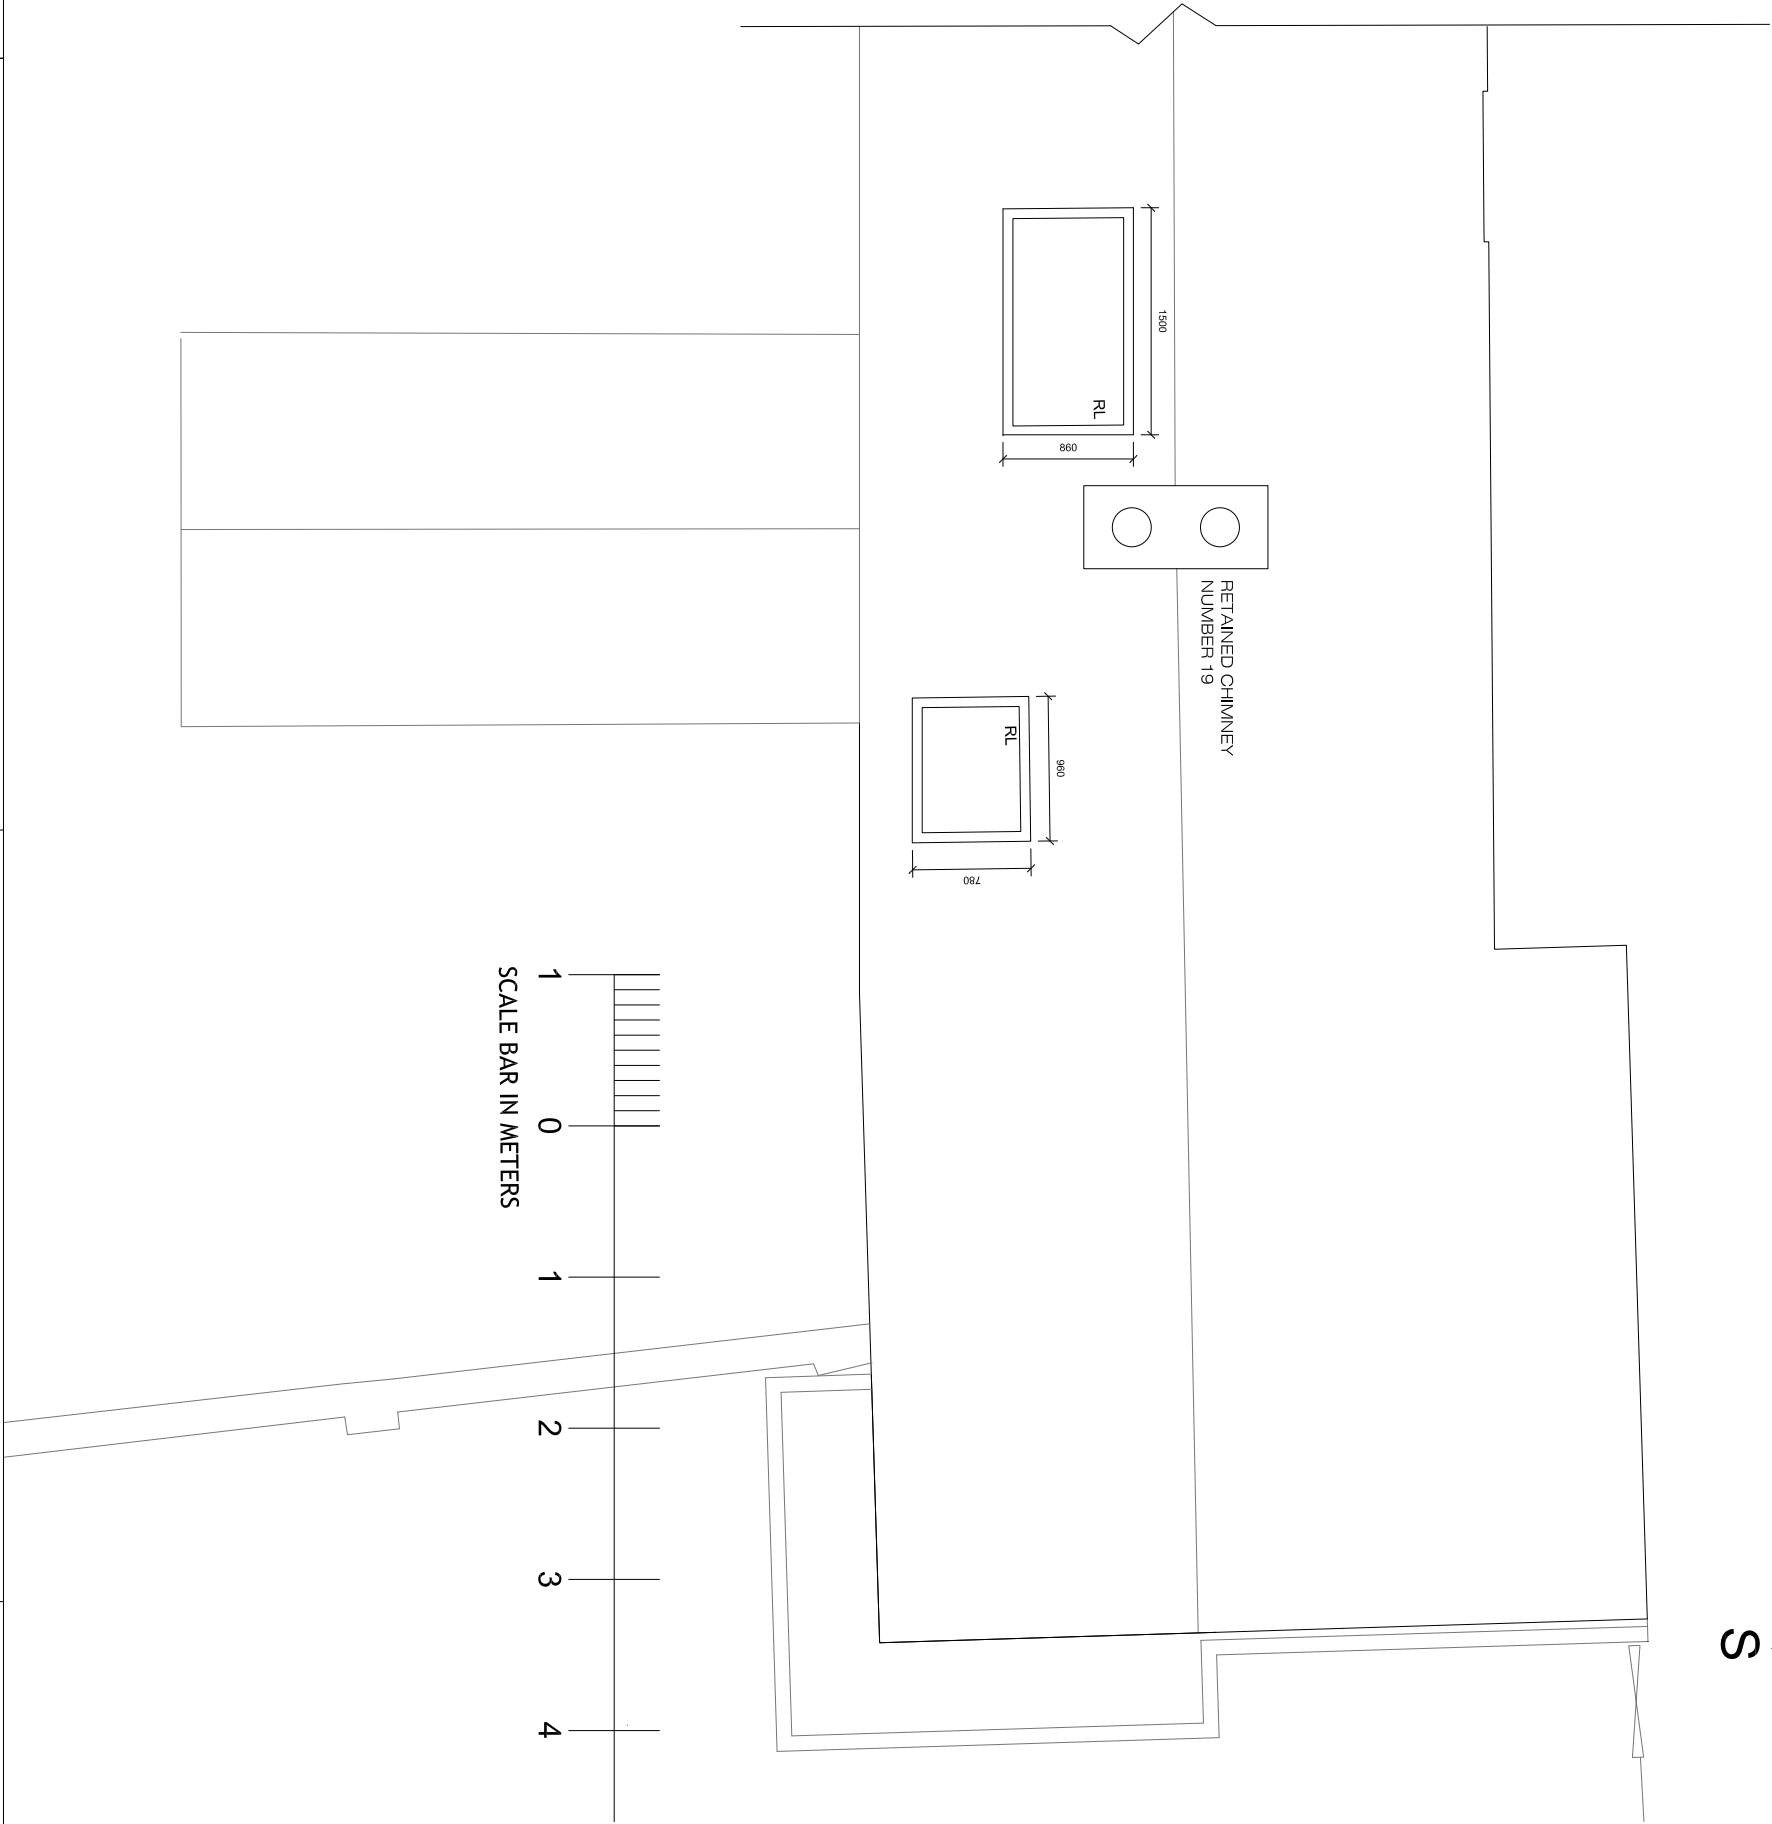
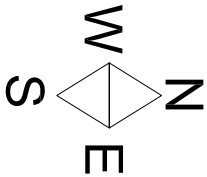


Scale from this drawing for planning only.				Project			
All existing site, tree and building information has been compiled from				19 GARDEN FIELDS, KIMPTON			
different sources.				Client NATISLA SAVINE			
All dimensions are to be checked on site.				Date 20.04.26			
Errors are to be reported immediately to the Architect.				Format A3			
To be used in conjunction with all relevant Architects				Scale 1:20			
Services and Structural Engineers drawings.				Drawn H.H.			
© HUGO HARDY ARCHITECT				Checked			

Revision	Date	Description	Drawn By	Checked
REV A	06/06/26	RETENTION OF EXISTING EXTERNAL CHIMNEY	H.H.	H.H.

Unless indicated below this drawing is for information only			
Project	19 GARDEN FIELDS, KIMPTON	Project Number	076
Client	NATISLA SAVINE	Drawing Number	076/700/PL/REV.A
Date	20.04.26	Issue	REV.A
Format	A3	PLANNING	
Scale	1:20		
Drawn	H.H.		
Checked	H.H.		
Drawing Title	ROOF LIGHT		
DRAWING			

50 Princes Rd,
Hemel Hempstead
England
HP11 1TP
Tel: 01494 453701

© HUGO HARDY ARCHITECT