
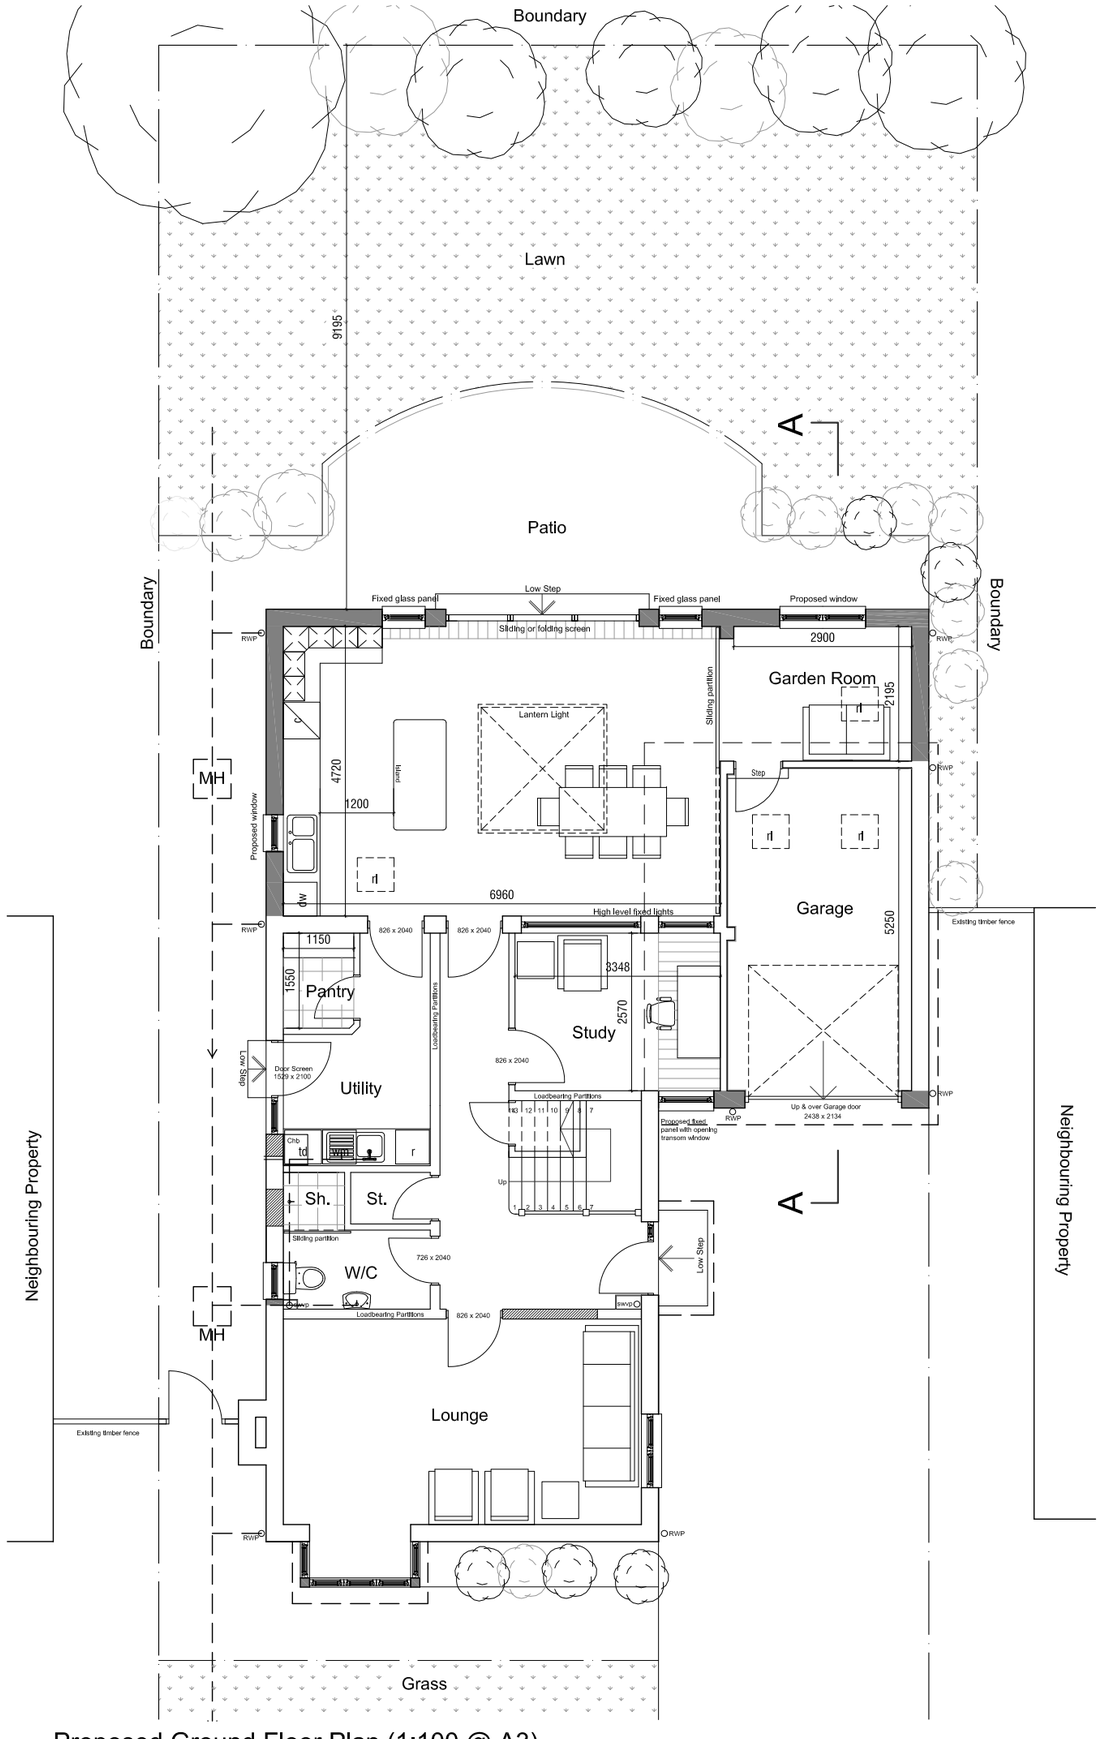


Proposed Ground Floor Plan (1:100 @ A3)

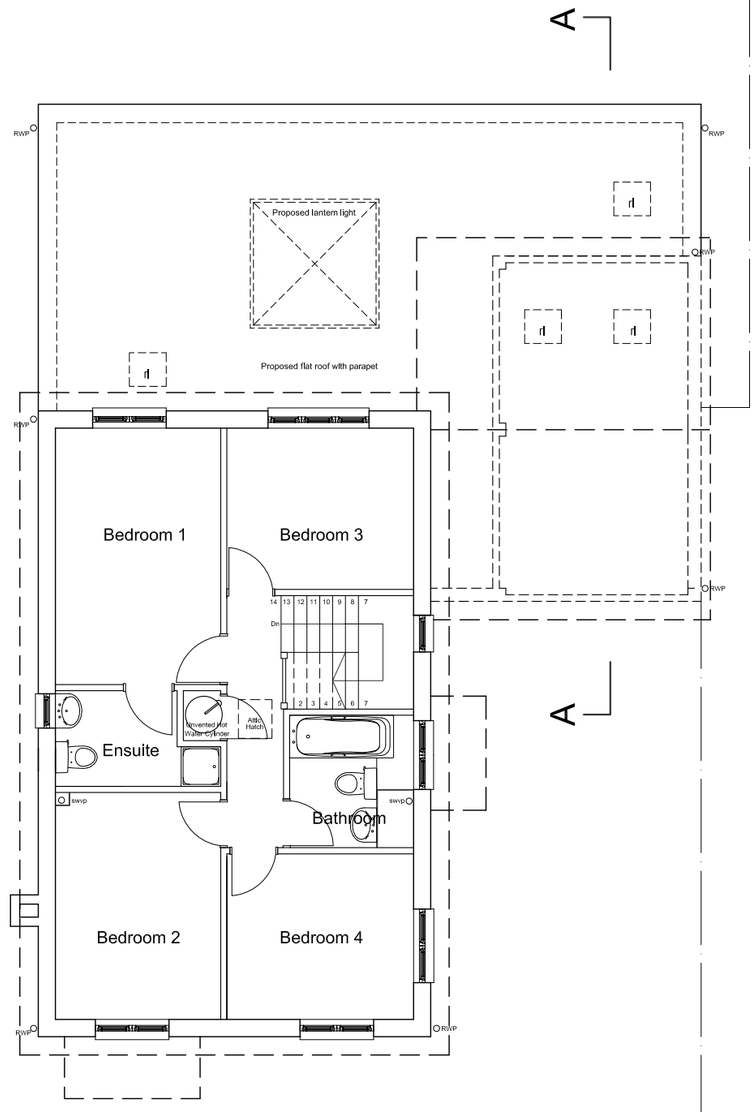

Proposed First Floor Plan (1:100 @ A3)

0 1 2

N

Rev	By	Date	Description
-	-	-	-
-	-	-	-
-	-	-	-
-	-	-	-
			-

PLACE-MAKE
Architects & Urban Planners
Alexander House, 40a Wilbury Way, Hitchin
Hertfordshire SG4 0AP www.place-make.com
T. +44 (0)1462 510099 E. info@place-make.com

Client Mr. J. Bachra

Project 3, Bell Acre Gardens, Letchworth

Drawing Title
Proposed Plans

Drawing Number
P17130-06

Drawn By HNA | Date 22.01.18

Drawing Scale 1: 100 @ A3

© Place-Make 2018