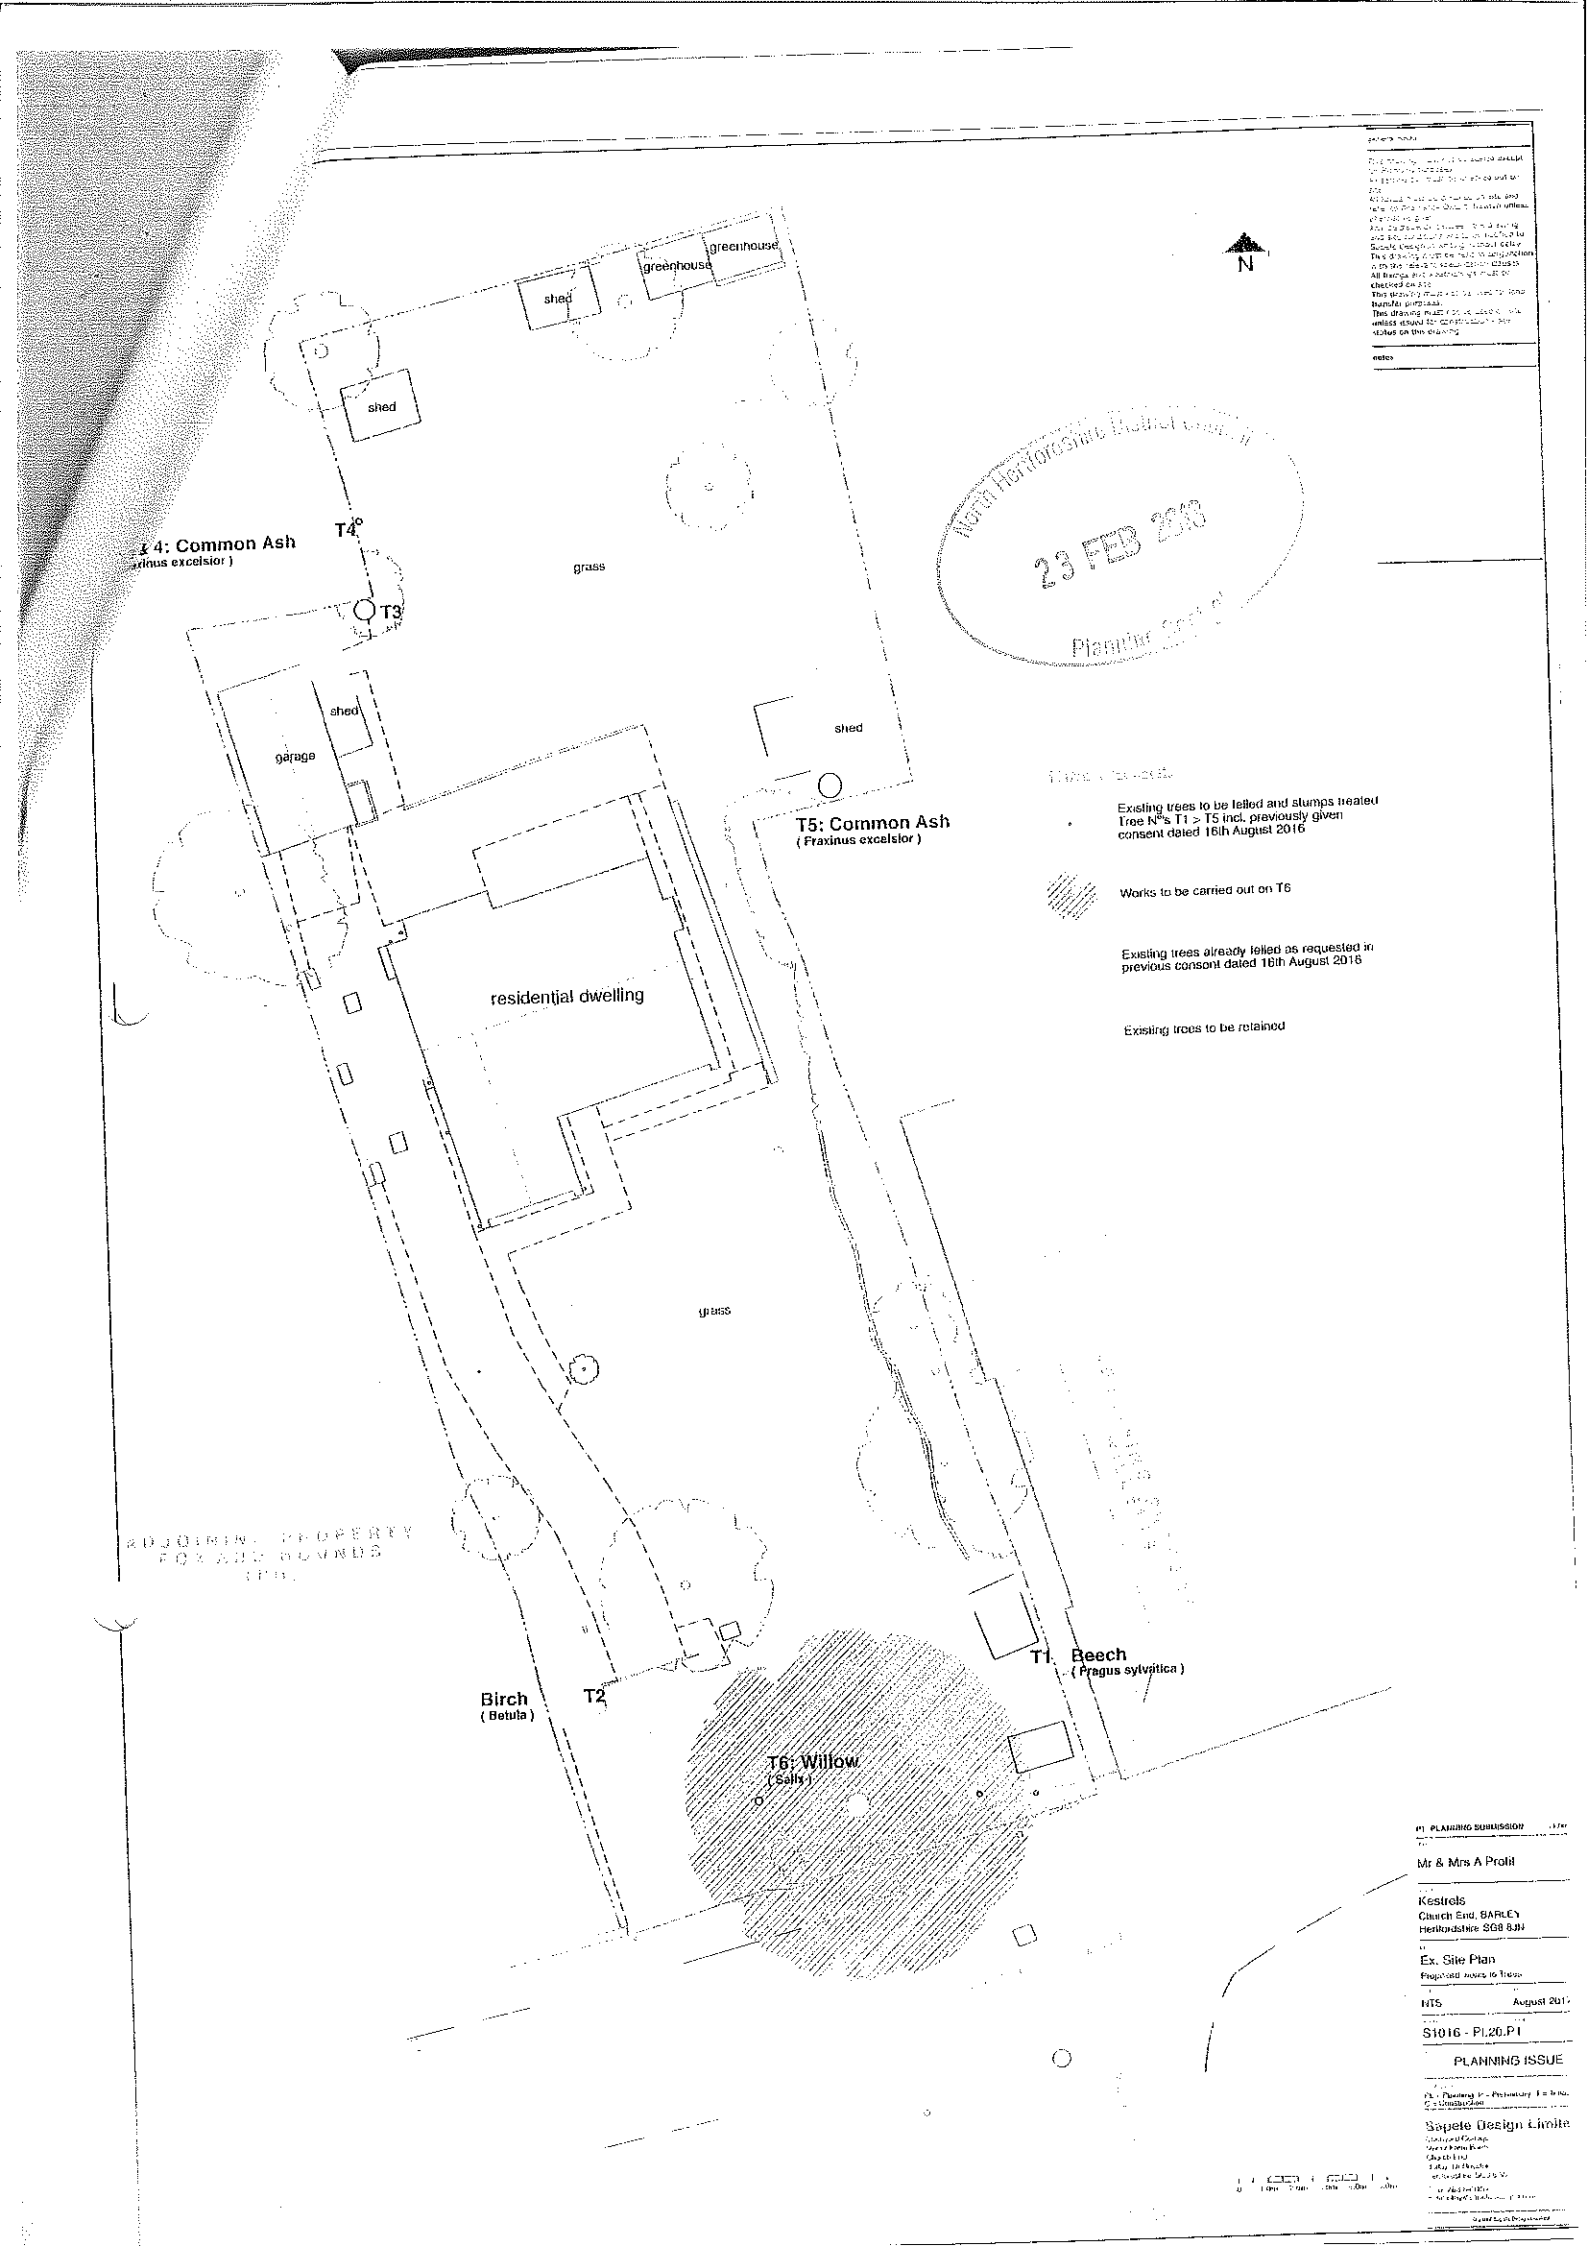
N
shed
greenhouse
greenhouse
shed
T4
T4: Common Ash
(Fraxinus excelsior)
grass
T3
shed
garage
shed
T5: Common Ash
(Fraxinus excelsior)
residential dwelling
grass
T1 Beech
(Fagus sylvatica)
Birch
(Betula)
T2
T6: Willow
(Salix)
Existing trees to be felled and stumps treated Tree No's T1 > T5 incl. previously given consent dated 16th August 2016
Works to be carried out on T6
Existing trees already felled as requested in previous consent dated 16th August 2016
Existing trees to be retained
Mr & Mrs A Proll
Kestrels
Church End, BARLEY
Hertfordshire SG8 8JN
Ex. Site Plan
NTS
August 2017
S1016 - Pl.20.P1
PLANNING ISSUE
Sapete Design Limited