




Proposed side elevation 4-4 Scale 1:100



Proposed elevation 7-7 Scale 1:100

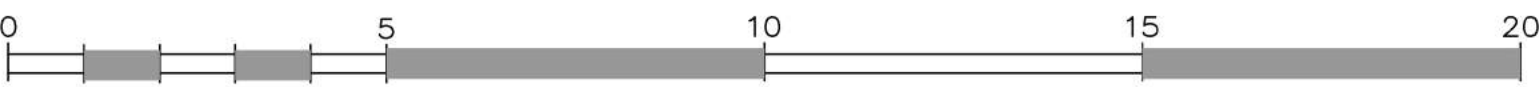

drawing stage

PLANNING

Briffa Phillips

Architecture Design Planning Consultants Project Management

18-21 Holywell Hill, St Albans
Herts AL1 1EZ
Tel. 01727 840567
Fax. 01727 731871
www.briffaphillips.com
info@briffaphillips.com

project title

NODE COURT, DRIVERS END LANE,
CODICOTE, HERTS, SG4 8TR

drawing title

PROPOSED ELEVATIONS
04 & 07 (MAIN BUILDING)
MATERIALS

scale	job architect	drawn	checked
1:100@A1	MB	LF	MB
date	project no.	drawing no.	revision
07.09.18	1581	232	