


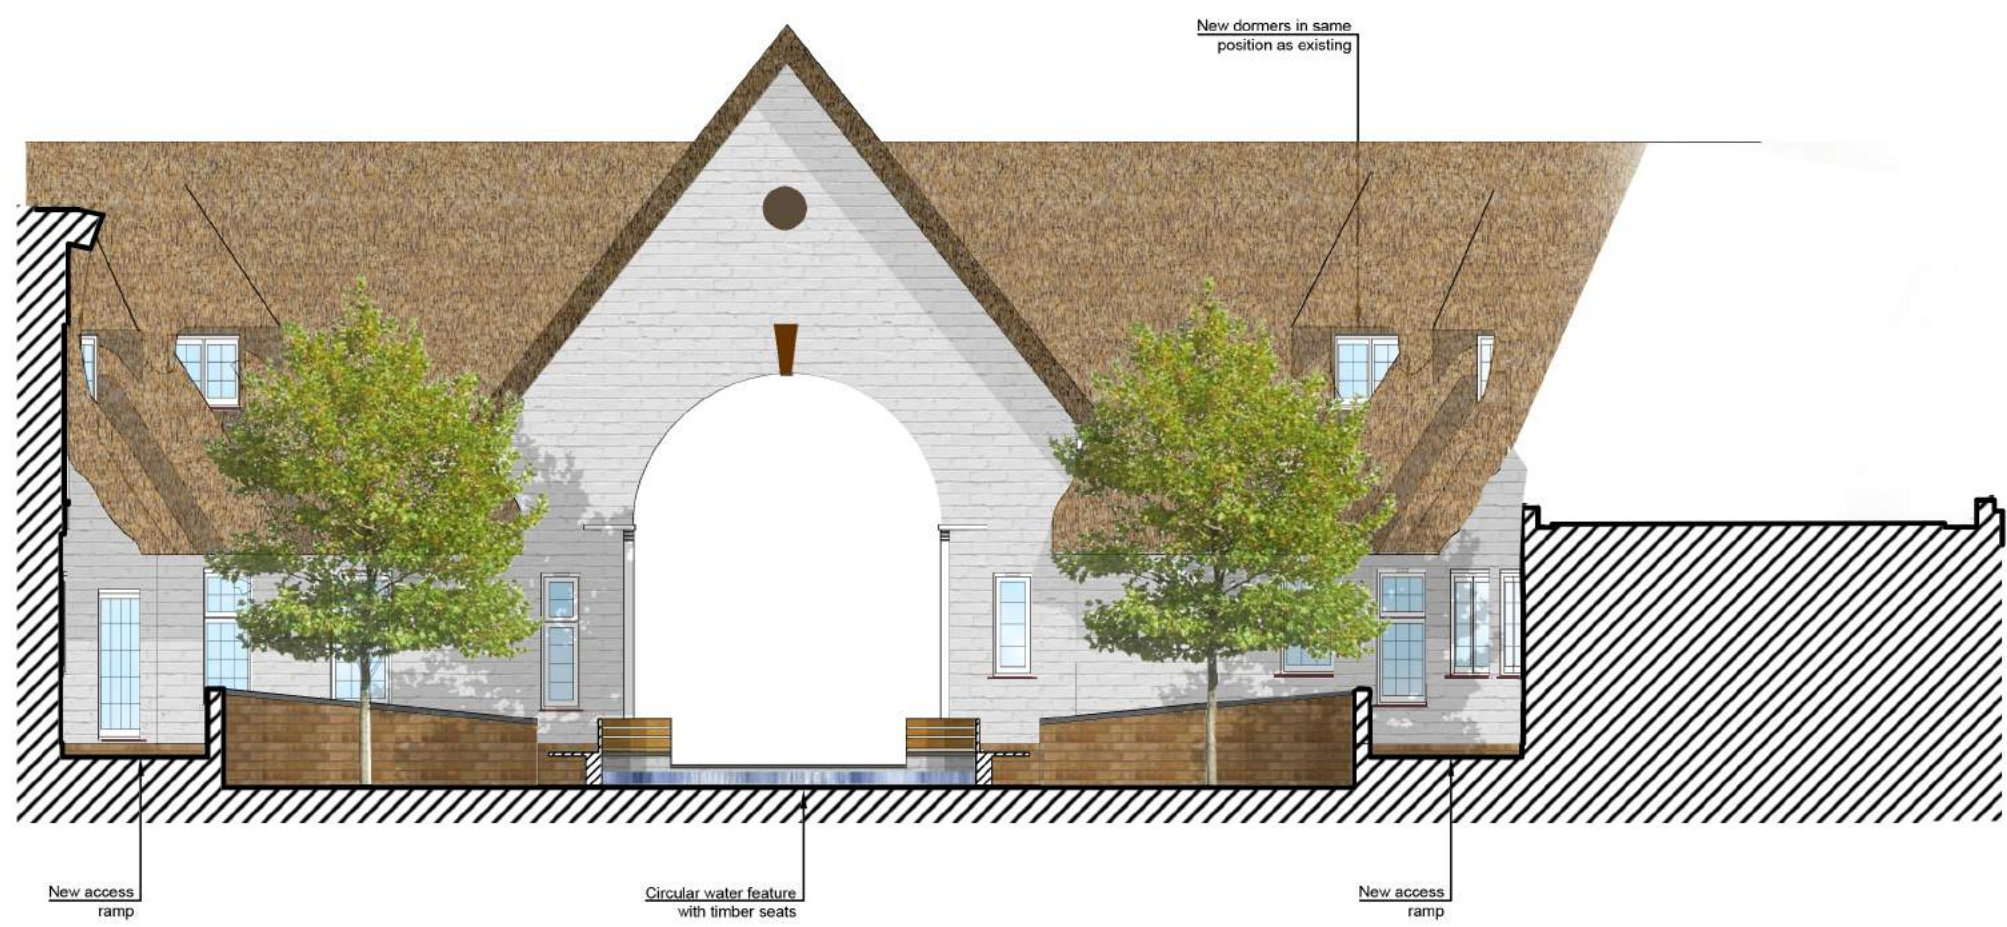


Proposed side elevation 2-2

Scale 1:100



Proposed elevation 5-5

Scale 1:100

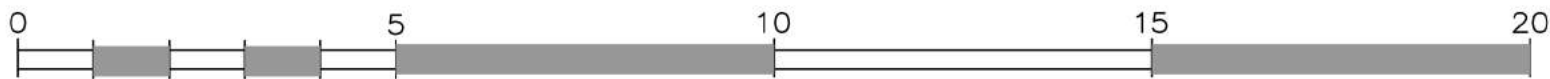

drawing stage
PLANNING

Briffa Phillips
Architecture Design Planning Consultants Project Management

19-21 Holywell Hill, St Albans
Herts AL1 1EZ
Tel: 01727 840567
Fax: 01727 731671
www.briffaphillips.com
info@briffaphillips.com

project title
NODE COURT, DRIVERS END LANE,
CODICOTE, HERTS, SG4 8TR

drawing title
PROPOSED ELEVATIONS
02 & 05 (MAIN BUILDING)
MATERIALS

scale	job architect	drawn	checked
1:100@A1	MB	LF	MB
date	project no.	drawing no.	revision
07.09.18	1581	231	