



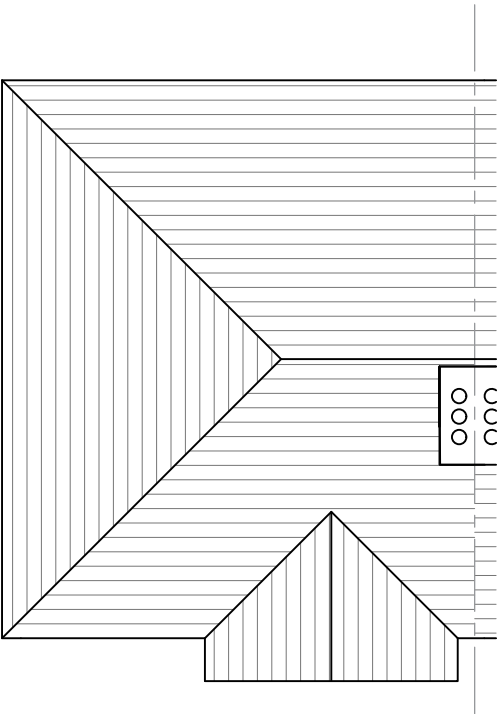


Existing roof layout

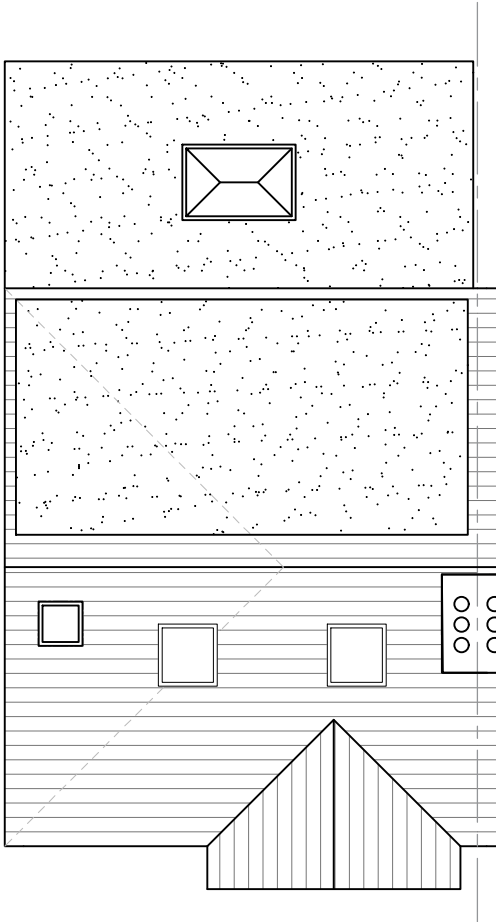

Proposed roof layout

Notes:
All drawings to be signed off by building control before the commencement of any works. If works commence on a Building Notice, the Builder/property owner commences works at their own risk and Loft Plans (or its Officer's) cannot accept and liability whatsoever for these works carried out.

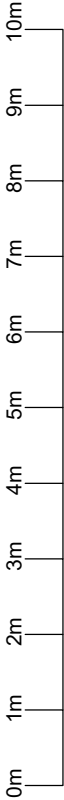

Rev	Date	Details	By

Project:
Loft conversion with hip to gable inc 3x no rooflights & 3m rear extension with lantern

Address:
20 Holroyd Crescent, Baldock, SG7 6EL

Drawing title:
Roof Layouts

Drawing No:
LP/7

Scale: 1:100 @ A3	Drawn by: JS	Job No: LP475	Date: 14/4/26
----------------------	-----------------	------------------	------------------

