




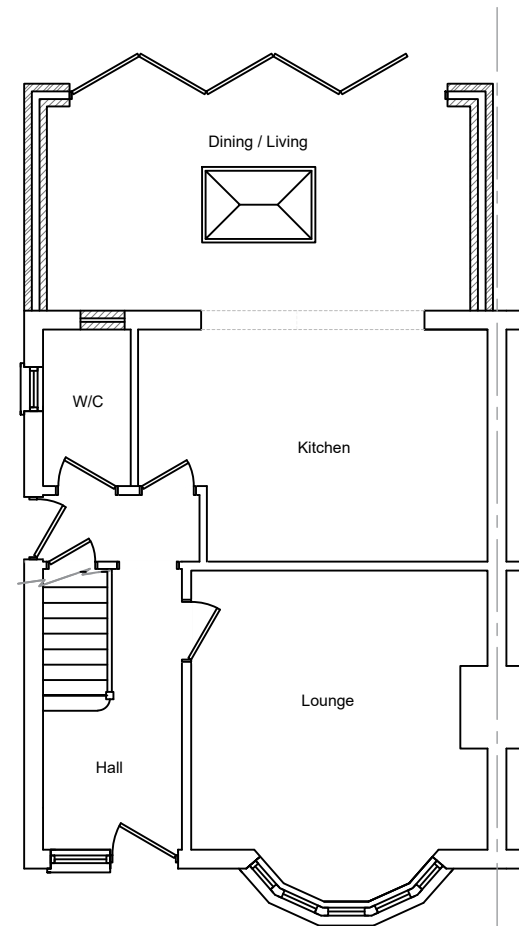

Proposed ground floor layout

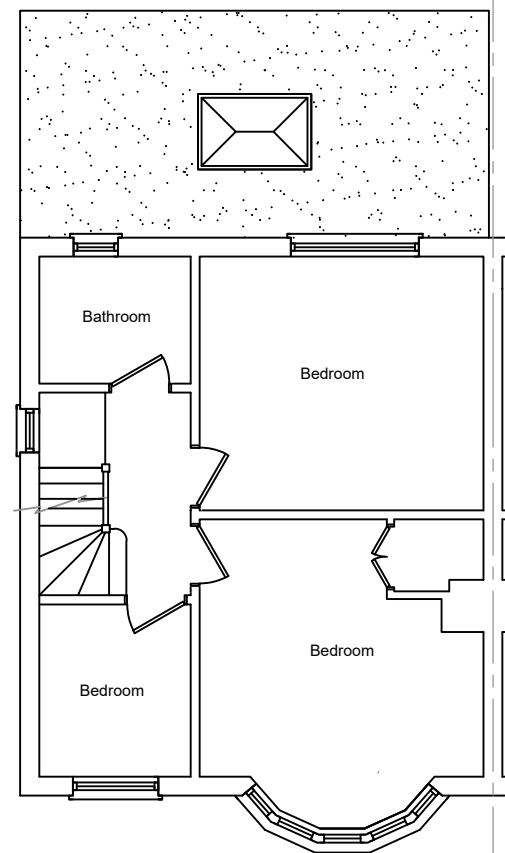


Proposed first floor layout

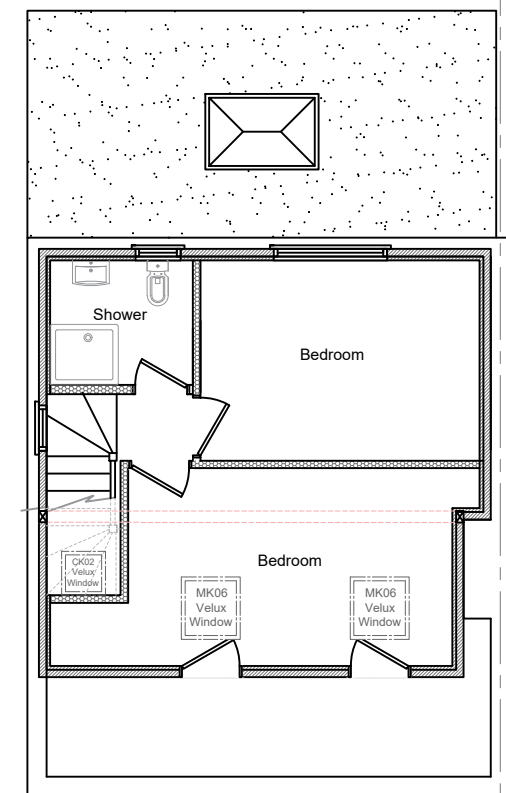

Proposed second floor layout

Notes:
All drawings to be signed off by building control before the commencement of any works. If works commence on a Building Notice, the Builder/property owner commences works at their own risk and Loft Plans (or its Officer's) cannot accept and liability whatsoever for these works carried out.

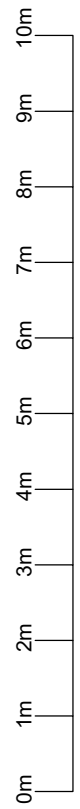

Rev	Date	Details	By
Project: Loft conversion with hip to gable inc 3x no rooflights & 3m rear extension with lantern			
Address: 20 Holroyd Crescent, Baldock, SG7 6EL			
Drawing title: Proposed Floor Layouts			
Drawing No: LP/2			
Scale: 1:100 @ A3	Drawn by: JS	Job No: LP475	Date: 14/4/26

