


Notes DM151

- 1. Original windows replaced with new, painted timber, casement windows to suit existing openings
- 2. Existing accommodation extended with raised clay tiled roof to match existing. (Existing clay tiles and structure reused where possible)
- 3. Existing accommodation to Waterdell Lane extended with raised slate roof, to match existing (existing slates reused where possible)
- 4. Existing non-original roof extension removed

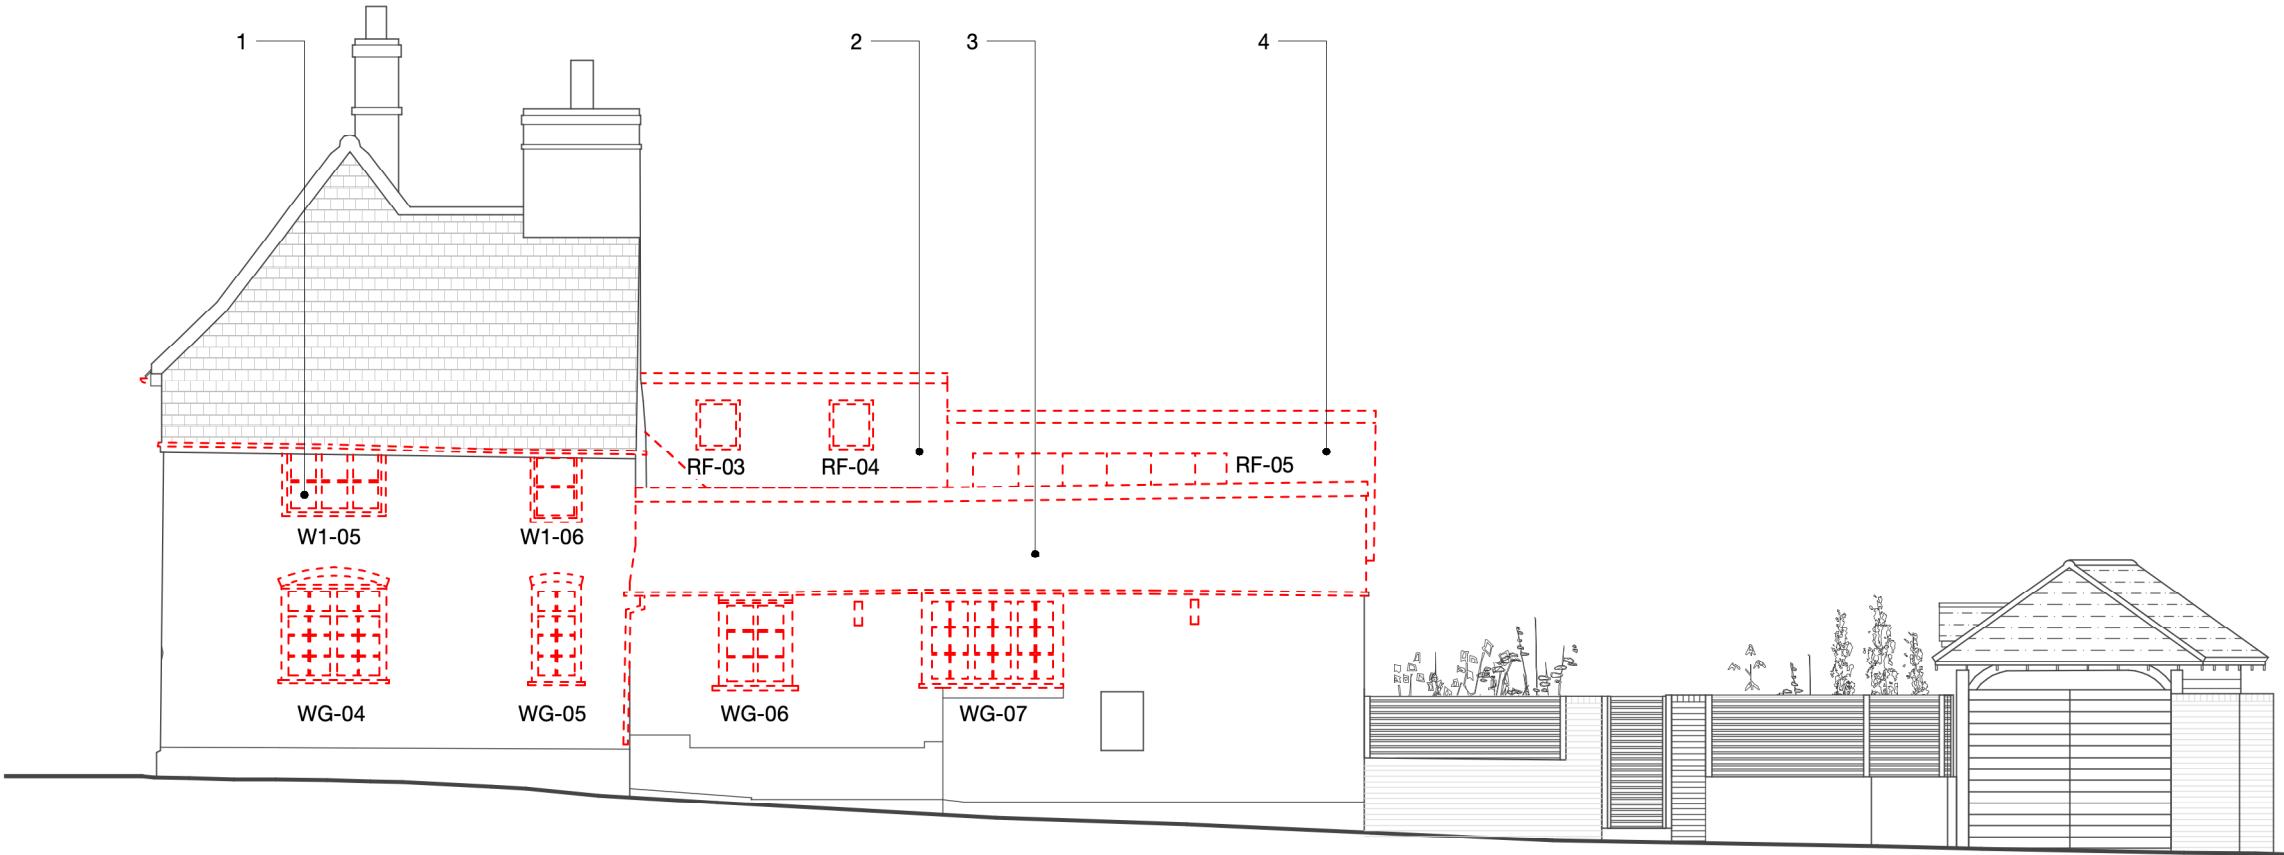

WATERDELL LANE

GENERAL NOTES

- 1. This drawing is the copyright of Haines Phillips Architects.
- 2. This drawing must not be used for land transfer purposes, or for construction purposes unless accompanied by an Architect's Instruction.
- 3. Do not scale from this drawing for construction purposes. Use figured dimensions only.

DRAWING ISSUE STATUS

ISSUE STATUS		COMMENT
P	PRELIMINARY	For comment and review Planning/Listed Building Application
PL	PLANNING	
BR	BUILDING REGS	Building Regs Application For pricing purposes only
T	TENDER	
C	CONSTRUCTION	For procurement & construction
FC	FINAL	Record drawings on completion
L	CONSTRUCTION	
	LEGAL	Conveyancing or other legal purposes

REVISIONS

REV	DATE	NOTES
1	17/05/26	PLANNING ISSUE

HAINES
PHILLIPS
ARCHITECTS

Tankerton Works
12 Argyle Walk
London WC1H 8HA
t 020 7833 9324
f 020 7837 2864
e office@hainesphillips.co.uk

JOB TITLE
**The Bull, Gosmore
SG4 7QG**

DRAWING TITLE
**Flank Elevation
Demolitions**

DRAWN	DATE
PL	Feb 2026
JOB NR	SCALE
4425	1:100@A3, 1:50@A1
DRAWING NO.	ISSUE REVISION
DM 121	PL 1