




WATERDELL LANE

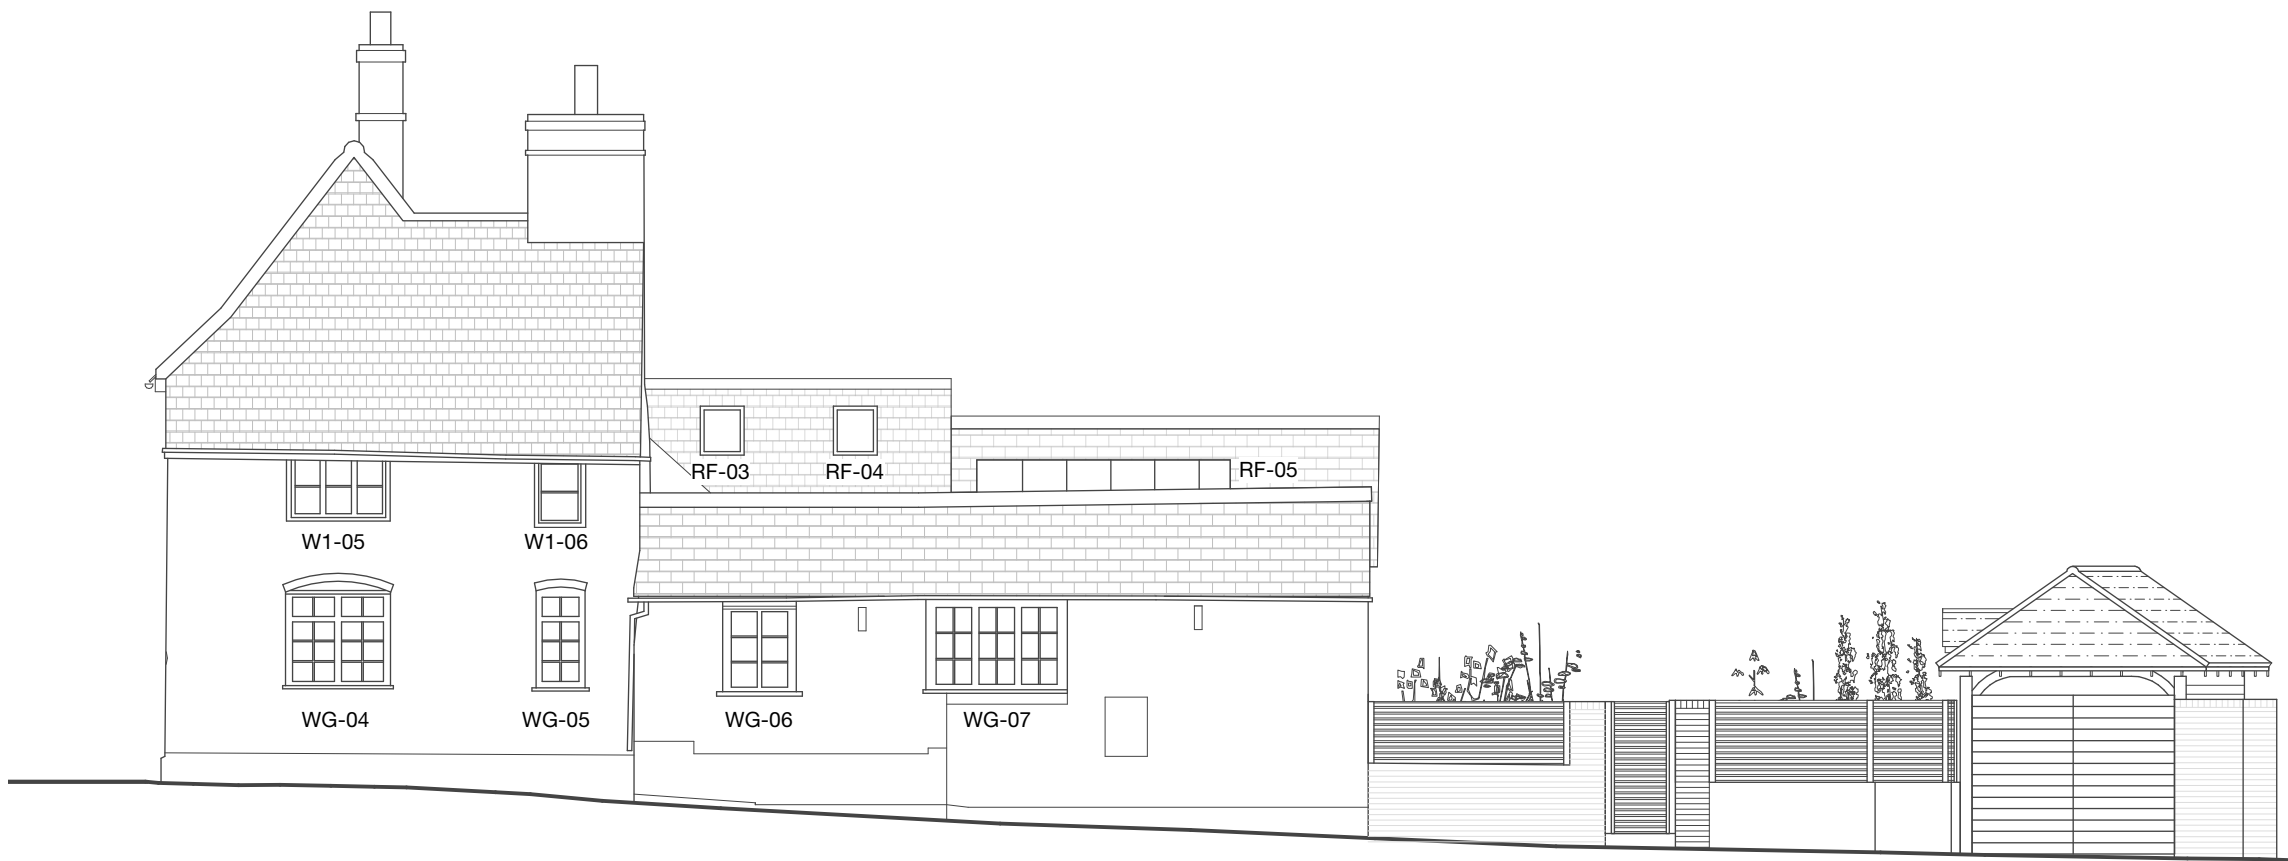

GENERAL NOTES

1. This drawing is the copyright of Haines Phillips Architects.
2. This drawing must not be used for land transfer purposes, or for construction purposes unless accompanied by an Architect's Instruction.
3. Do not scale from this drawing for construction purposes. Use figured dimensions only.

DRAWING ISSUE STATUS

ISSUE STATUS		COMMENT
P	PRELIMINARY	For comment and review Planning/Listed Building Application
PL	PLANNING	
BR	BUILDING REGS	Building Regs Application For pricing purposes only
T	TENDER	
C	CONSTRUCTION	For procurement & construction Record drawings on completion
FC	FINAL CONSTRUCTION	
L	LEGAL	Conveyancing or other legal purposes

REVISIONS

REV	DATE	NOTES
1	17/05/26	PLANNING ISSUE

**HAINES
PHILLIPS**
ARCHITECTS

Tankerton Works
12 Argyle Walk
London WC1H 8HA
t 020 7833 9324
f 020 7837 2864
e office@hainesphillips.co.uk

JOB TITLE
The Bull, Gosmore
SG4 7QG

DRAWING TITLE
Flank Elevation
As Existing

DRAWN	DATE
PL	Feb 2026
JOB NR	SCALE
4425	1:100@A3, 1:50@A1
DRAWING NO.	ISSUE REVISION
GA 121	PL 1