


- Notes GA602
- 1. Existing, water-damaged lath and plaster ceiling
  - 2. Existing spine beam
  - 3. Existing 6-panel timber door
  - 4. Existing, heavily-modified partition

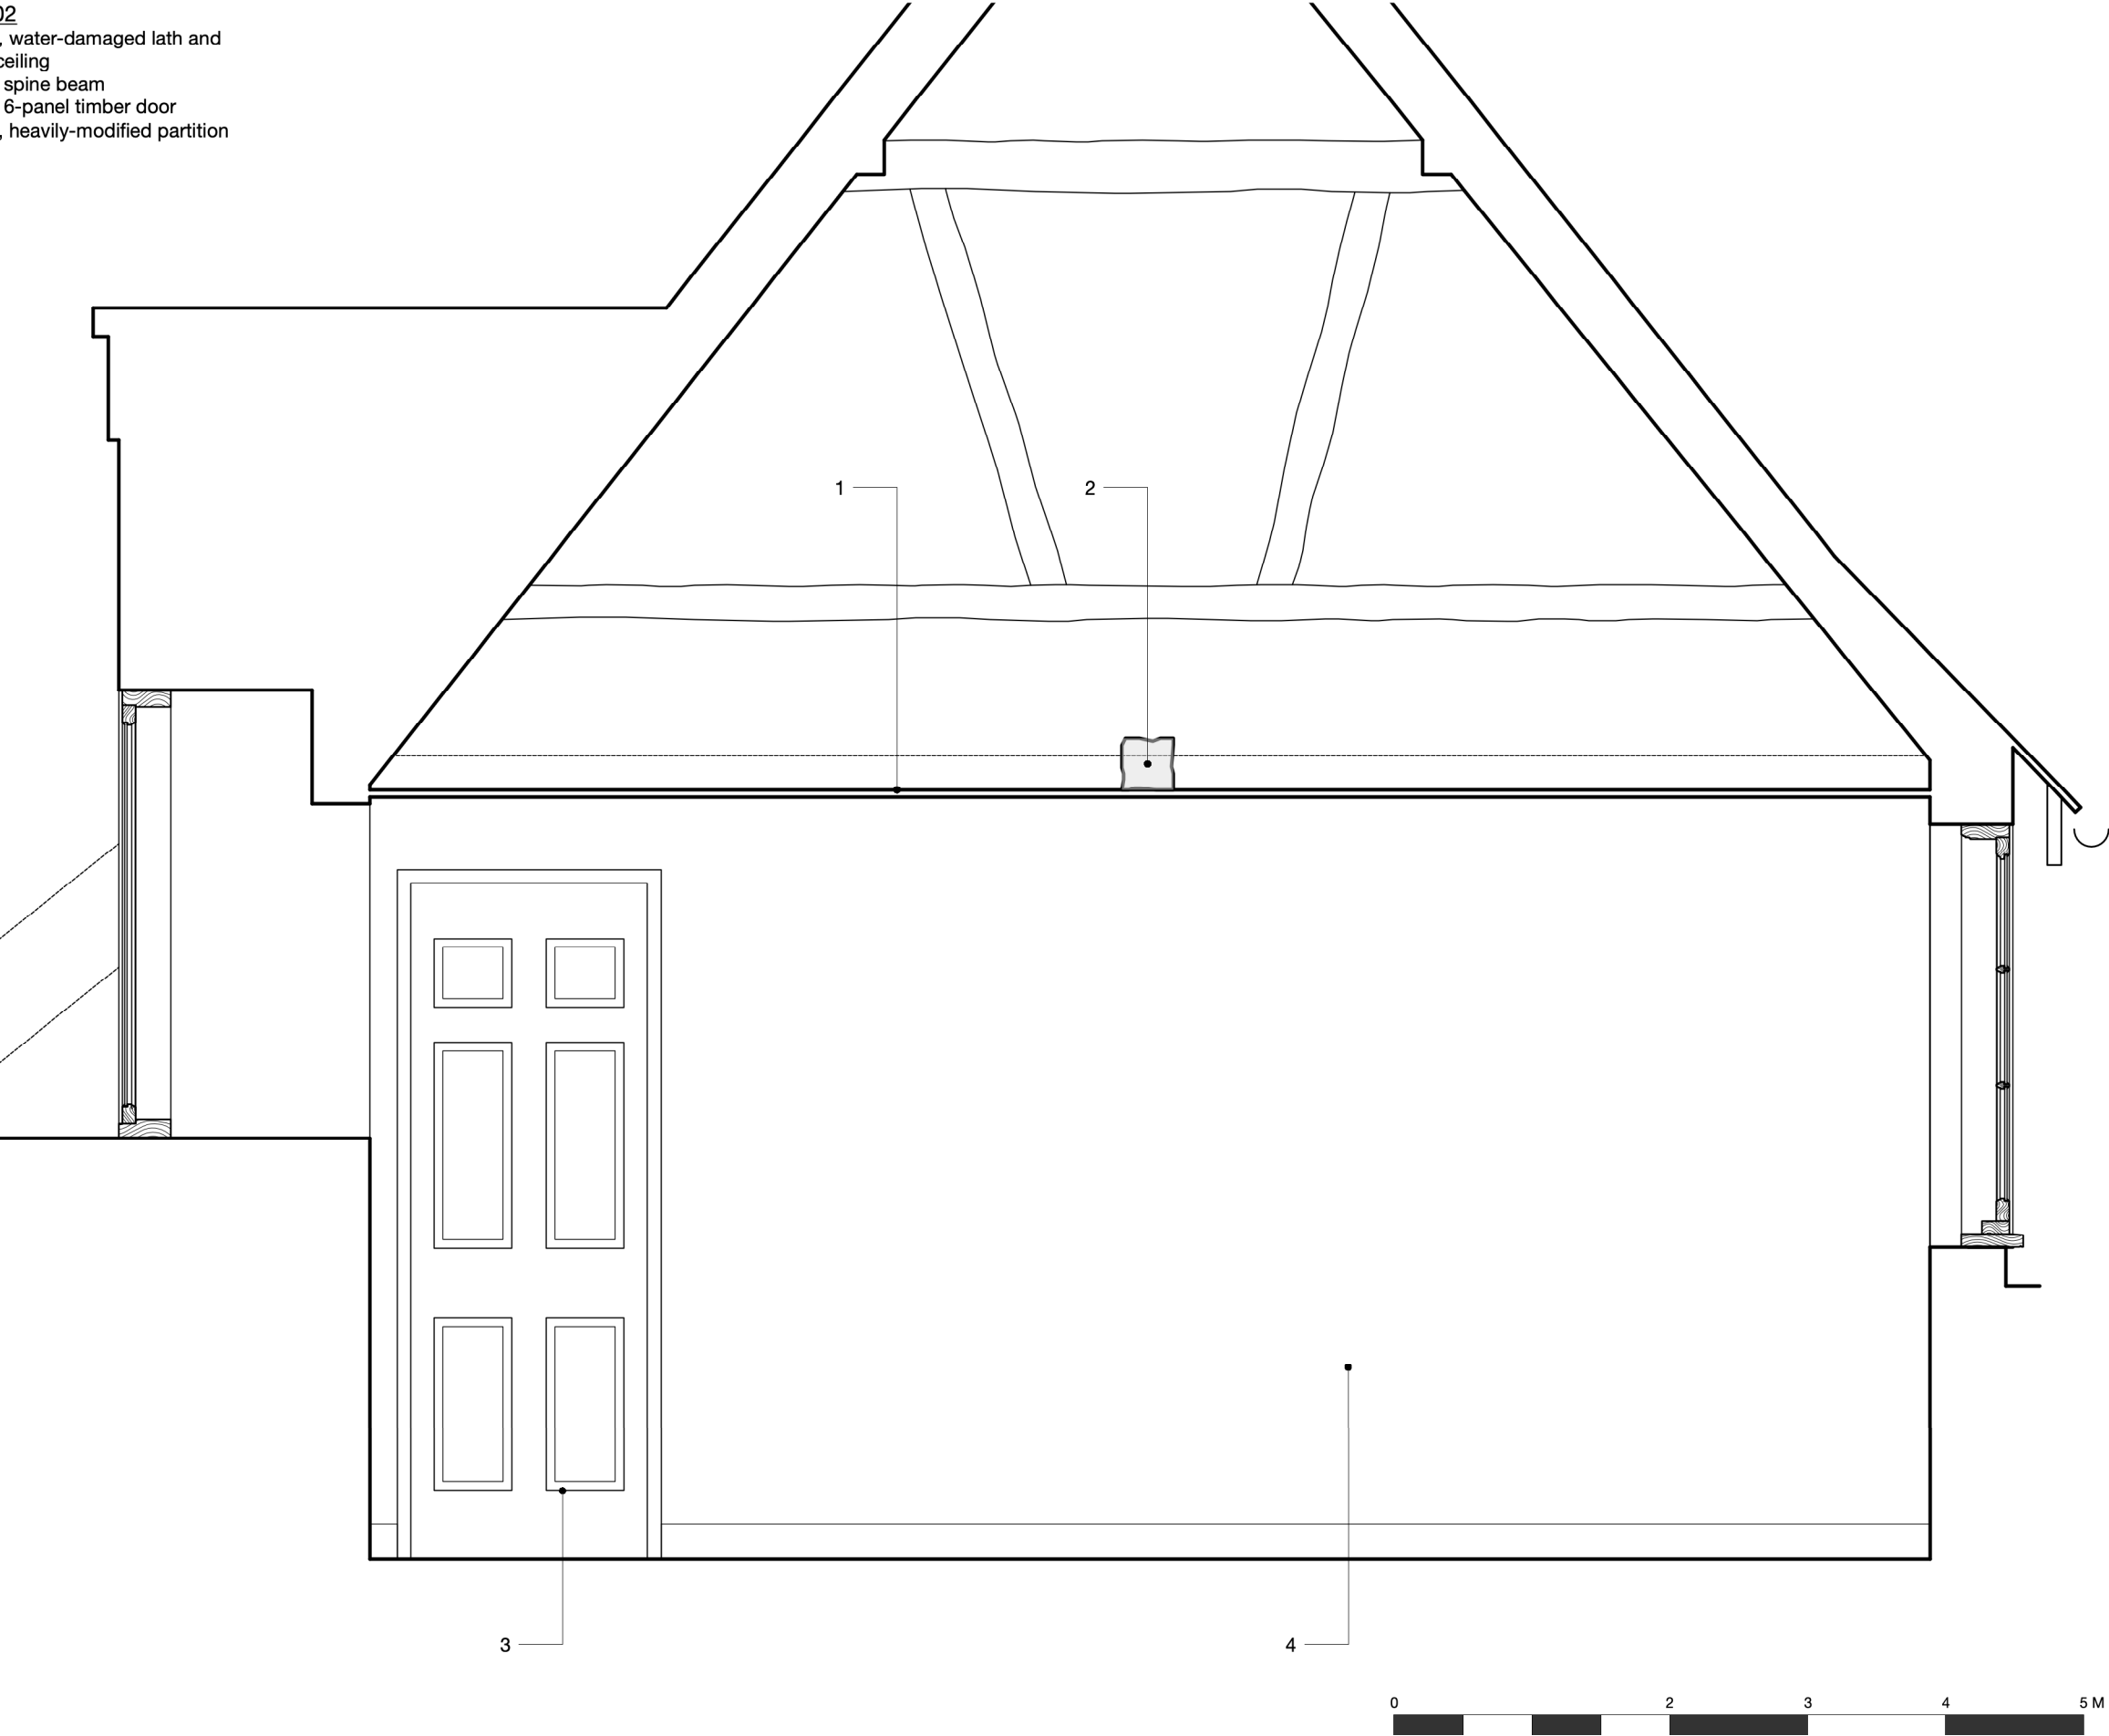

GENERAL NOTES

- 1. This drawing is the copyright of Haines Phillips Architects.
- 2. This drawing must not be used for land transfer purposes, or for construction purposes unless accompanied by an Architect's Instruction.
- 3. Do not scale from this drawing for construction purposes. Use figured dimensions only.

DRAWING ISSUE STATUS

| ISSUE STATUS |               | COMMENT                                                     |
|--------------|---------------|-------------------------------------------------------------|
| P            | PRELIMINARY   | For comment and review Planning/Listed Building Application |
| PL           | PLANNING      |                                                             |
| BR           | BUILDING REGS | Building Regs Application For pricing purposes only         |
| T            | TENDER        |                                                             |
| C            | CONSTRUCTION  | For procurement & construction                              |
| FC           | FINAL         | Record drawings on completion                               |
| L            | CONSTRUCTION  | Conveyancing or other legal purposes                        |
|              | LEGAL         |                                                             |

REVISIONS

| REV | DATE     | NOTES          |
|-----|----------|----------------|
| 1   | 15/05/26 | Planning Issue |

HAINES  
PHILLIPS  
ARCHITECTS

Tankerton Works  
12 Argyle Walk  
London WC1H 8HA  
t 020 7833 9324  
f 020 7837 2864  
e office@hainesphillips.co.uk

JOB TITLE  
**The Bull, Gosmore  
SG4 7QG**

DRAWING TITLE  
**Wall Detail Elevation  
First Floor  
As Existing**

|             |                |
|-------------|----------------|
| DRAWN       | DATE           |
| PC          | Mar 2026       |
| JOB NR      | SCALE          |
| 4425        | 1:20@A3        |
| DRAWING NO. | ISSUE REVISION |
| GA 602      | PL 1           |