


- Notes GA601
- 1. Existing oak framing
 - 2. Existing brickwork retained
 - 3. New 4-panel softwood timber door
 - 4. New plasterboard lining on softwood timber framing installed between oak framing members
Joints taped and sealed, skimmed, painted
 - 5. New oak framing
 - 6. New oak skirting
 - 7. Shadow-gap around perimeter of plasterboard
 - 8. Isover acoustic roll within new partition

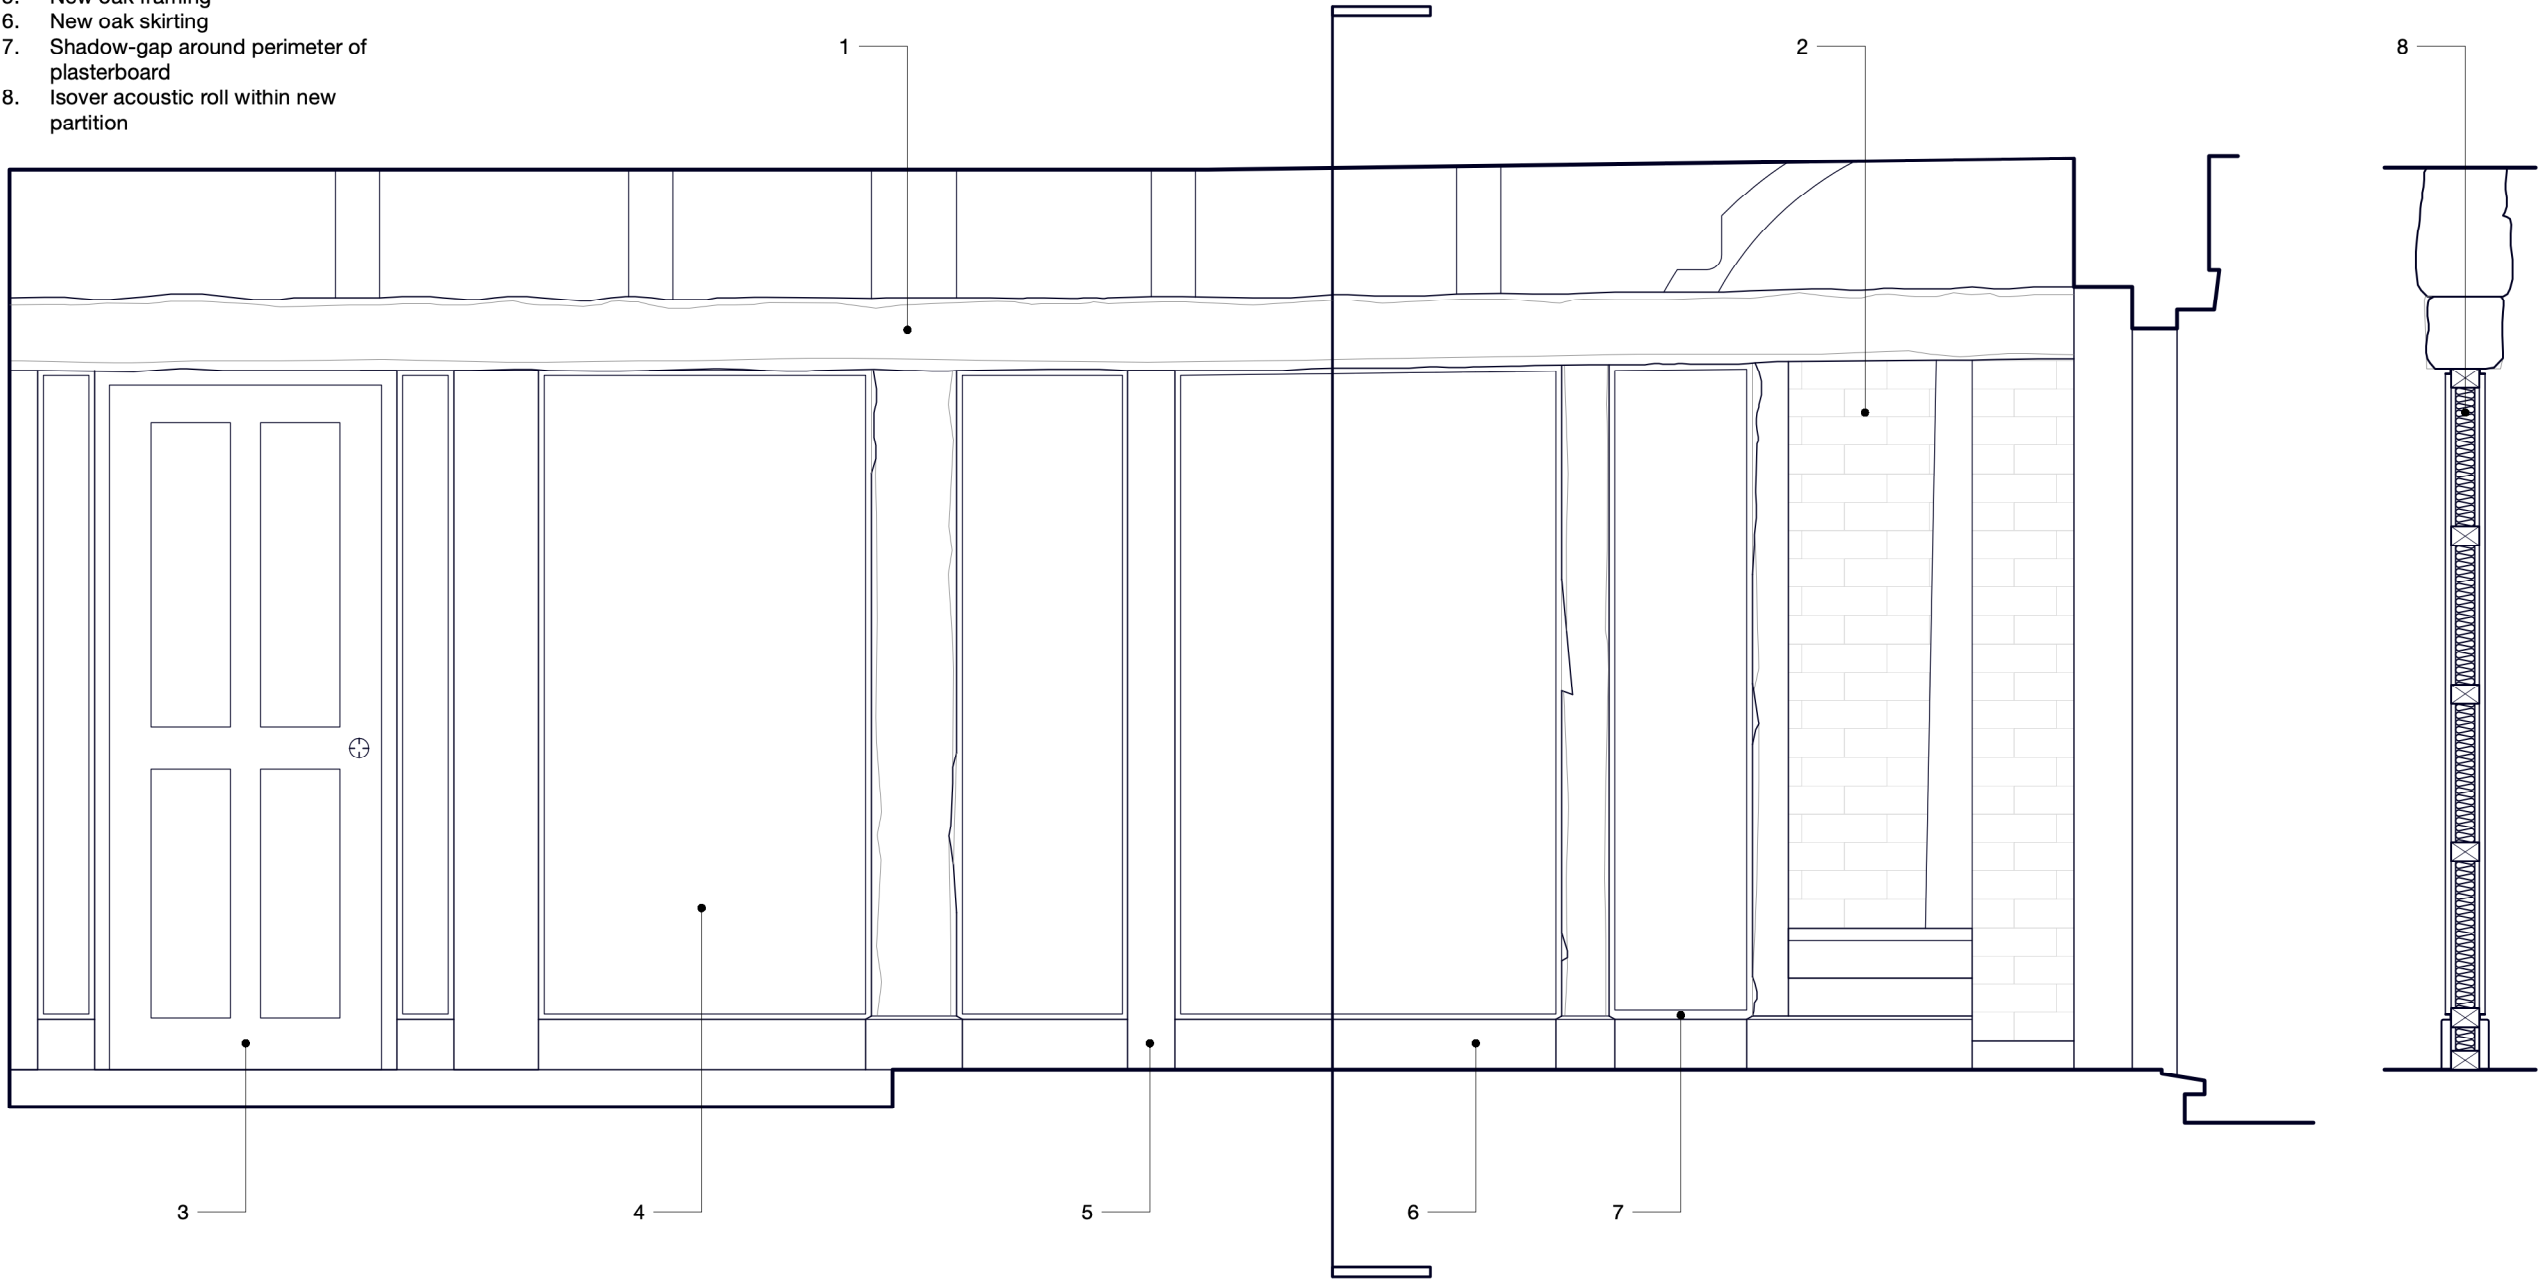

- GENERAL NOTES
- 1. This drawing is the copyright of Haines Phillips Architects.
 - 2. This drawing must not be used for land transfer purposes, or for construction purposes unless accompanied by an Architect's Instruction.
 - 3. Do not scale from this drawing for construction purposes. Use figured dimensions only.

DRAWING ISSUE STATUS

ISSUE STATUS	COMMENT
P PL	PRELIMINARY PLANNING For comment and review Planning/Listed Building Application
BR T C	BUILDING REGS TENDER CONSTRUCTION Building Regs Application For pricing purposes only For procurement & construction
FC L	FINAL CONSTRUCTION LEGAL Record drawings on completion Conveyancing or other legal purposes

REVISIONS

REV	DATE	NOTES
1	15/05/26	Planning Issue

HAINES
PHILLIPS
ARCHITECTS

Tankerton Works
12 Argyle Walk
London WC1H 8HA
t 020 7833 9324
f 020 7837 2864
e office@hainesphillips.co.uk

JOB TITLE
**The Bull, Gosmore
SG4 7QG**

DRAWING TITLE
**Wall Detail Elevation
Ground Floor
As Proposed**

DRAWN	DATE
PC	Mar 2026
JOB NR	SCALE
4425	1:20@A3
DRAWING NO.	ISSUE REVISION
GA 601	PL 1