


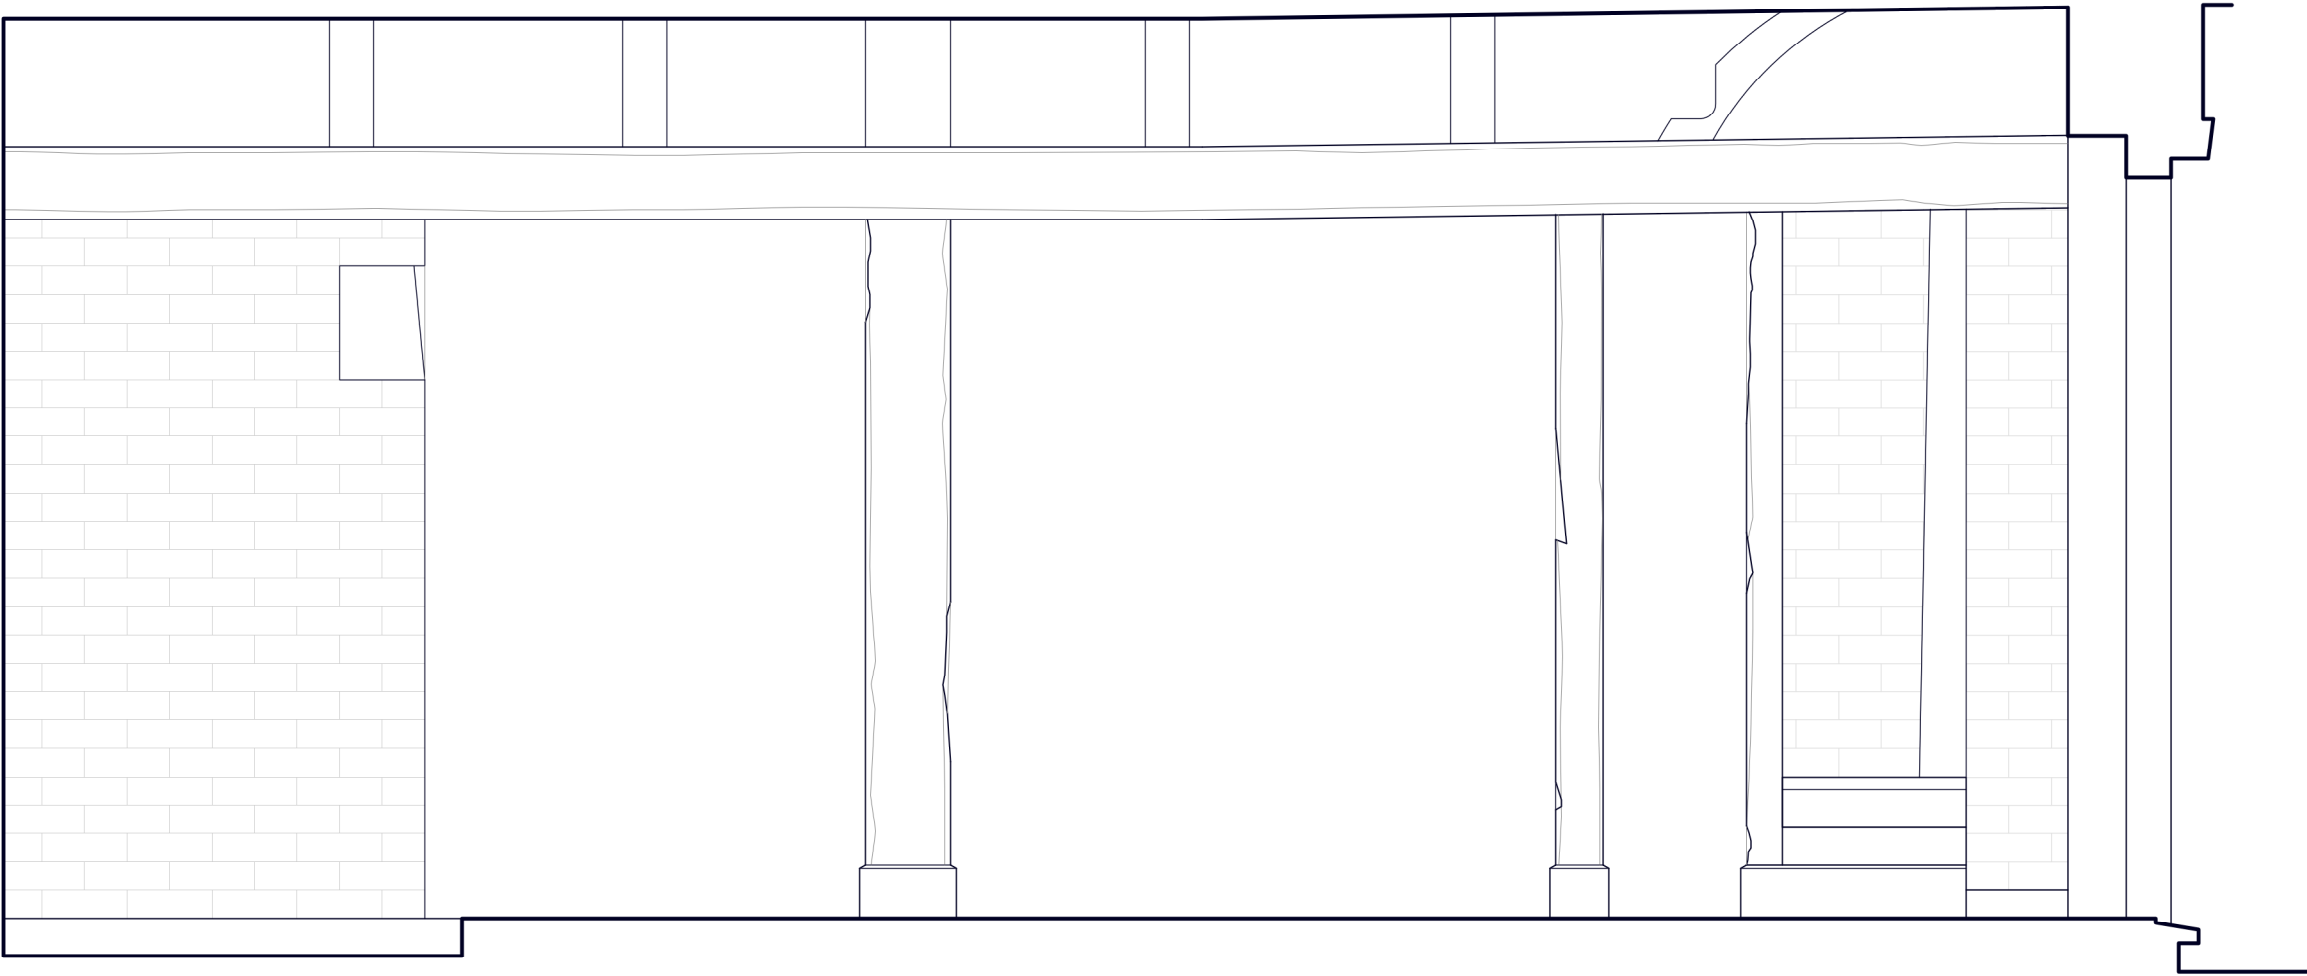

GENERAL NOTES

1. This drawing is the copyright of Haines Phillips Architects.
2. This drawing must not be used for land transfer purposes, or for construction purposes unless accompanied by an Architect's Instruction.
3. Do not scale from this drawing for construction purposes. Use figured dimensions only.

DRAWING ISSUE STATUS

ISSUE STATUS		COMMENT
P	PRELIMINARY	For comment and review Planning/Listed Building Application
PL	PLANNING	
BR	BUILDING REGS	Building Regs Application For pricing purposes only
T	TENDER	
C	CONSTRUCTION	For procurement & construction
FC	FINAL	Record drawings on completion
L	CONSTRUCTION	Conveyancing or other legal purposes
	LEGAL	

REVISIONS

REV	DATE	NOTES
1	15/05/26	Planning Issue

HAINES
PHILLIPS
ARCHITECTS

Tankerton Works
12 Argyle Walk
London WC1H 8HA
t 020 7833 9324
f 020 7837 2864
e office@hainesphillips.co.uk

JOB TITLE
**The Bull, Gosmore
SG4 7QG**

DRAWING TITLE
**Wall Detail Elevation
Ground Floor
As Existing**

DRAWN	DATE
PC	Mar 2026
JOB NR	SCALE
4425	1:20@A3
DRAWING NO.	ISSUE REVISION
GA 600	PL 1