



Notes GA401

- 1. Roof of existing single-storey accommodation raised. Existing rafters to be retained and reused, where possible
- 2. New conservation roof light
- 3. Hand-made clay plain tile roof to match existing (existing tiles reused where possible)
- 4. New, single ply roof to single-storey accommodation to replace existing roof in poor condition

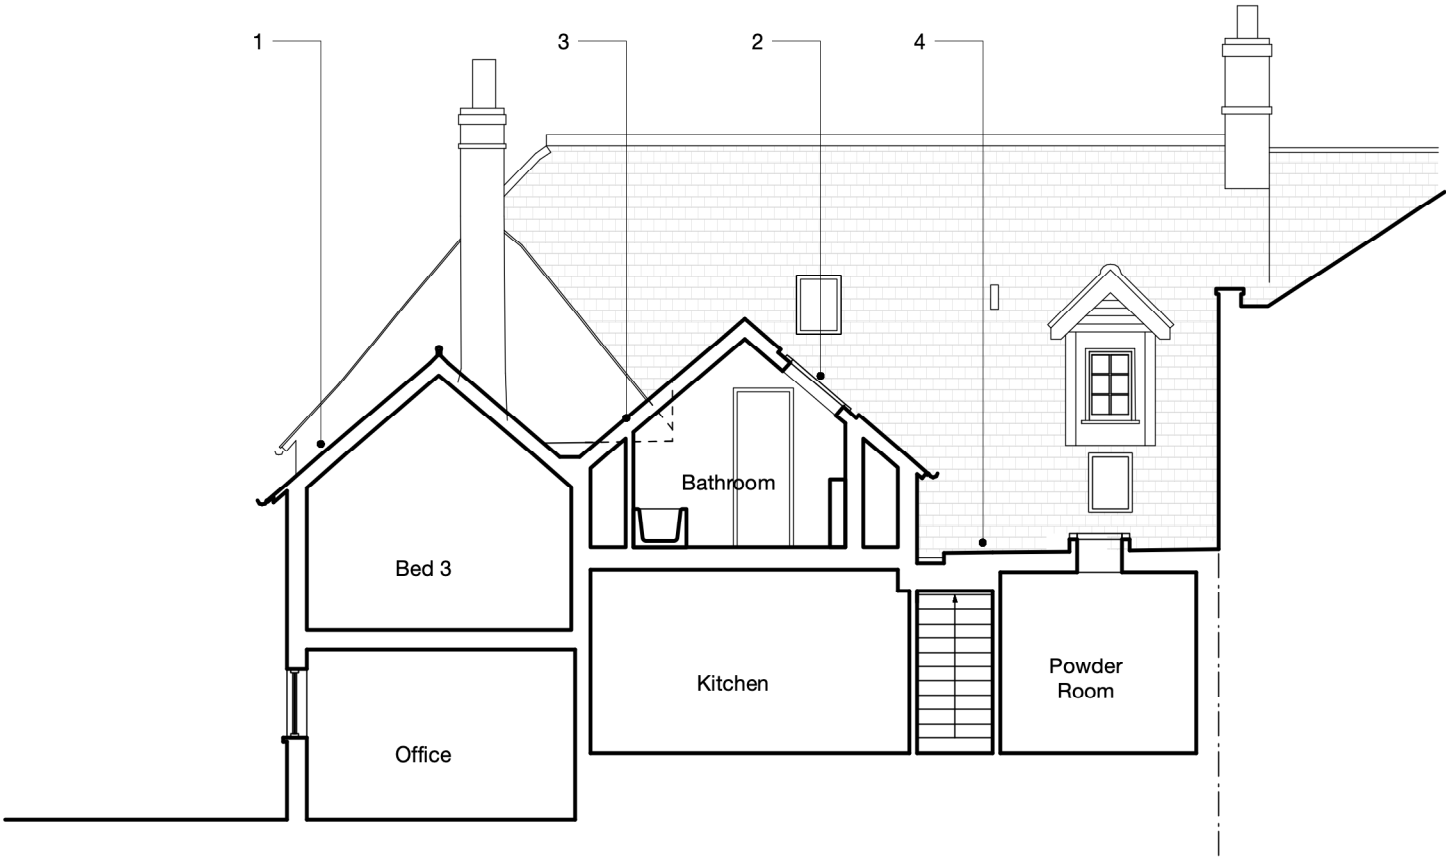

All original windows to be replaced with slimline double glazing. New and replacement windows to be painted softwood casements, with slimline double glazing and 20mm Ovolo glazing bars to match existing.

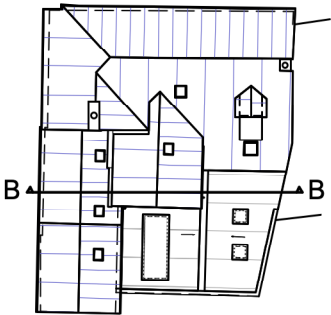

GENERAL NOTES

- 1. This drawing is the copyright of Haines Phillips Architects.
- 2. This drawing must not be used for land transfer purposes, or for construction purposes unless accompanied by an Architect's Instruction.
- 3. Do not scale from this drawing for construction purposes. Use figured dimensions only.

DRAWING ISSUE STATUS

ISSUE STATUS		COMMENT
P	PRELIMINARY	For comment and review Planning/Listed Building Application
PL	PLANNING	
BR	BUILDING REGS	Building Regs Application For pricing purposes only
T	TENDER	
C	CONSTRUCTION	For procurement & construction
FC	FINAL	Record drawings on completion
L	CONSTRUCTION LEGAL	Conveyancing or other legal purposes

REVISIONS

REV	DATE	NOTES
1	15/05/26	Planning Issue

HAINES
PHILLIPS
ARCHITECTS

Tankerton Works
12 Argyle Walk
London WC1H 8HA
t 020 7833 9324
f 020 7837 2864
e office@hainesphillips.co.uk

JOB TITLE
The Bull, Gosmore
SG4 7QG

DRAWING TITLE
Section B-B
As Proposed

DRAWN	DATE
PC	Mar 2026
JOB NR	SCALE
4425	1:100@A3, 1:50@A1
DRAWING NO.	ISSUE REVISION
GA 401	PL 1