



Notes GA400

- 1. Extended accommodation to Waterdell Lane
- 2. Hand-made clay plain tile roof to match existing (existing tiles reused where possible)
- 3. New timber, casement window with segmental arch to match existing
- 4. Painted render finish to walls of raised rear extension
- 5. Existing single-storey accommodation extended

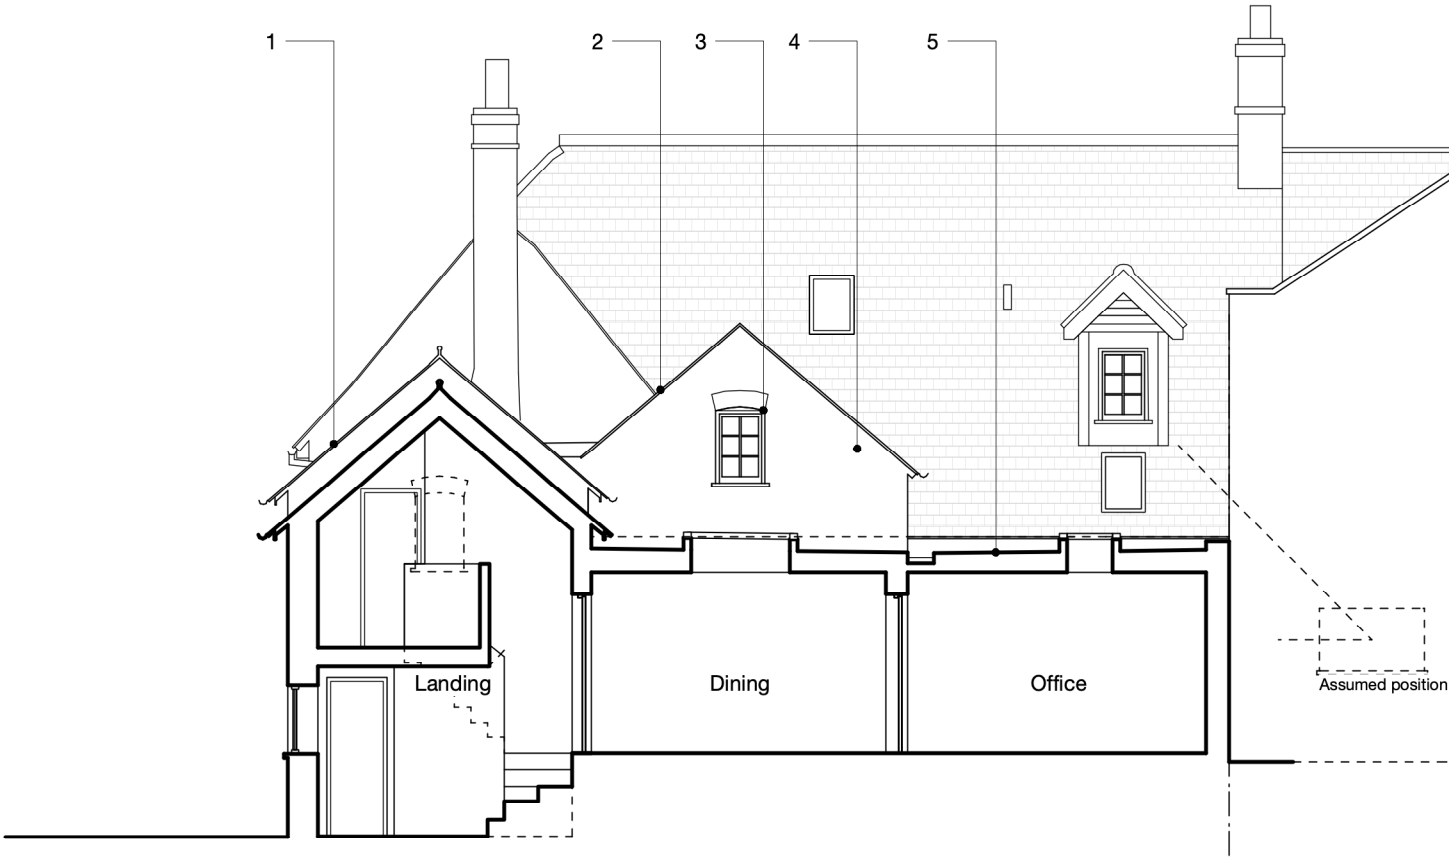

All original windows to be replaced with slimline double glazing. New and replacement windows to be painted softwood casements, with slimline double glazing and 20mm Ovolo glazing bars to match existing.

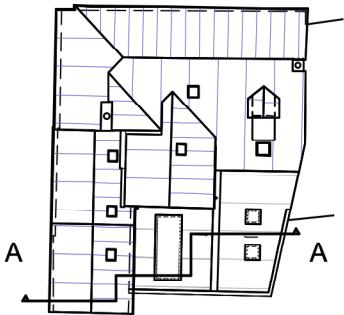

GENERAL NOTES

- 1. This drawing is the copyright of Haines Phillips Architects.
- 2. This drawing must not be used for land transfer purposes, or for construction purposes unless accompanied by an Architect's Instruction.
- 3. Do not scale from this drawing for construction purposes. Use figured dimensions only.

DRAWING ISSUE STATUS

ISSUE	STATUS	COMMENT
P	PRELIMINARY	For comment and review
PL	PLANNING	Planning/Listed Building Application
BR	BUILDING REGS	Building Regs Application
T	TENDER	For pricing purposes only
C	CONSTRUCTION	For procurement & construction
FC	FINAL	Record drawings on completion
L	CONSTRUCTION LEGAL	Conveyancing or other legal purposes

REVISIONS

REV	DATE	NOTES
1	15/05/26	Planning Issue

**HAINES
PHILLIPS**
ARCHITECTS

Tankerton Works
12 Argyle Walk
London WC1H 8HA
t 020 7833 9324
f 020 7837 2864
e office@hainesphillips.co.uk

JOB TITLE
The Bull, Gosmore
SG4 7QG

DRAWING TITLE
Section A-A
As Proposed

DRAWN	DATE
PC	Mar 2026
JOB NR	SCALE
4425	1:100@A3, 1:50@A1
DRAWING NO.	ISSUE REVISION
GA 400	PL 1