


Notes GA351

- 1. Replacement windows in original, 17th Century accommodation
- 2. New windows in 19th Century Waterdell Lane accommodation
- 3. Existing accommodation to Waterdell Lane extended with raised slate roof, to match existing (existing slates reused where possible)
- 4. White painted brickwork to match existing
- 5. Existing plastic rainwater goods removed to be replaced with cast-iron look aluminium rainwater goods, Heritage Black finish.

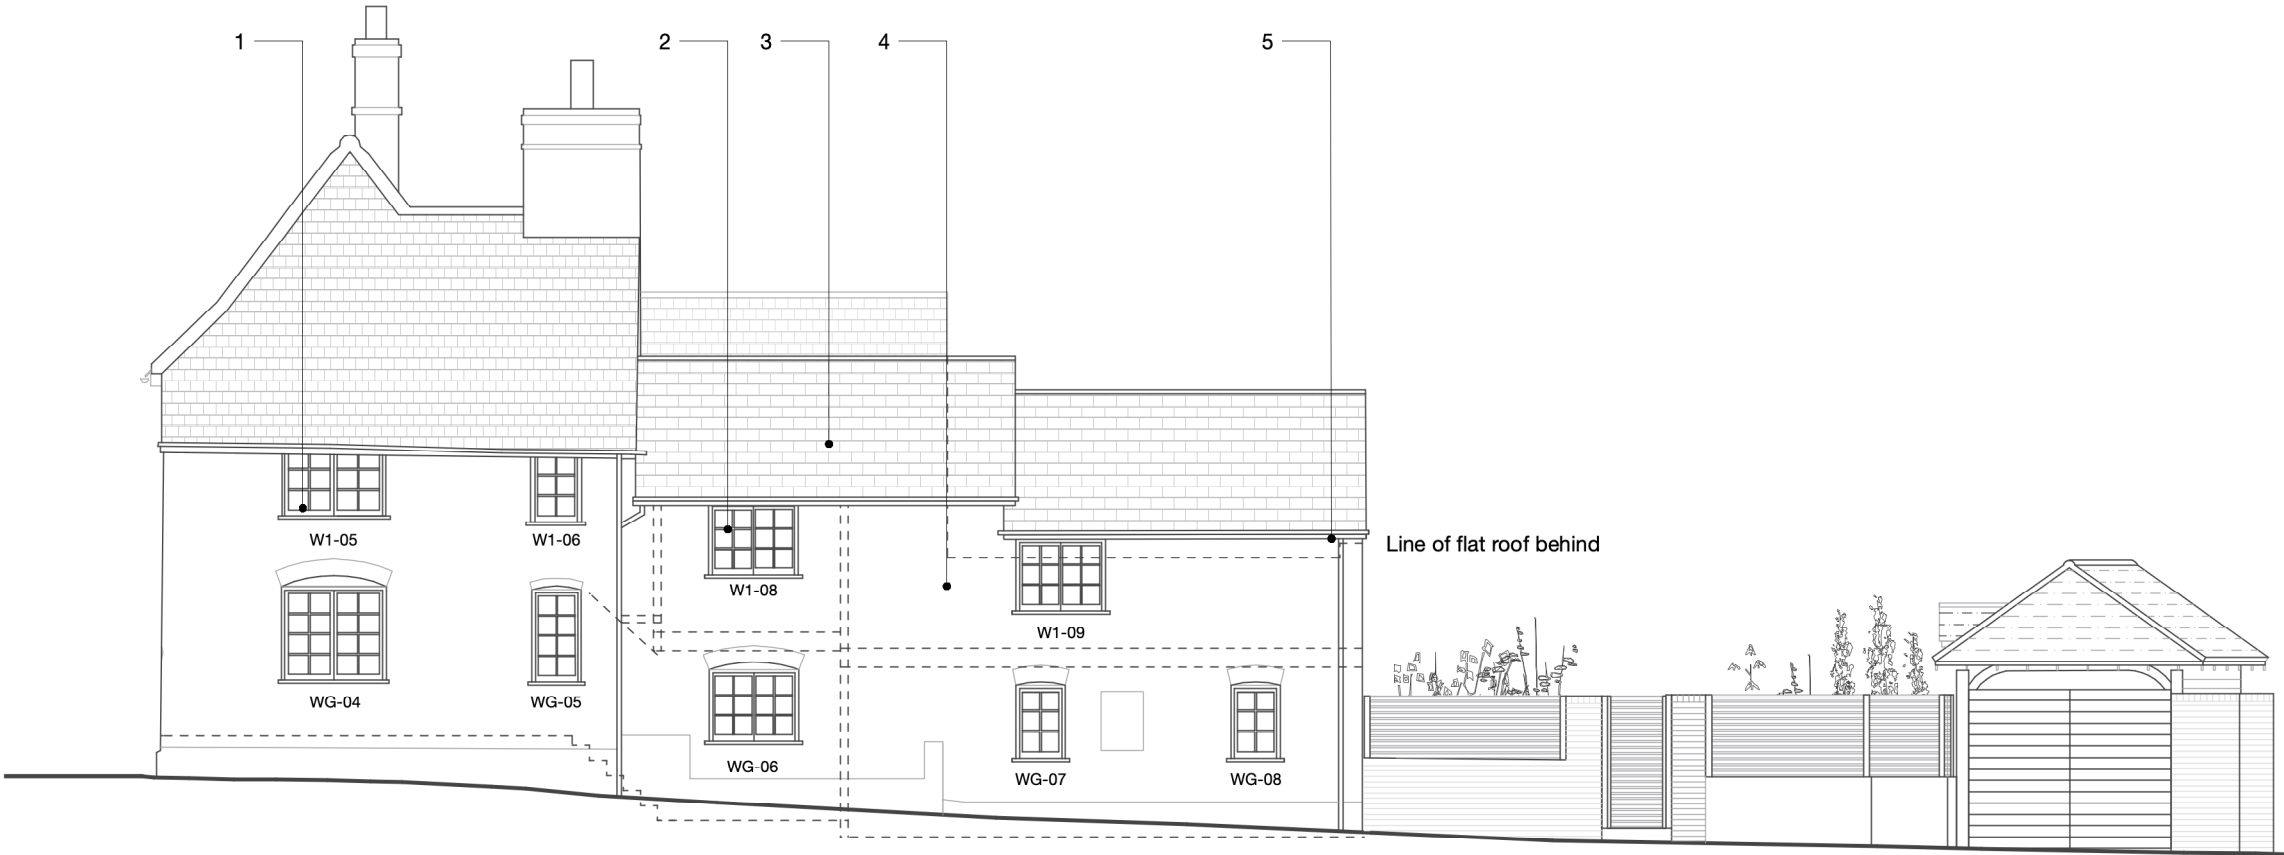

WATERDELL LANE

All original windows to be replaced with slimline double glazing. New and replacement windows to be painted softwood casements, with slimline double glazing and 20mm Ovolo glazing bars to match existing.

GENERAL NOTES

- 1. This drawing is the copyright of Haines Phillips Architects.
- 2. This drawing must not be used for land transfer purposes, or for construction purposes unless accompanied by an Architect's Instruction.
- 3. Do not scale from this drawing for construction purposes. Use figured dimensions only.

DRAWING ISSUE STATUS

ISSUE STATUS		COMMENT
P	PRELIMINARY	For comment and review
PL	PLANNING	Planning/Listed Building Application
BR	BUILDING REGS	Building Regs Application
T	TENDER	For pricing purposes only
C	CONSTRUCTION	For procurement & construction
FC	FINAL	Record drawings on completion
L	CONSTRUCTION LEGAL	Conveyancing or other legal purposes

REVISIONS

REV	DATE	NOTES
1	15/05/26	Planning Issue

HAINES
PHILLIPS
ARCHITECTS

Tankerton Works
12 Argyle Walk
London WC1H 8HA
t 020 7833 9324
f 020 7837 2864
e office@hainesphillips.co.uk

JOB TITLE
**The Bull, Gosmore
SG4 7QG**

DRAWING TITLE
**Flank Elevation
As Proposed**

DRAWN	DATE
PC	Mar 2026
JOB NR	SCALE
4425	1:100@A3, 1:50@A1
DRAWING NO.	ISSUE REVISION
GA 351	PL 1