
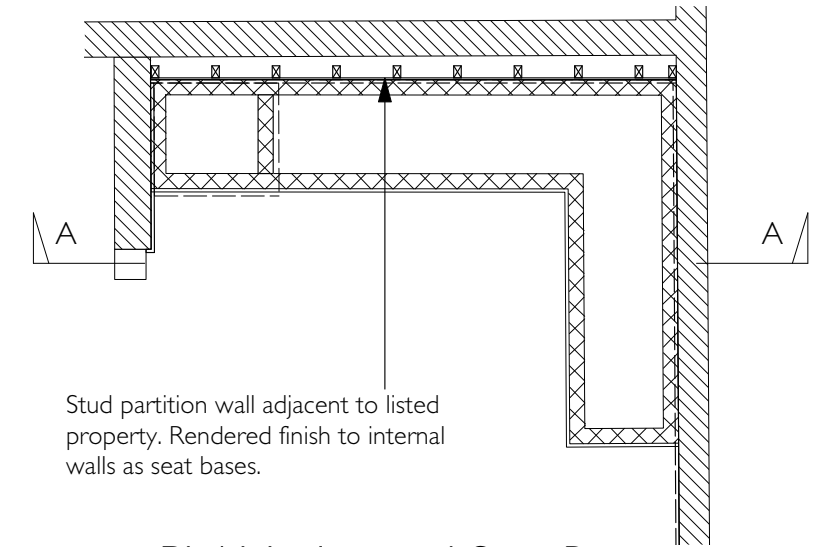


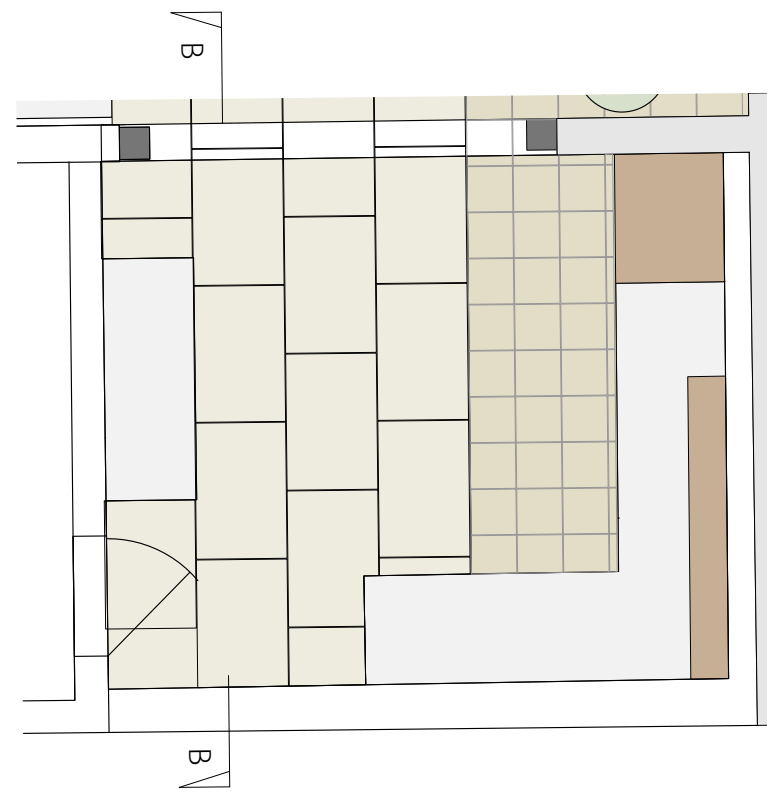


Stud partition wall adjacent to listed property. Rendered finish to internal walls as seat bases.

PLAN - Internal Seat Base

PROPOSED LOGGIA PLAN


SCALE 1:50 @ A3

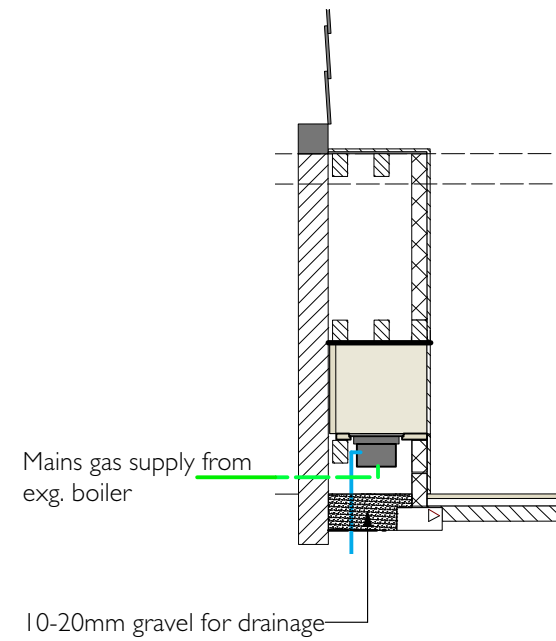

Mains gas supply from
exg. boiler


10-20mm gravel for drainage

SECTION C-C

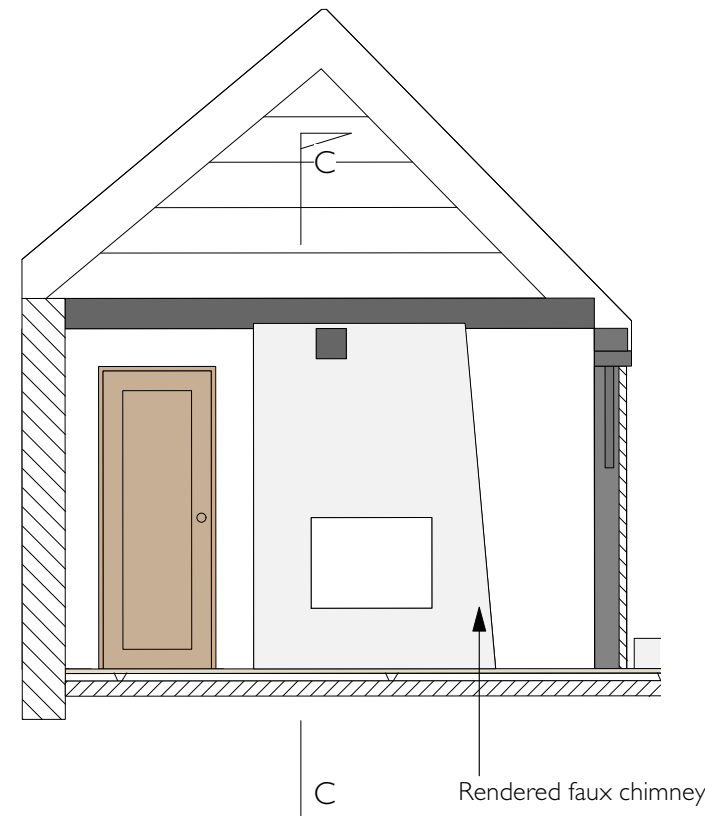

Rendered faux chimney

ELEVATION B-B

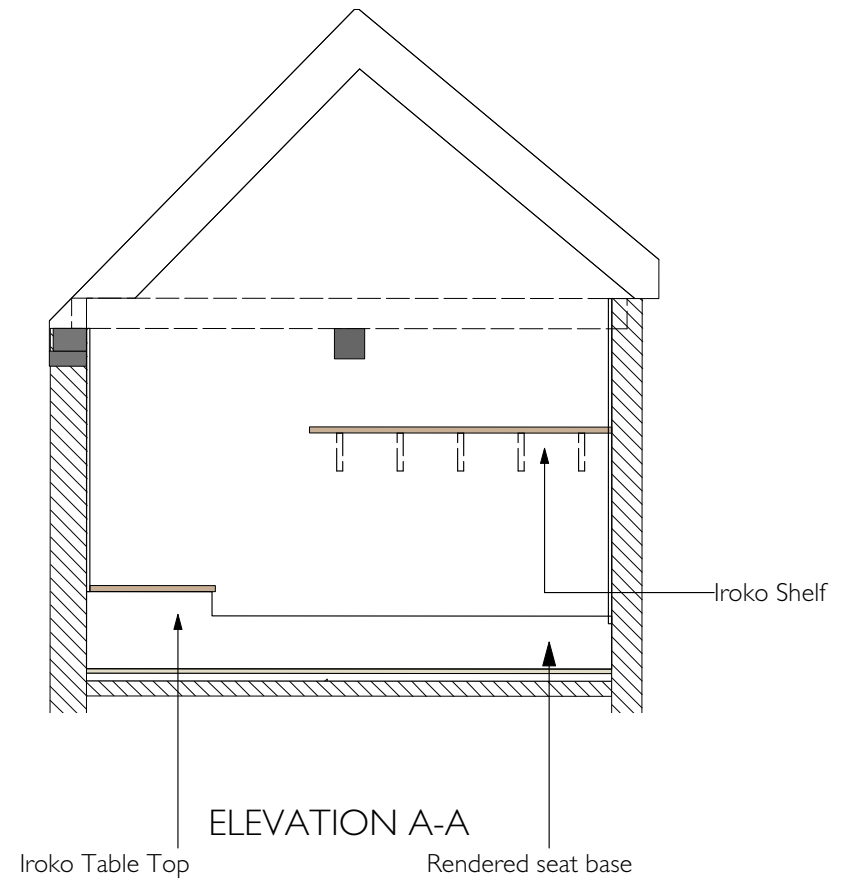

Iroko Shelf

ELEVATION A-A

Iroko Table Top

Rendered seat base

0m 1m 2m
Scale - 1:50

Drawing Title: Proposed Loggia Details

DAN HARTLEY
LANDSCAPE & GARDEN DESIGN

13 Tilehouse Street
Hitchin
Hertfordshire
SG5 2DU

Drawn by: DH
Date: 28.01.26

Scale: 1:50 @A3
Drawing Number:
09.02