




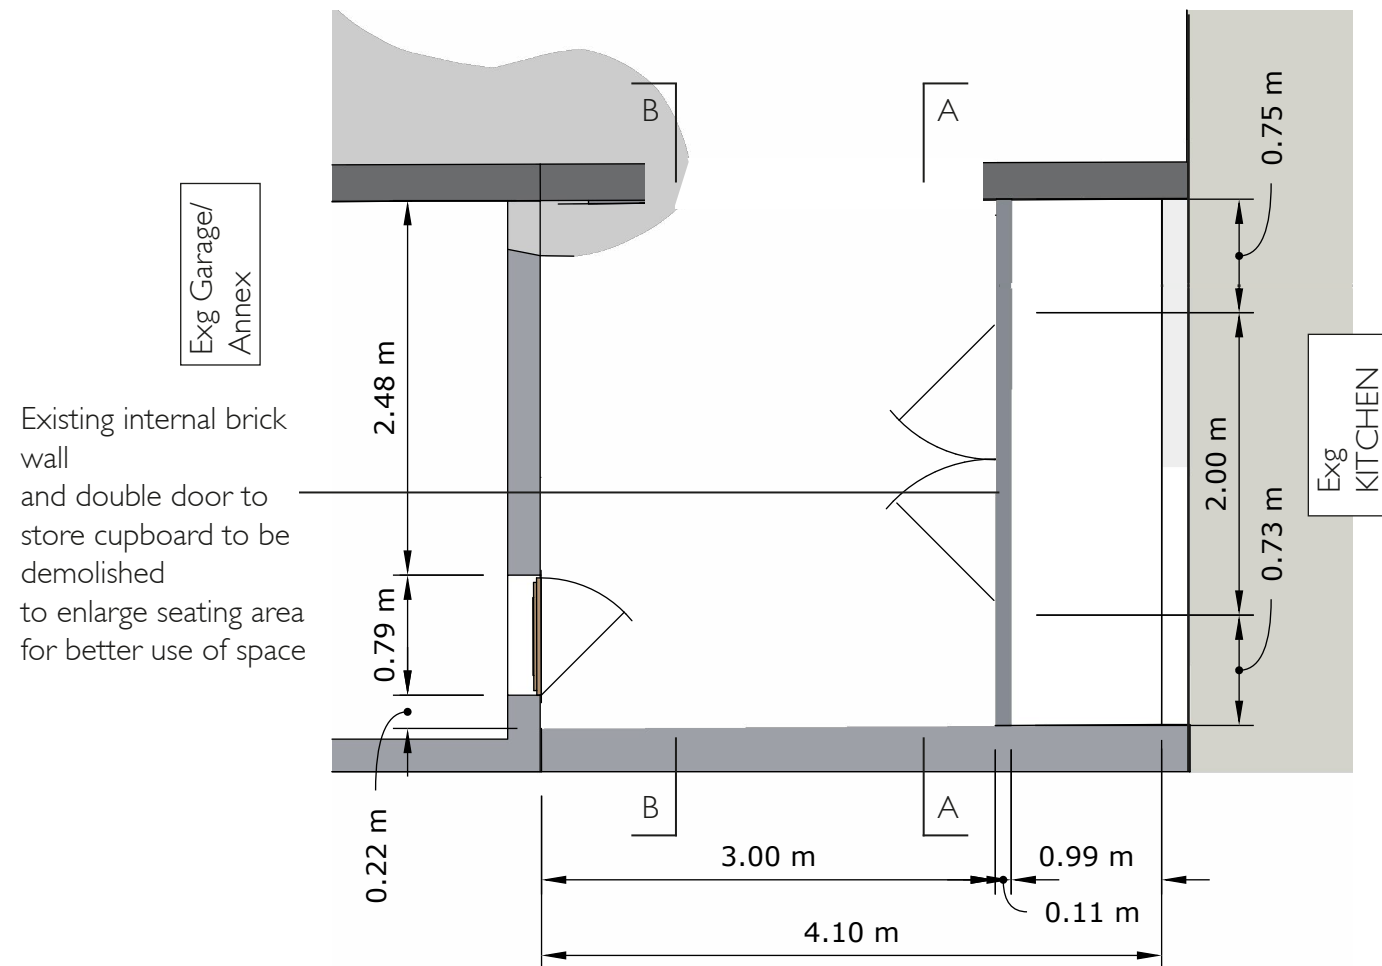


EXISTING LOGGIA PLAN
SCALE 1:50 @ A3

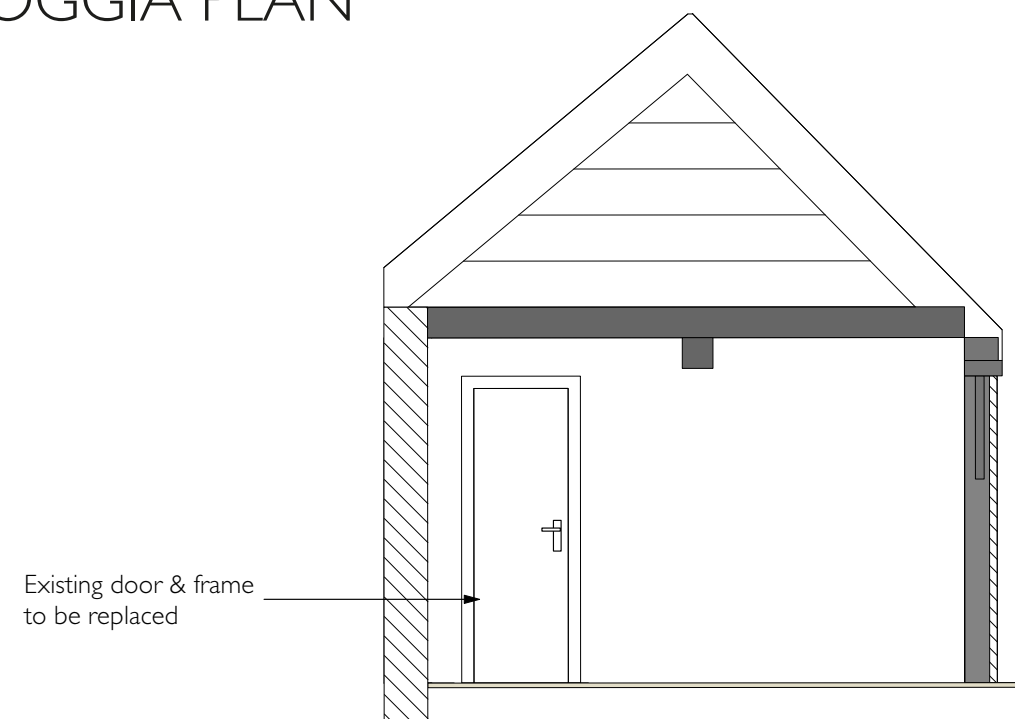

ELEVATION B-B

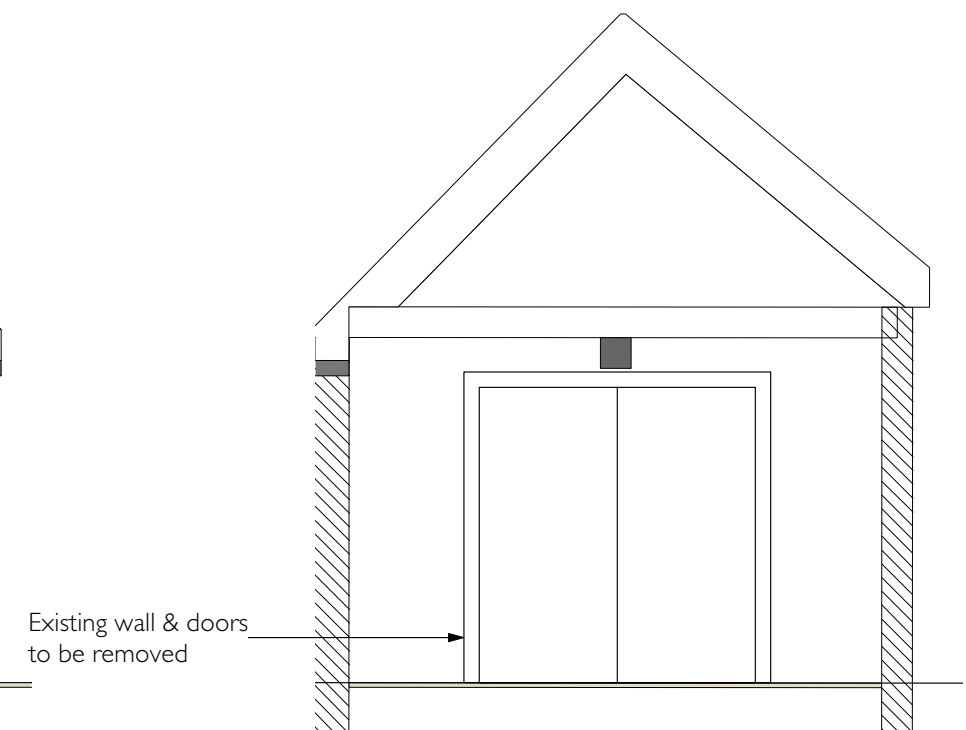

ELEVATION A-A

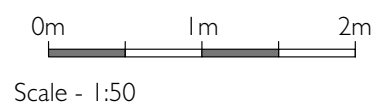

Drawing Title: Exg Loggia Details	13 Tilehouse Street Hitchin Hertfordshire SG5 2DU	Drawn by: DH Date: 28.01.26
DAN HARTLEY LANDSCAPE & GARDEN DESIGN		Scale: 1:50 @A3 Drawing Number: 10.01