



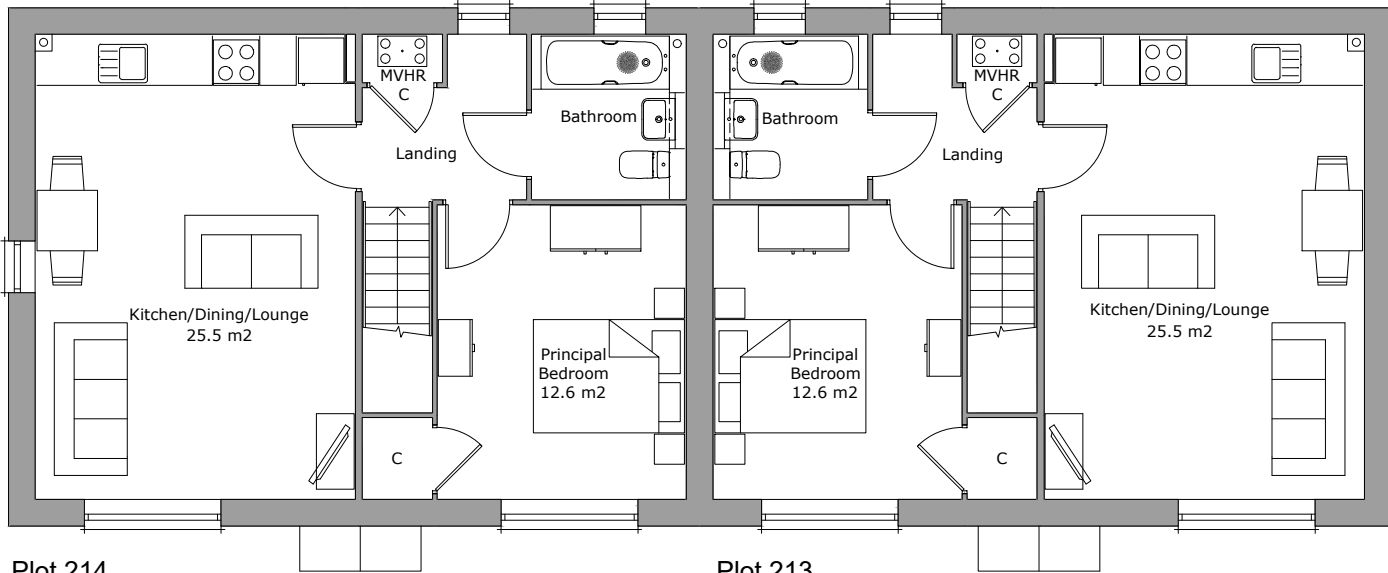

Plot 214

Plot 213

First Floor Plan
Area 53.0m²

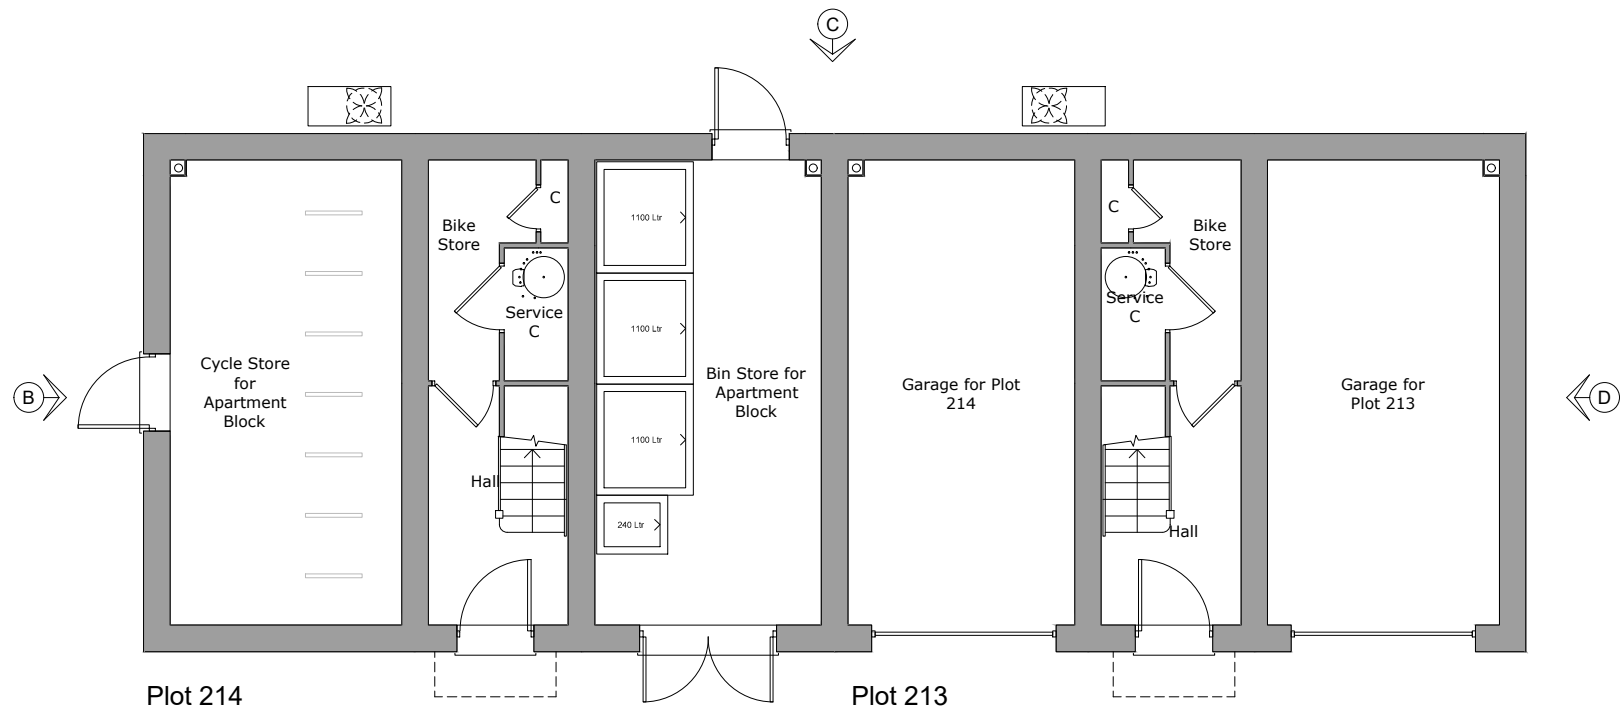

Plot 214

Plot 213


Ground Floor Plan
Area 11.4m²




Elevation A



Elevation C

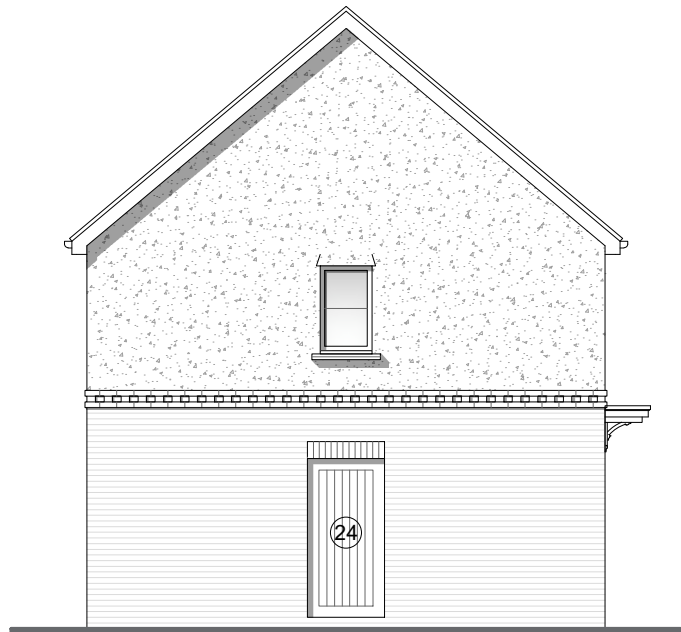

Elevation B

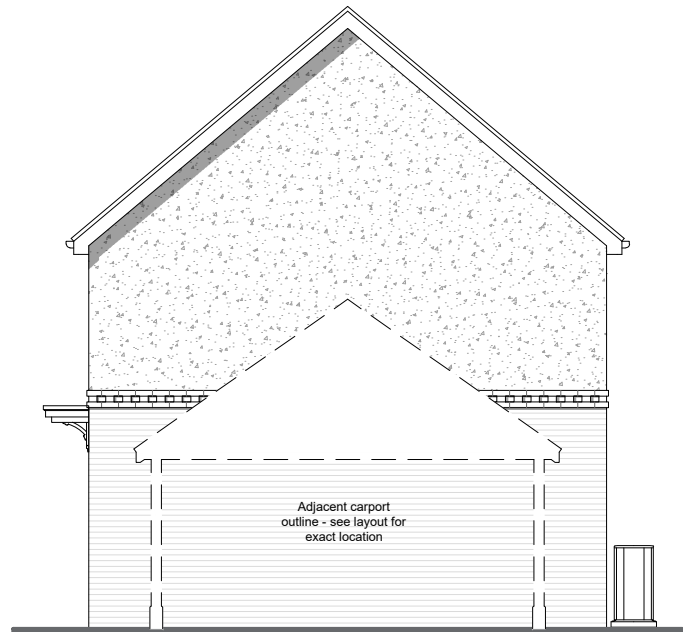

Elevation D

Materials Key	
①	Red multi-tone brickwork. (Freshfield Lane - First Quality Multi) or similar. Stretcher bond. Mortar colour: Natural
②	Red multi-tone brickwork. (Wienerberger - Kassandra Multi) or similar. Stretcher bond. Mortar colour: Natural
③	Red multi-tone brickwork. (Ibstock - Leicester Autumn Multi). Stretcher bond. Mortar colour: Natural
④	Tile Hanging. Colour: Red Multi-tone
⑤	Textured render. Colour: Off white
⑩	Plain Clay / Clay effect roof tiles. Colour: Red Multi-tone
⑪	Slate / Slate effect roof tiles. Colour: Dark grey
⑫	Flat lead roof. Colour: Dark grey
⑬	Hipped roof. Colour: To match main dwelling
⑭	Pitched roof. Colour: To match main dwelling
⑳	Casement windows. Half Bar. Frame colour: White
㉑	Casement windows. Cottage All Bar. Frame colour: White
㉒	Front entrance door / garage door. Door colour: Jet Black
㉓	Front entrance door / garage door. Door colour: Carrier Pigeon Blue
㉔	Front entrance door / garage door. Door colour: Jade Light Green
㉕	Rear door. Frame and door colour: White
㉖	
㉗	
㉘	
㉙	
㉚	
㉛	
㉜	
㉝	
㉞	
㉟	
㊱	
㊲	
㊳	
㊴	
㊵	
㊶	
㊷	
㊸	
㊹	
㊺	
㊻	
㊼	
㊽	
㊾	
㊿	
1	Ashcombe entrance canopy. Frame colour: White. Roof colour: to match main roof
2	Glitcham entrance canopy. Frame colour: White. Roof colour: lead (Dark Grey)
3	Timber canopy with brickwork base. Frame colour: White. Roof colour: to match main roof
4	Timber decorative post on brickwork base. Colour: White.
5	Brickwork porch with brick double brick arch. Wall colour: to match main walls. Roof colour: to match main roof
6	Brickwork porch. Wall colour: to match main walls. Roof colour: to match main roof
7	
8	
9	
10	Boxed eaves. Fascia, soffit, barge board colour: White
11	Open eaves with exposed rafters and projecting bargeboard/purlins. Fascia, soffit, rafters colour: White
12	Carpport eaves and verge with exposed rafters. Fascia, soffit, rafters colour: Natural
13	Boxed eaves with dentil course below. Height: 225mm
14	Boxed eaves with decorative brackets.
15	
16	
Note: Location of rainwater downpipes show indicatively and subject to technical design