



Twin Garage (Marketing Suite) - Type 1

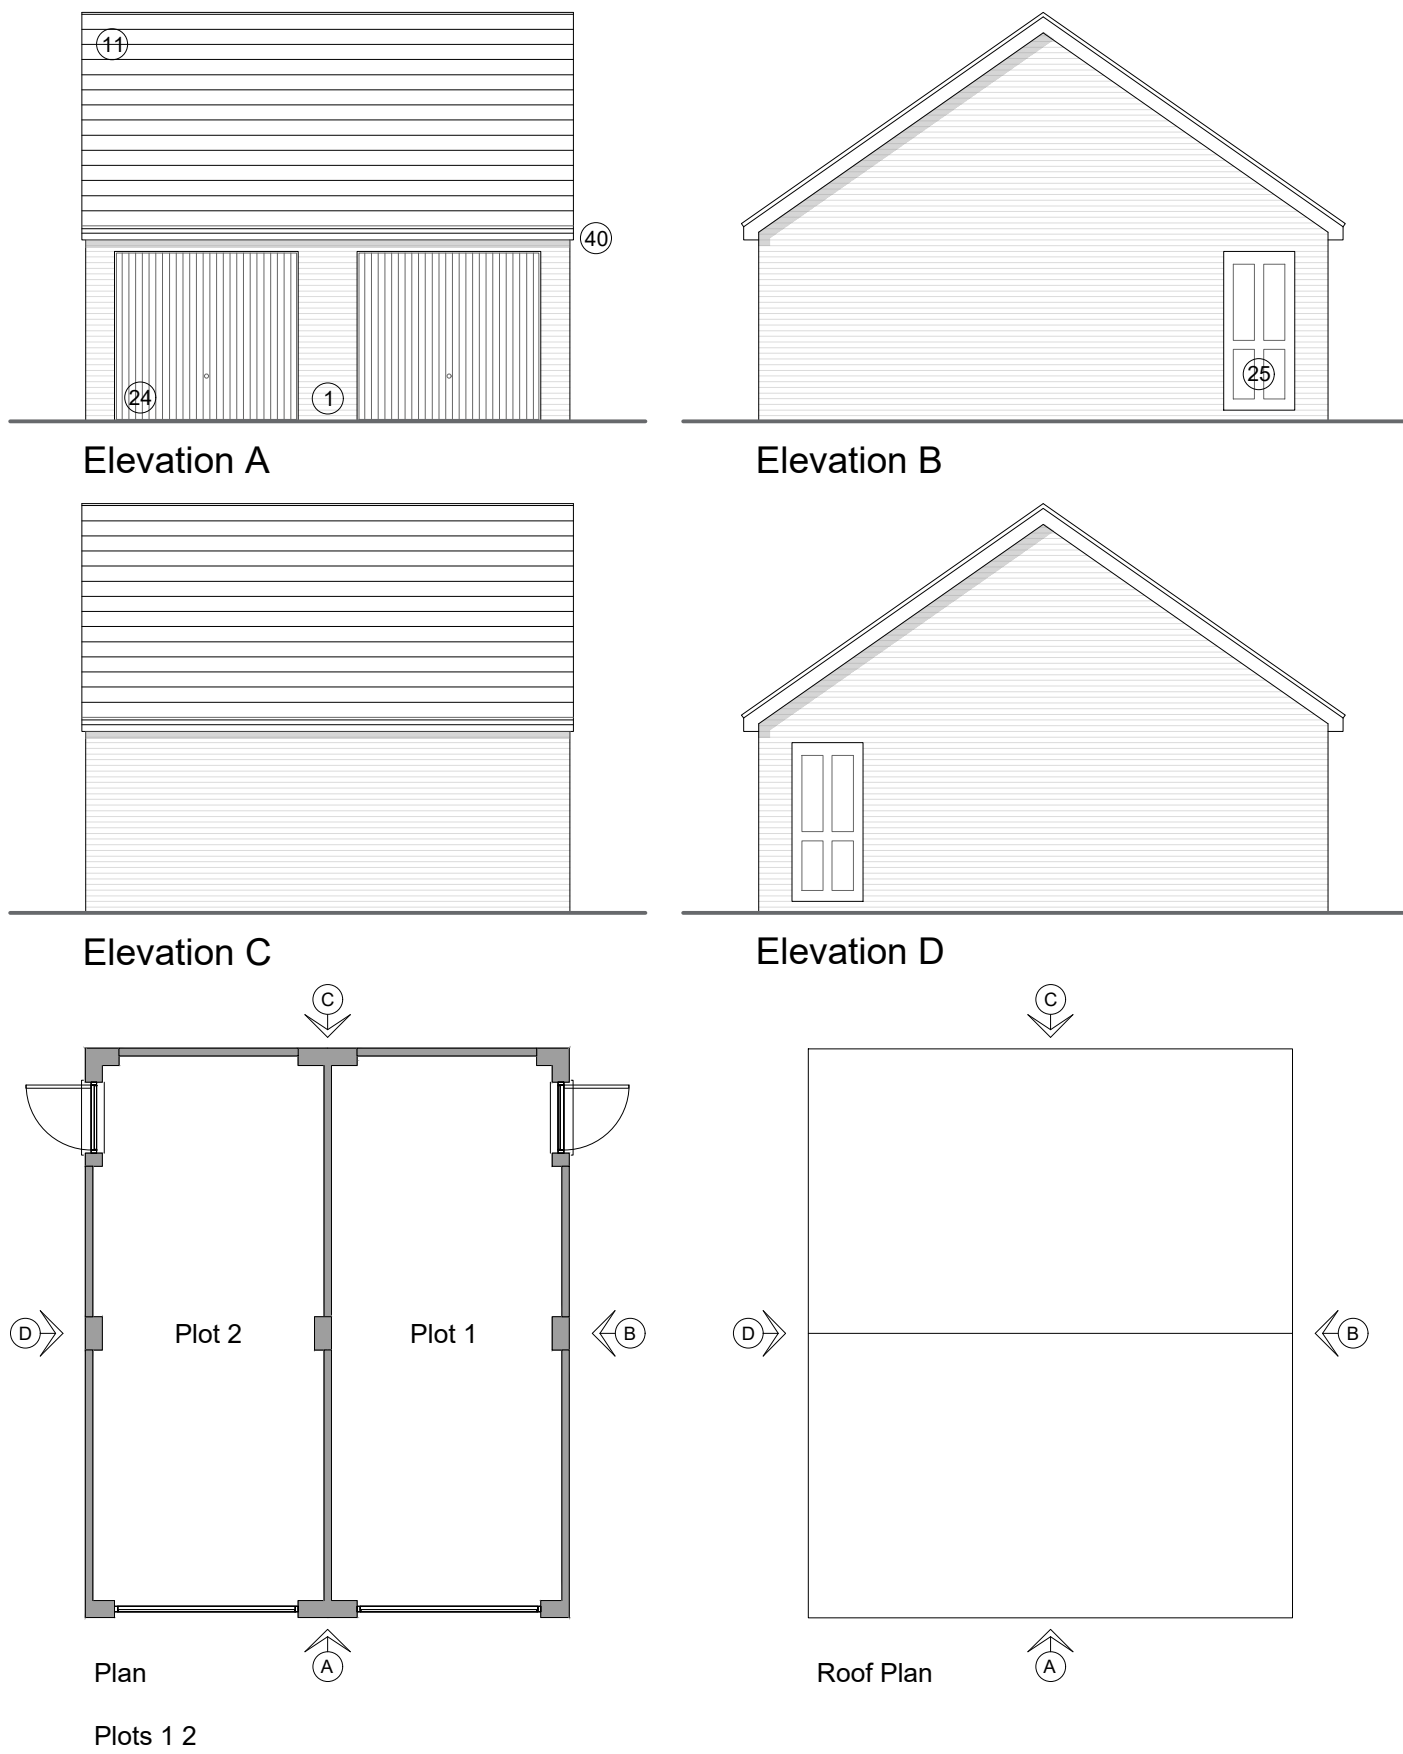

Twin Garage (Marketing Suite) - Type 2

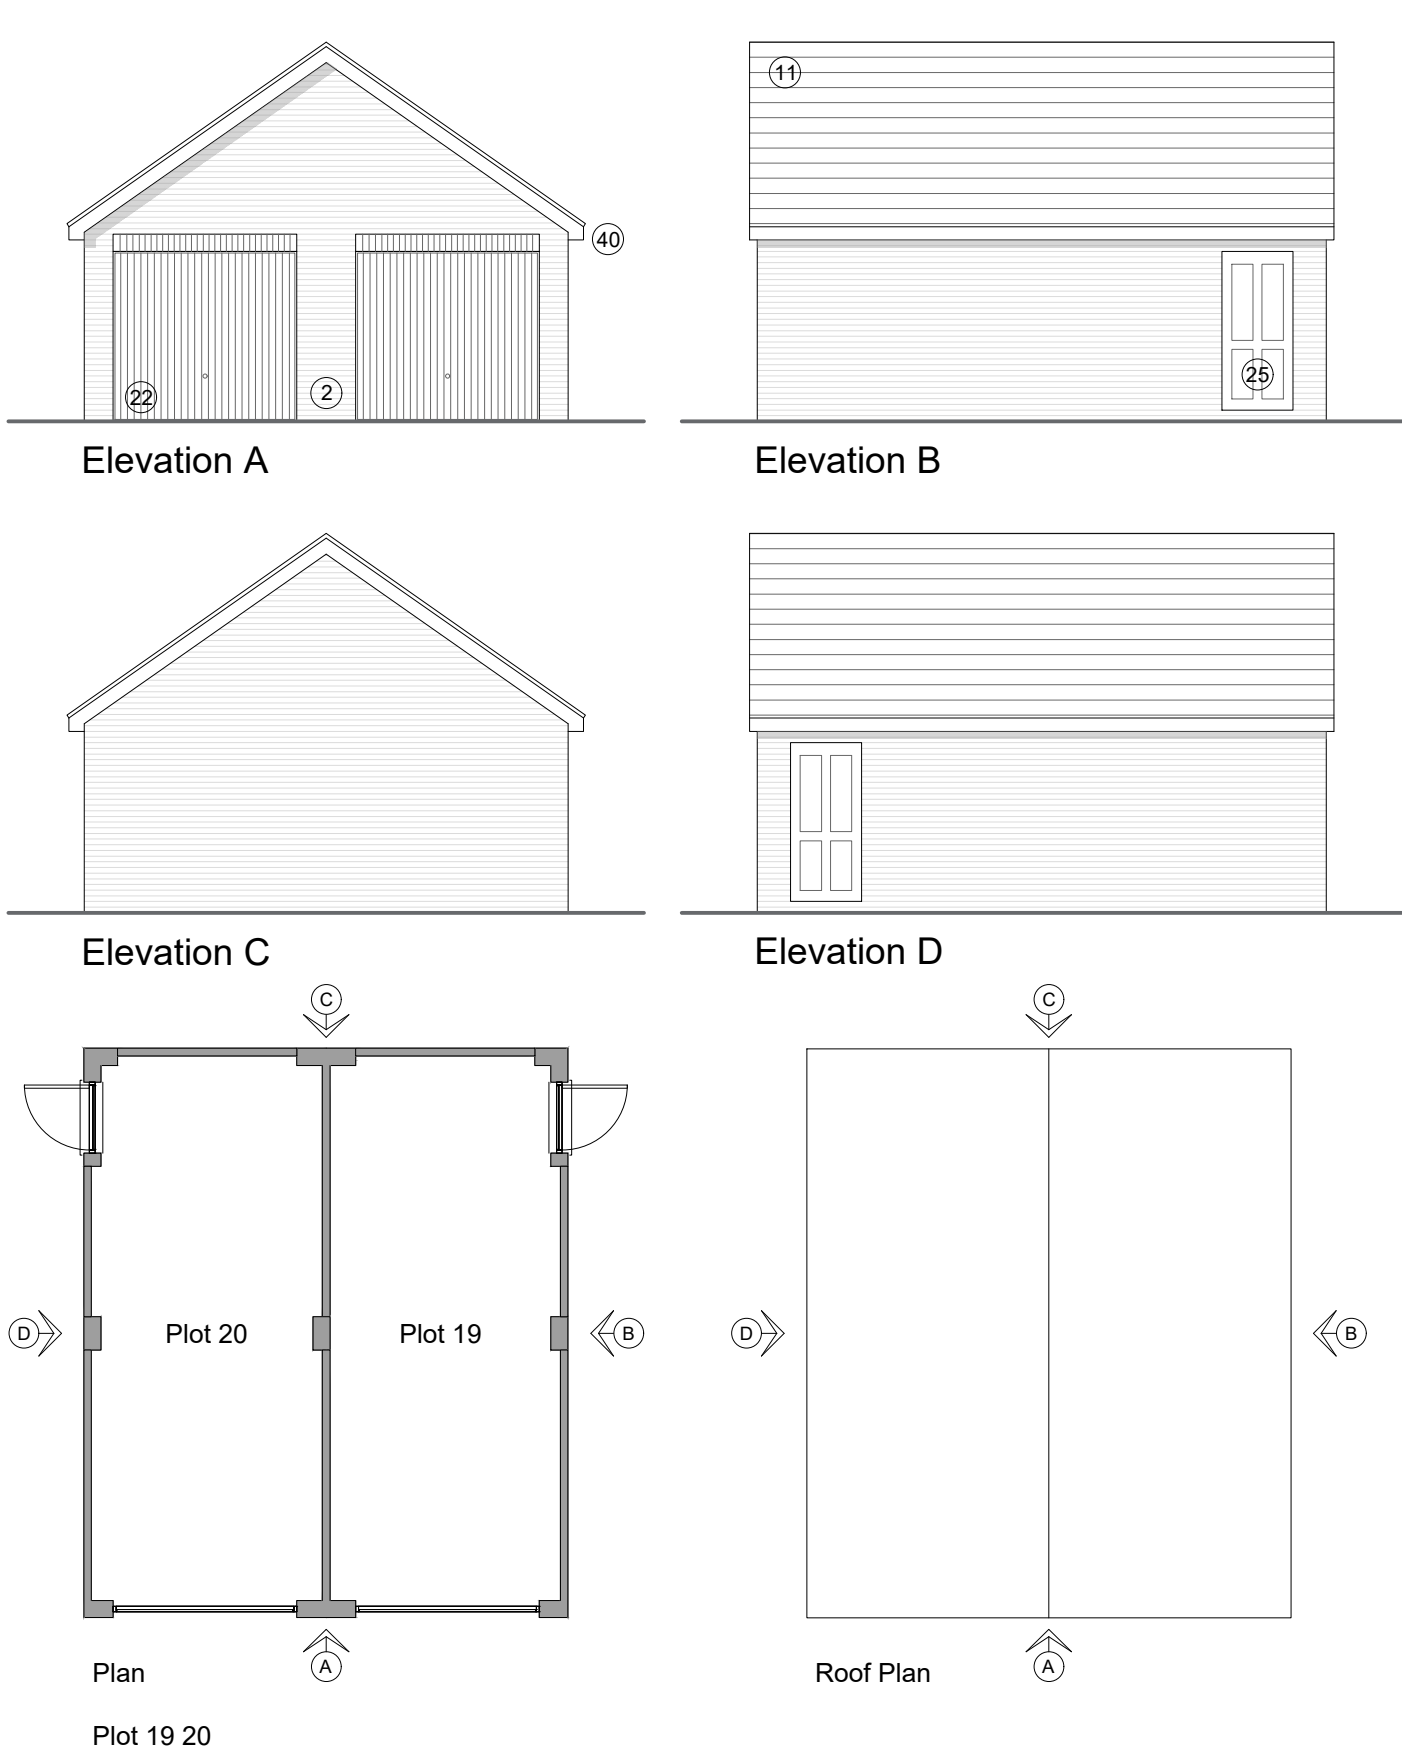

Materials Key	
1	Red multi-tone brickwork. (Freshfield Lane - First Quality Multi) or similar. Refer to Elevation Materials Plan (DES-716-106) for plot references
2	Red multi-tone brickwork. (Wienerberger - Kassandra Multi) or similar. Refer to Elevation Materials Plan (DES-716-106) for plot references
3	Red multi-tone brickwork. (Istock - Leicester Autumn Multi) or similar. Refer to Elevation Materials Plan (DES-716-106) for plot references
10	Plain Clay / Clay effect roof tiles. Colour: Red Multi-tone Refer to Roof Materials Plan (DES-716-107) for plot references
11	Slate / Slate effect roof tiles. Colour: Dark grey Refer to Roof Materials Plan (DES-716-107) for plot references
22	Front entrance door / garage door. Door colour: Jet Black Refer to Elevation Materials Plan (DES-716-106) for plot references
23	Front entrance door / garage door. Door colour: Carrier Pigeon Blue. Refer to Elevation Materials Plan (DES-716-106) for plot references
24	Front entrance door / garage door. Door colour: Jade Light Green Refer to Elevation Materials Plan (DES-716-106) for plot references
25	Rear door. Frame and door colour: White
40	Boxed eaves. Fascia, soffit, barge board colour: White

Note: Location of rainwater downpipes subject to technical design