




SINGLE STAKED TREE PIT

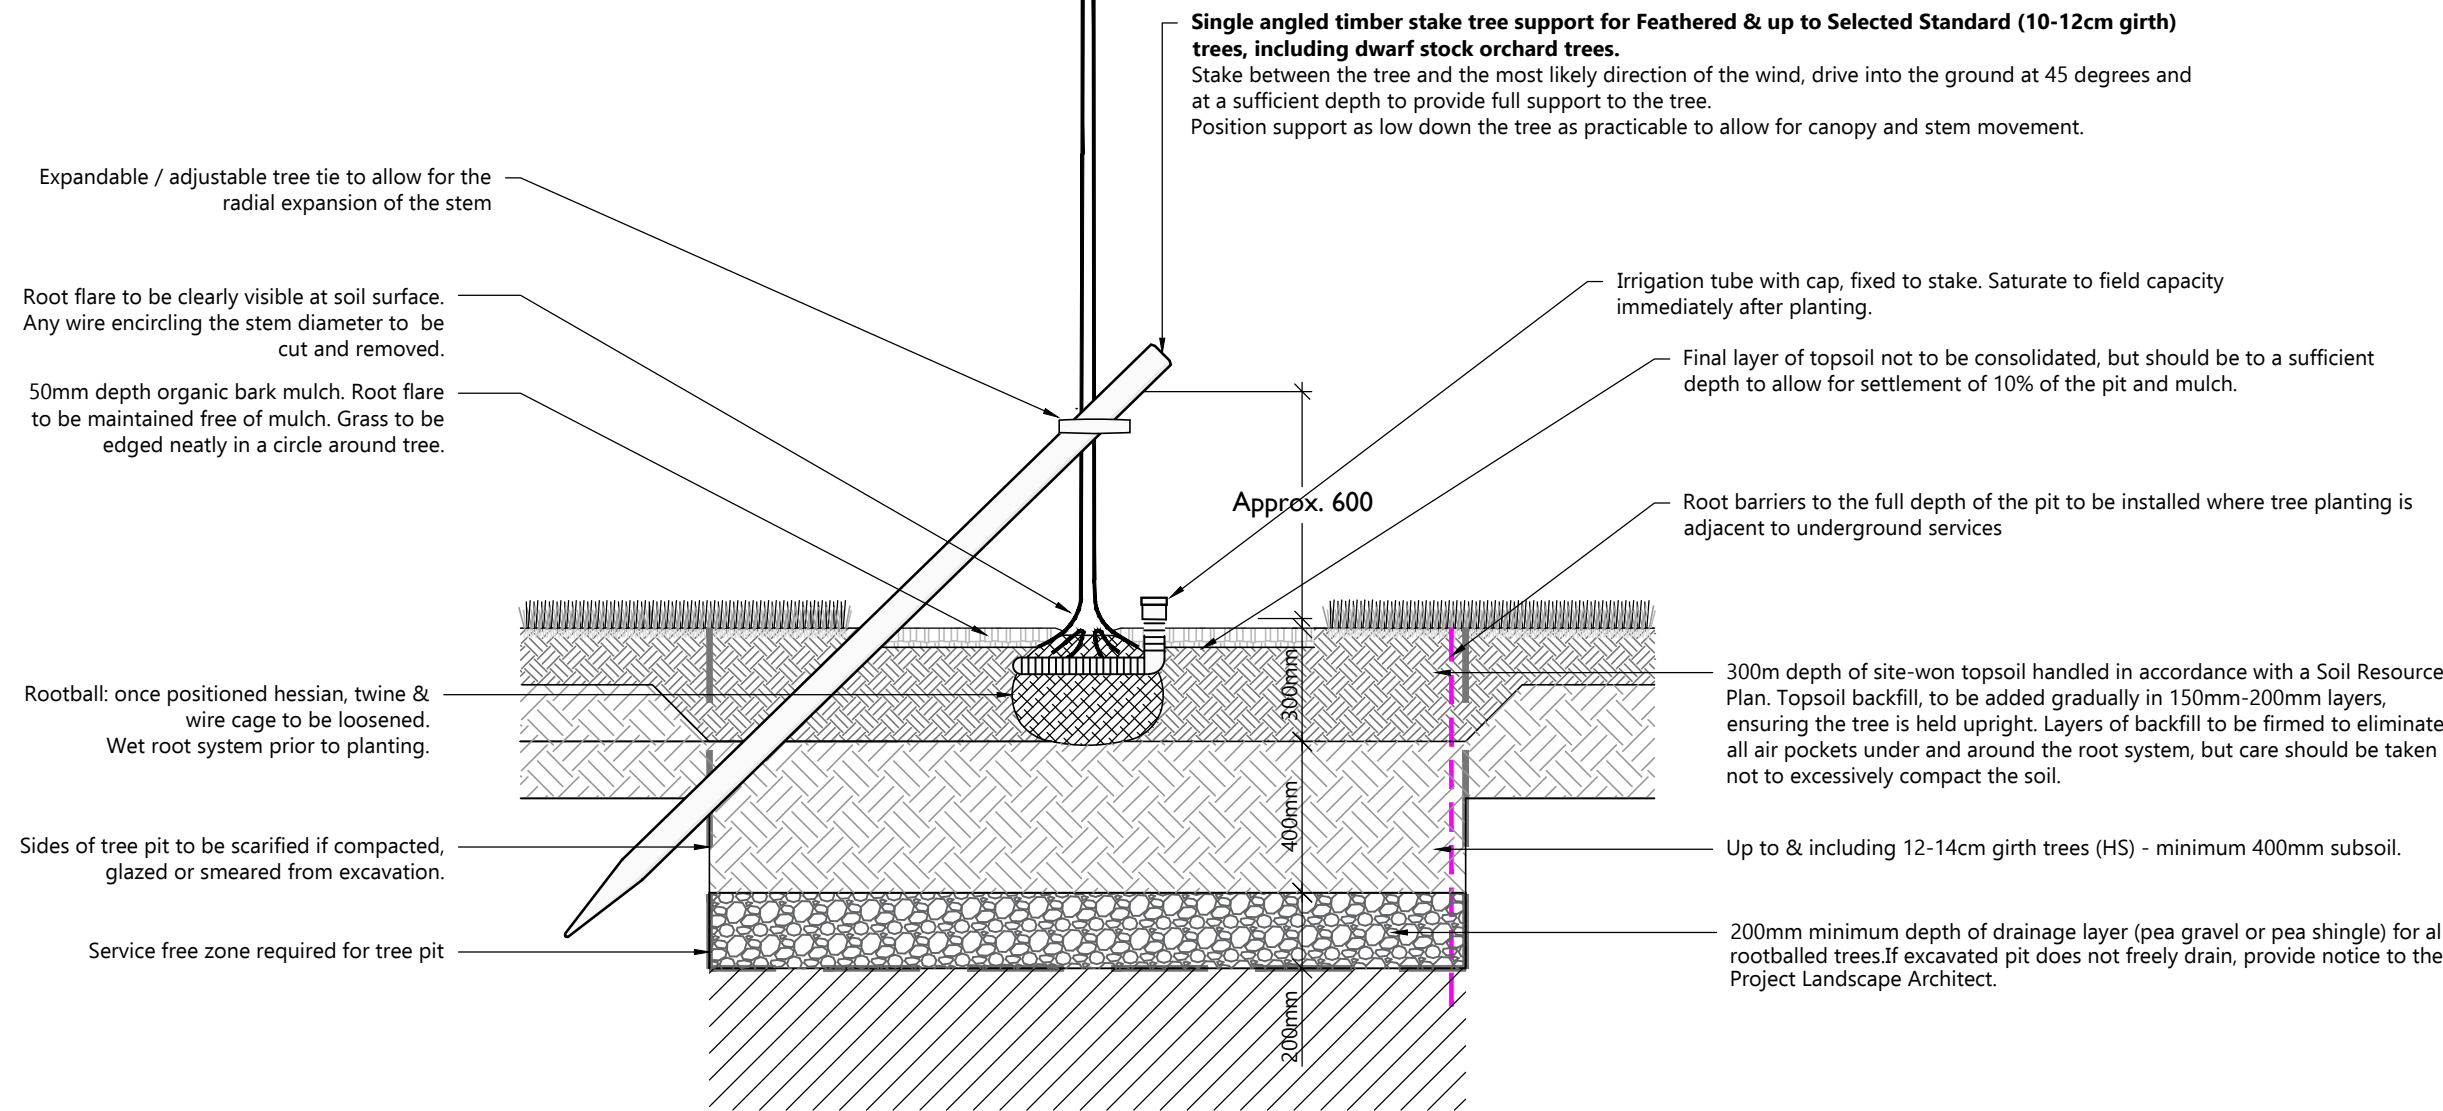


DOUBLE STAKED TREE PIT

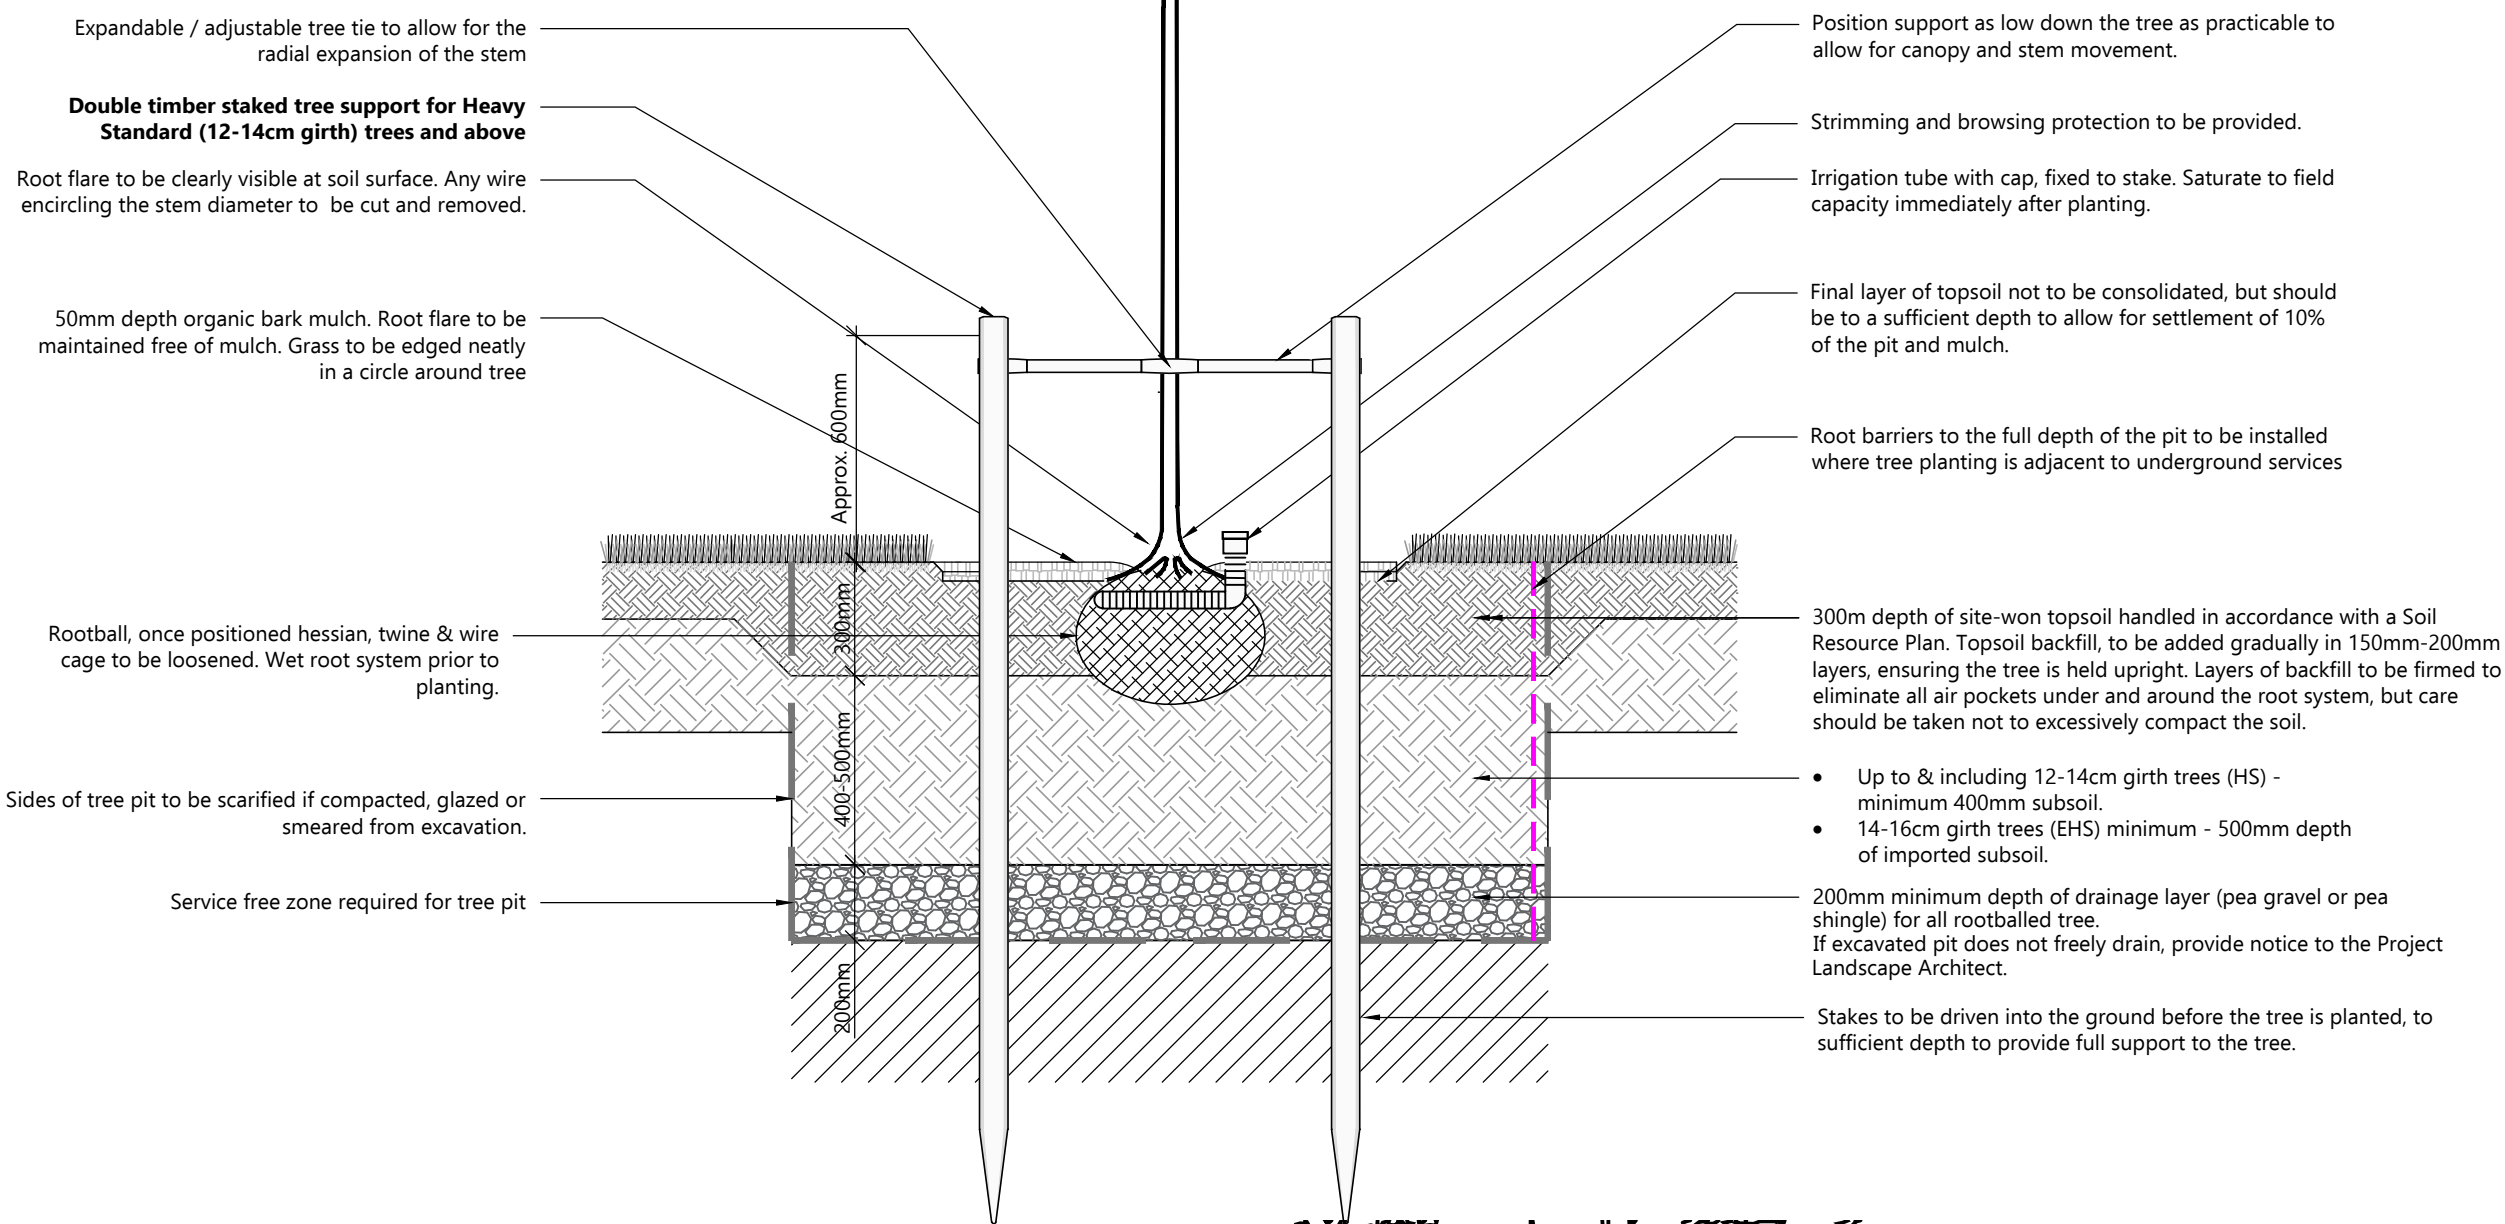


PLANTED HIGHWAY VERGE TREE PIT

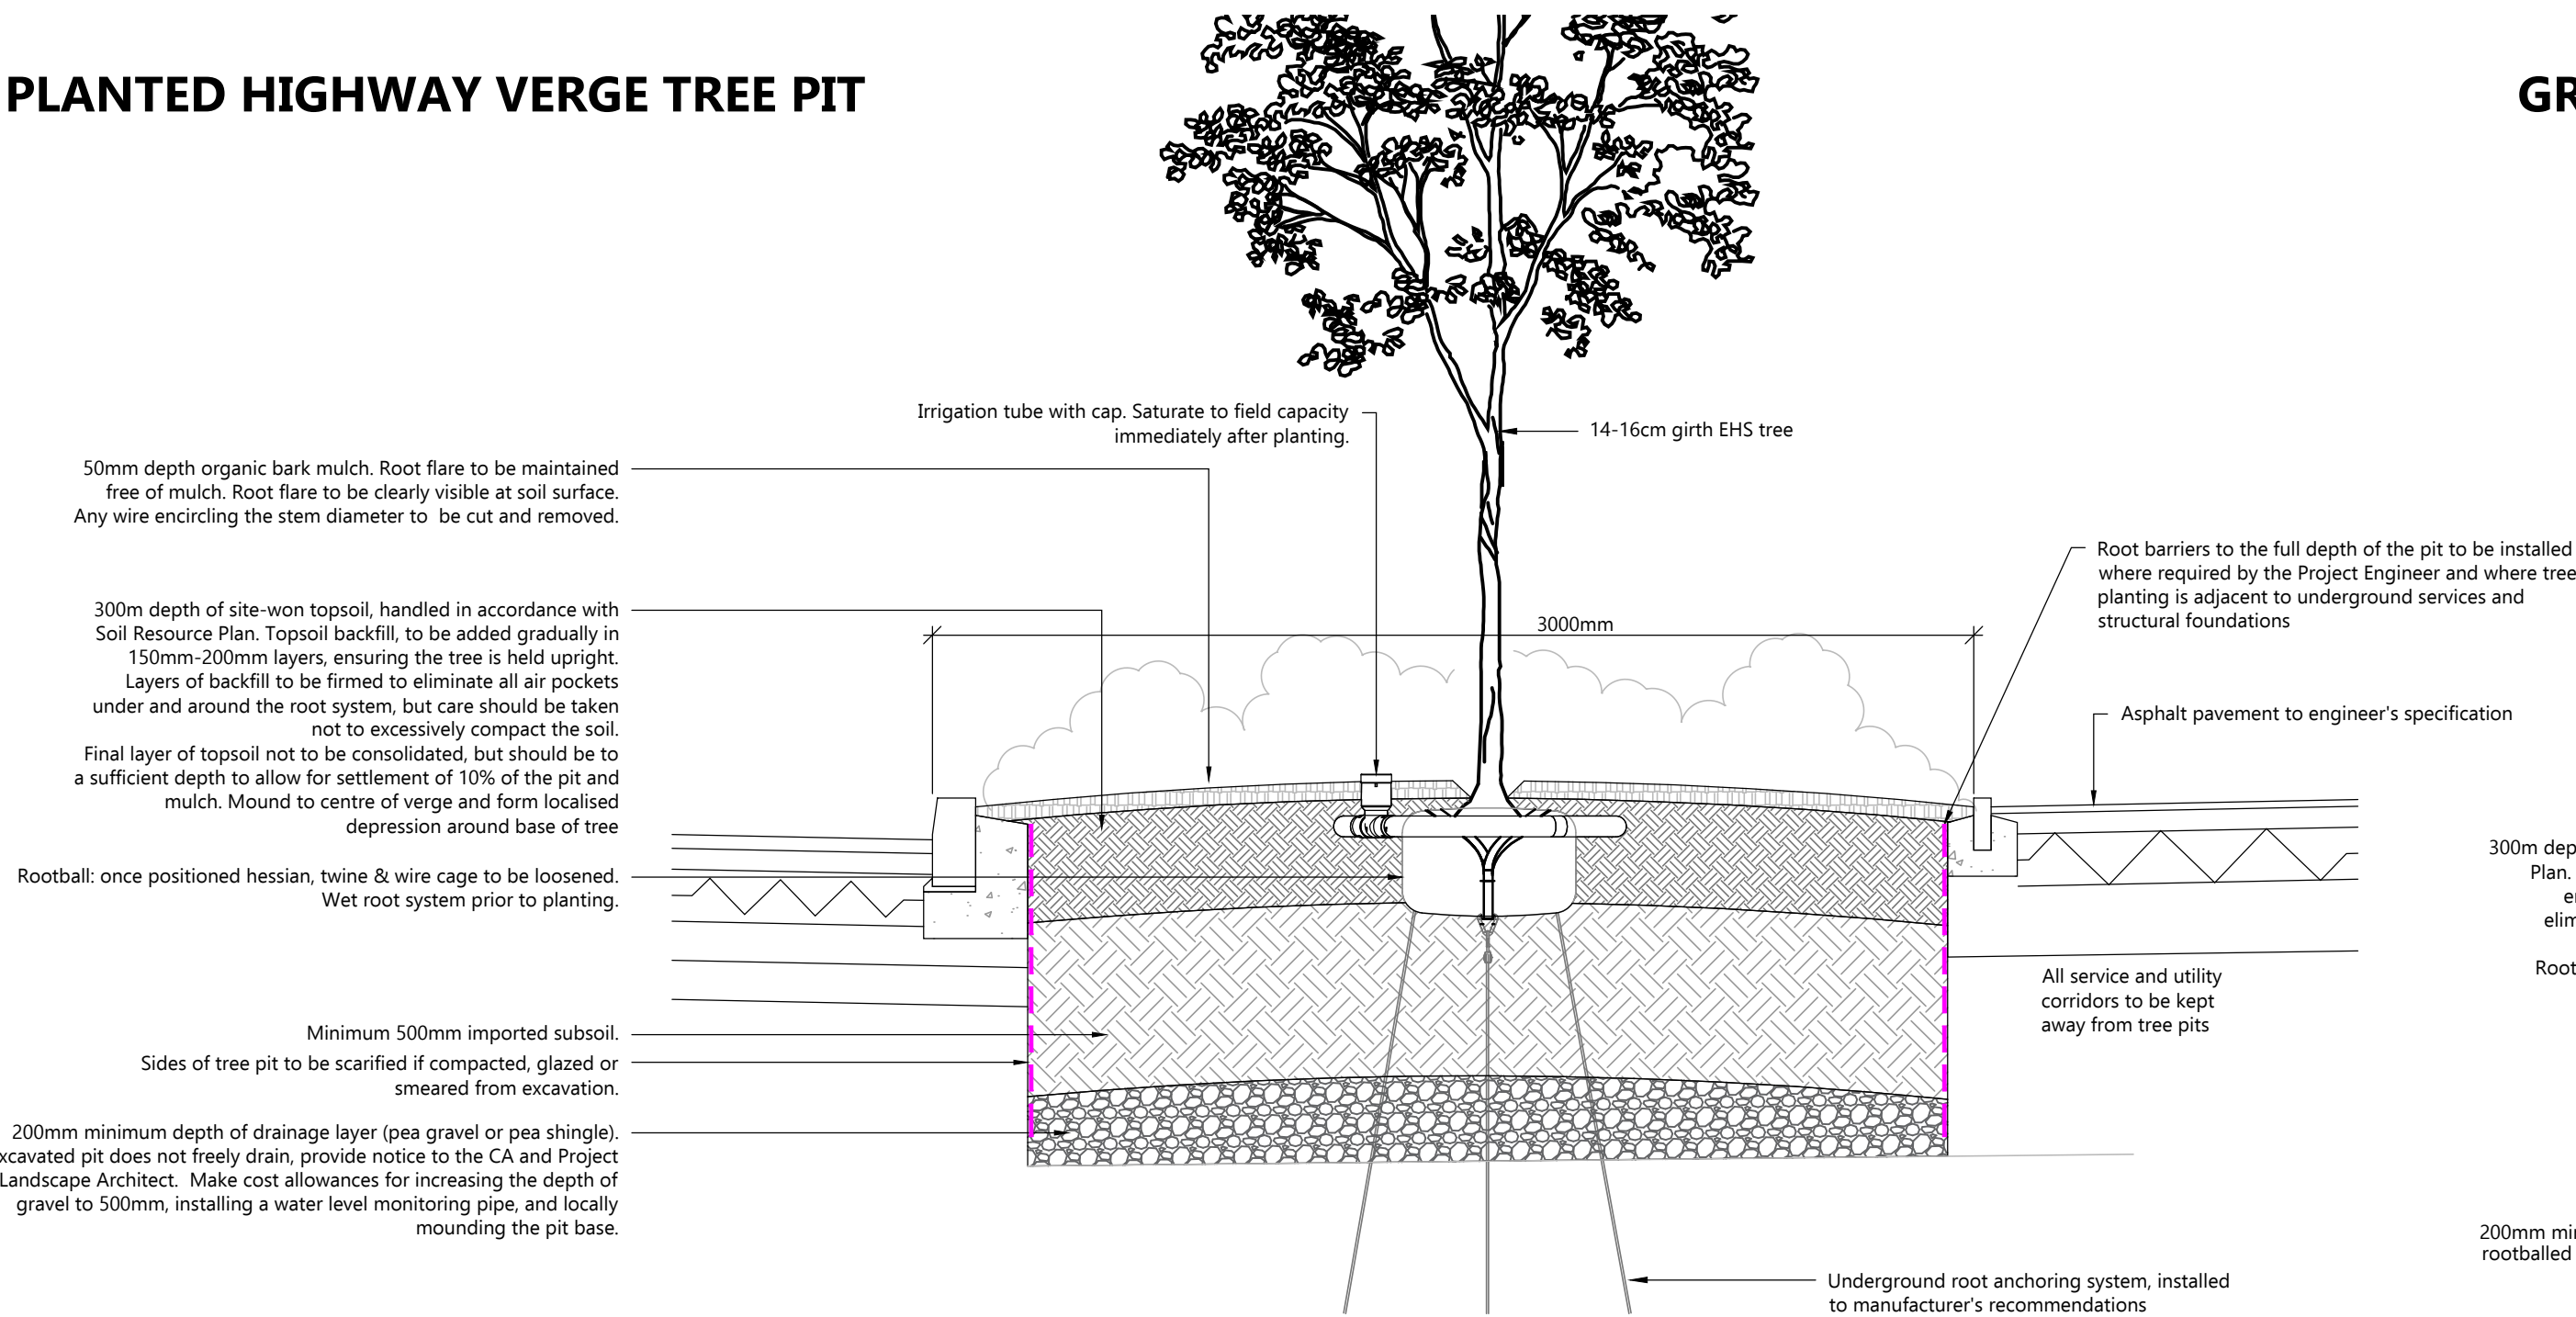

GRASS HIGHWAY VERGE TREE PIT

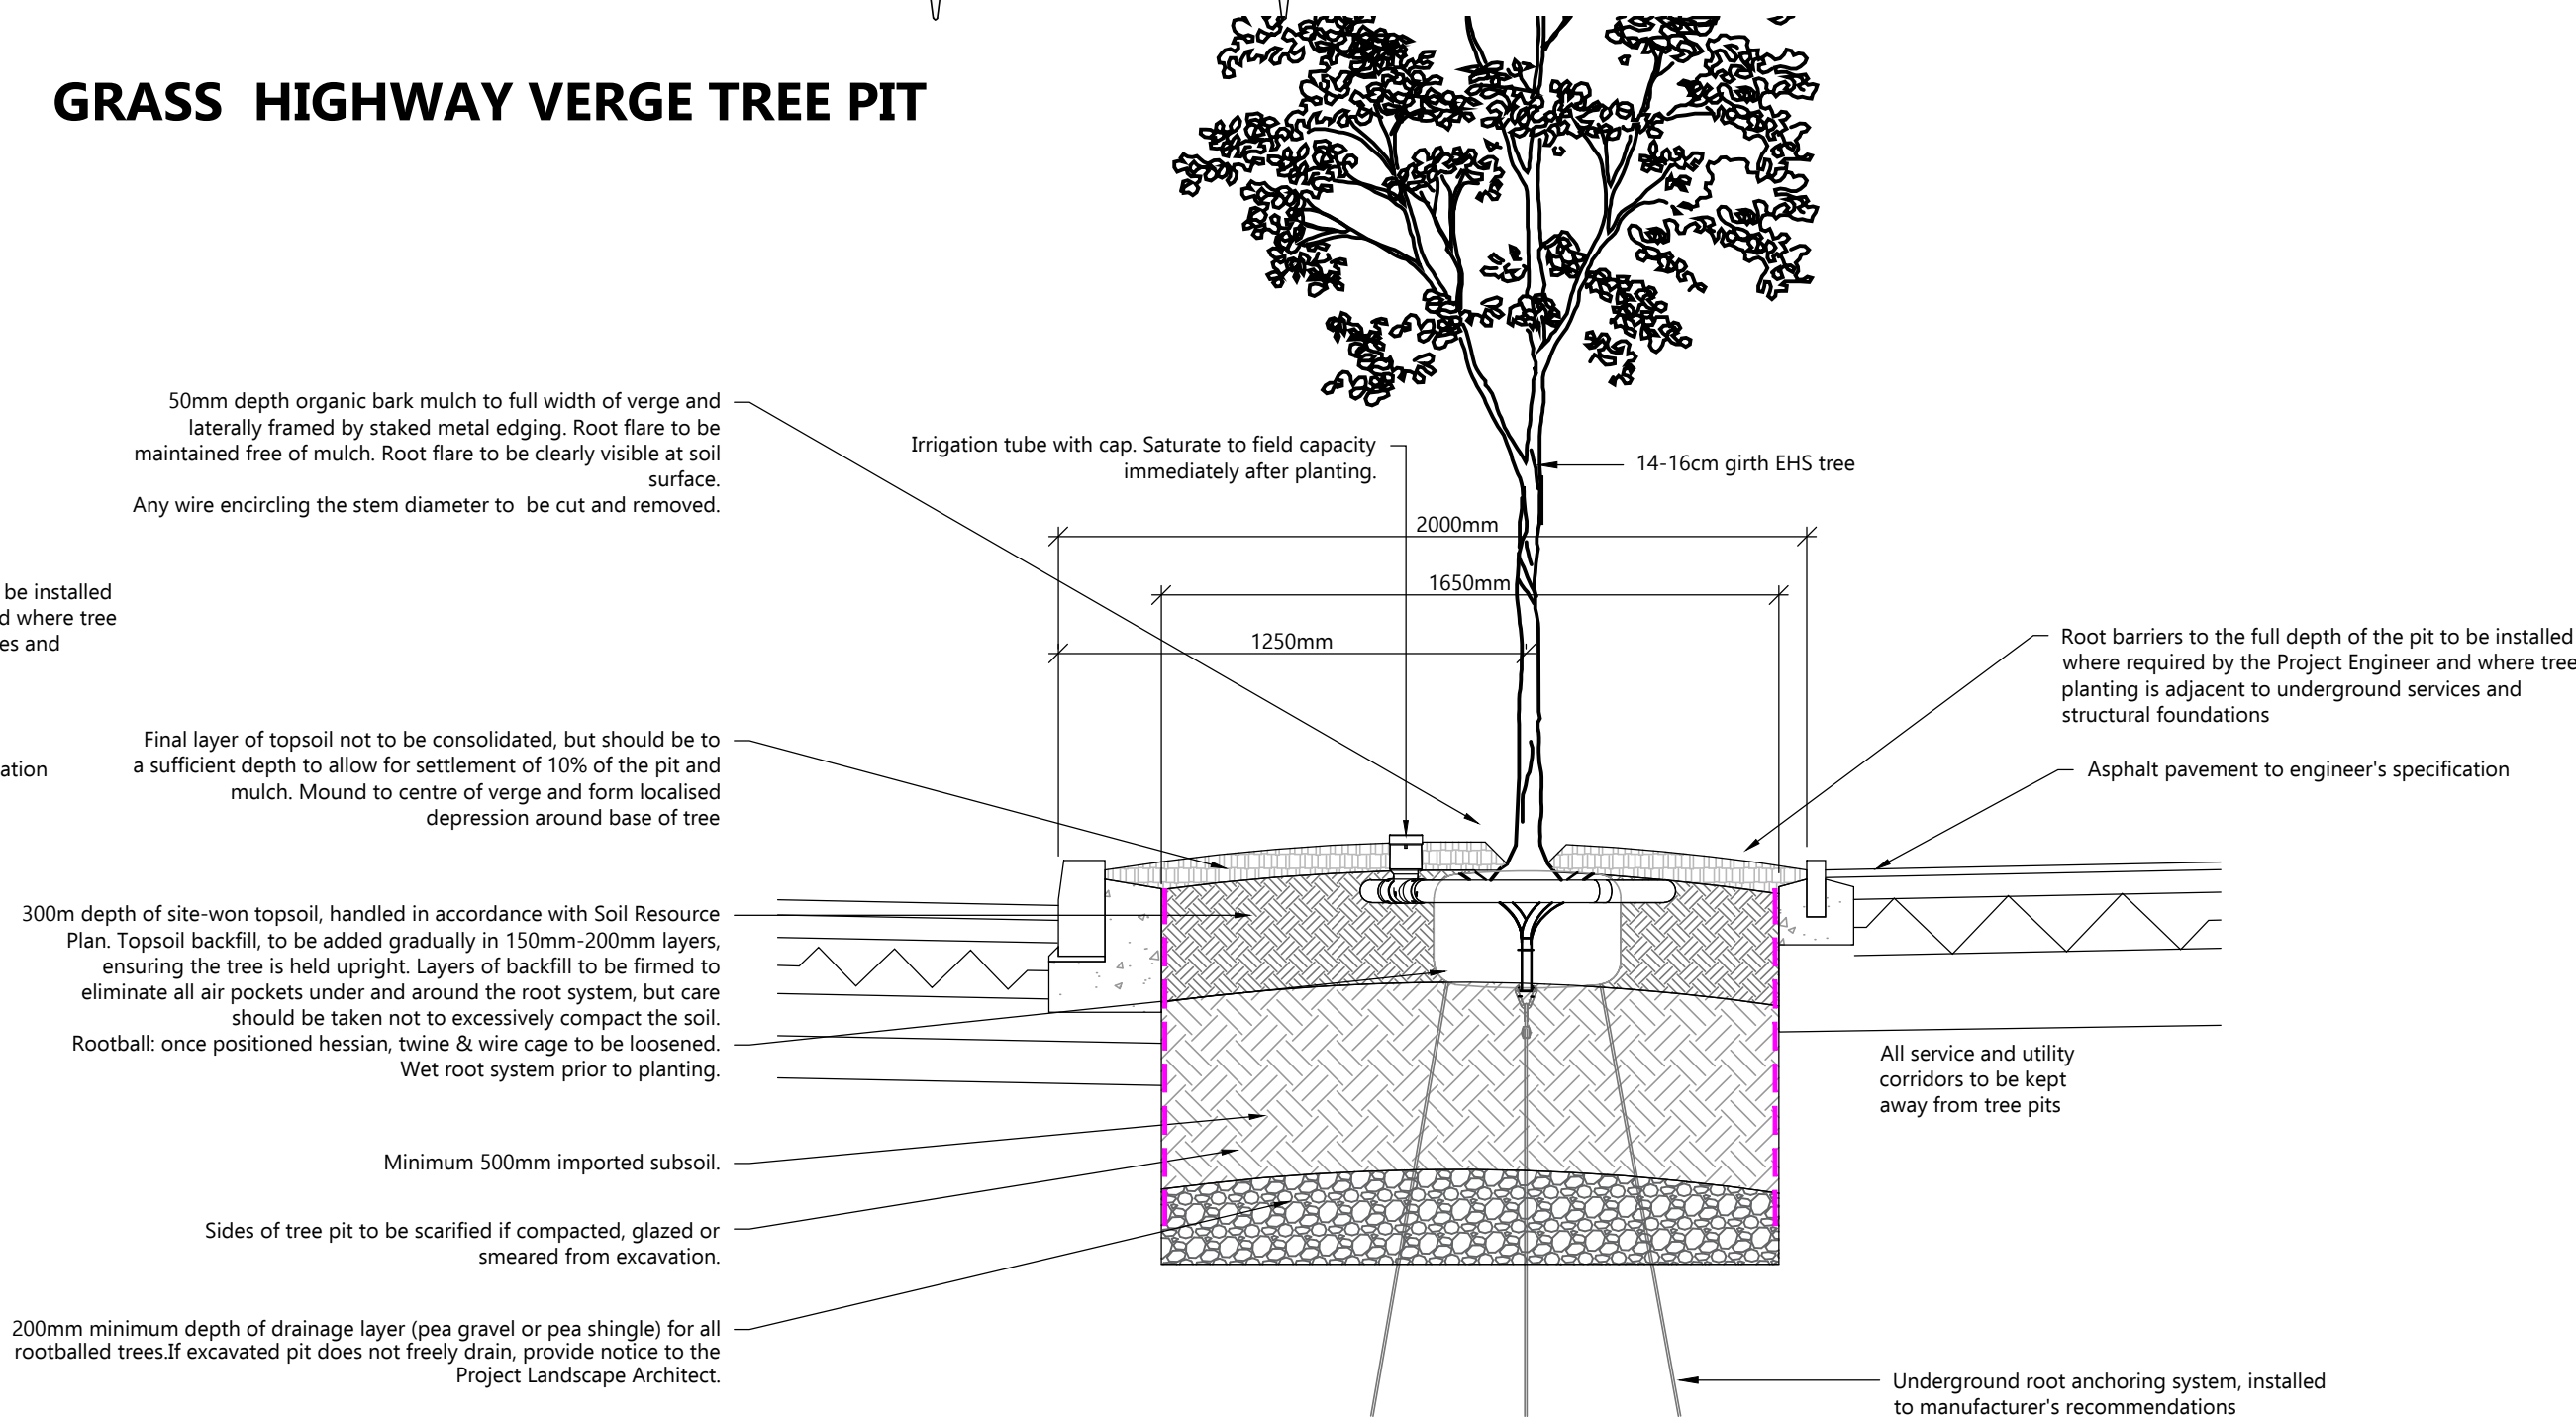

RAIN GARDEN

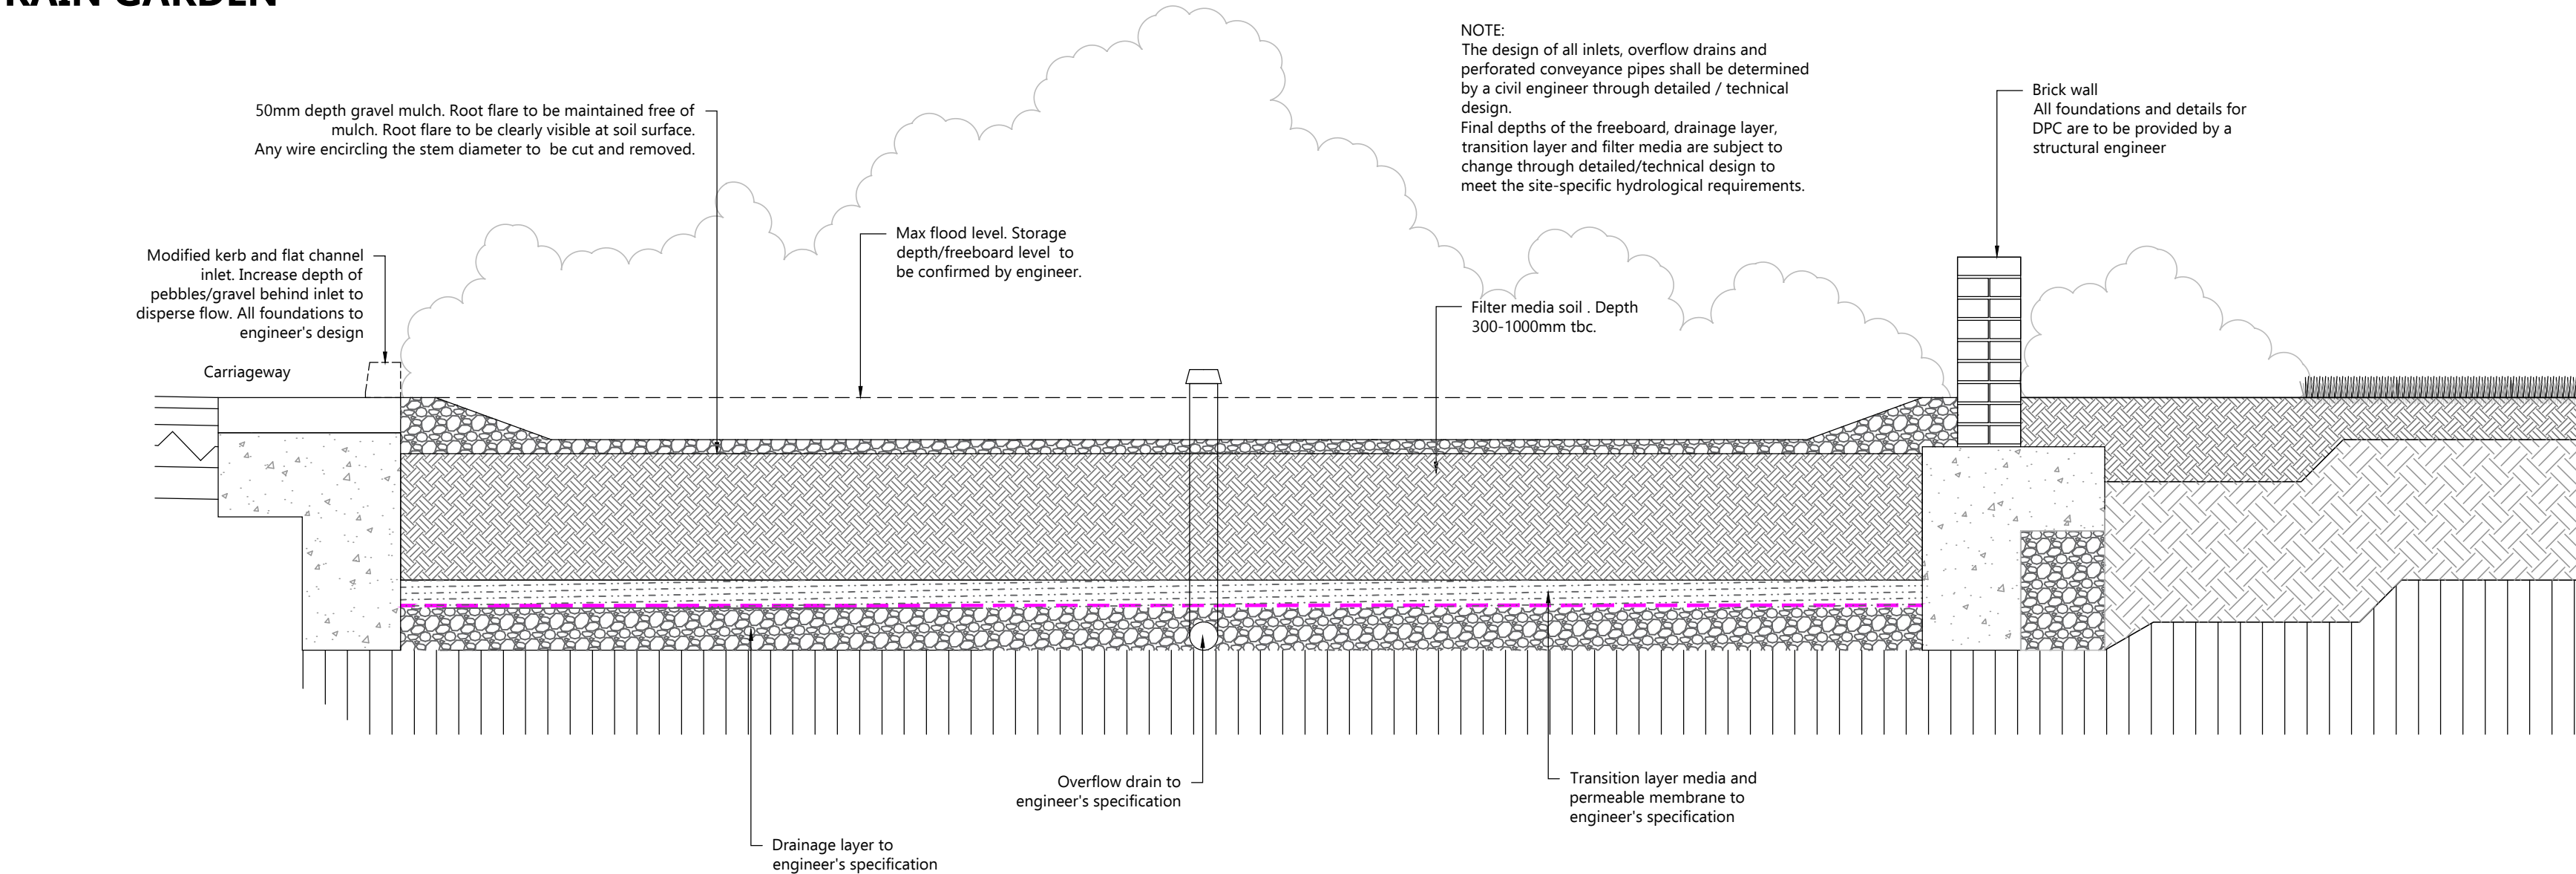

Drawing Notes

1. This drawing is for planning purposes only.
2. Final details are may be revised to suit site-specific locational requirements.

General Notes

© Nicholas Pearson Associates Ltd. All rights reserved. Nicholas Pearson Associates assert (unless otherwise agreed in writing) their rights under 1.7 to 1.8 of the Copyright, Designs and Patents Act 1988. This drawing has been prepared in good faith, with all reasonable skill, care and diligence, based on information provided or available at the time of its preparation and within the scope of work agreement with the client. Any information provided by third parties and referred to herein has not been checked or verified by Nicholas Pearson Associates Ltd, unless otherwise expressly stated in the drawing. We disclaim any responsibility to the client and others in respect of any matters outside the scope of the above. The drawing is provided for the use of the named client. No third party may rely upon this drawing without the prior and express written agreement of Nicholas Pearson Associates Ltd. This drawing may be scaled for the purposes of Planning Applications, Land Registry and for Legal plans where the scale bar is used, and where it verifies that the drawing is an original or an accurate copy. It may not be scaled for construction purposes. This drawing must not be used for implementation on site unless issued for construction purposes. Discrepancies and/or ambiguities between this drawing and information given elsewhere must be reported immediately to this office for clarification before proceeding.

Scalebar

0mm 500mm 1000mm

Revisions

Status	Revision Note	Date	Drawn	Checked	Approved
P01	Prepared for Planning Submission	11/12/2024	TB	SK	SK

Project

Roundwood
Stevenage

Drawing

Illustrative Landscape Details

Drawing Number

10666 NPA XX XX DR L 7101

Suitability	Revision	Purpose
S4 For Approval	P01	Stage 3: Definition
Scale	Page Size	Origin Date
1:20	A1	Nov 2024

Client

Croudace Homes

NICHOLAS PEARSON ASSOCIATES

ENVIRONMENTAL DESIGN | LANDSCAPE ARCHITECTURE | ECOLOGY | VISUALISATION
npa@npa.co.uk | npa@npa.co.uk | +44 (0)1223 819990 | The Farm House, Church Lane, Buscot Park, Oxford, OX8 3BP
N:\Projects\10666 Croudace Homes\10666 NPA XX XX DR L 7101\Illustrative Landscape Details.dwg