

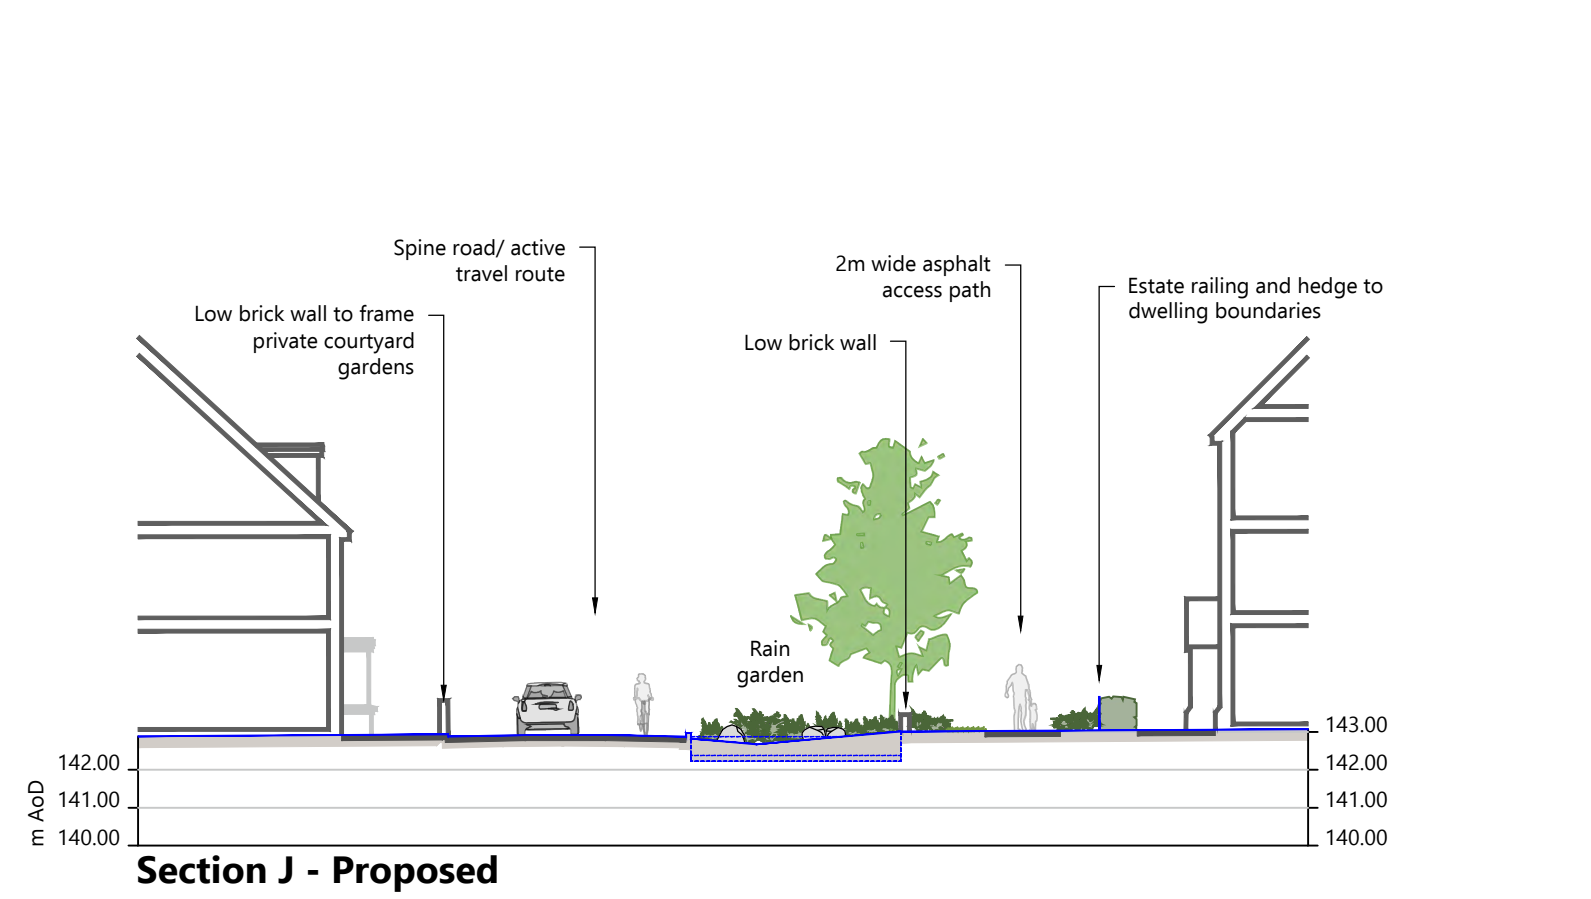


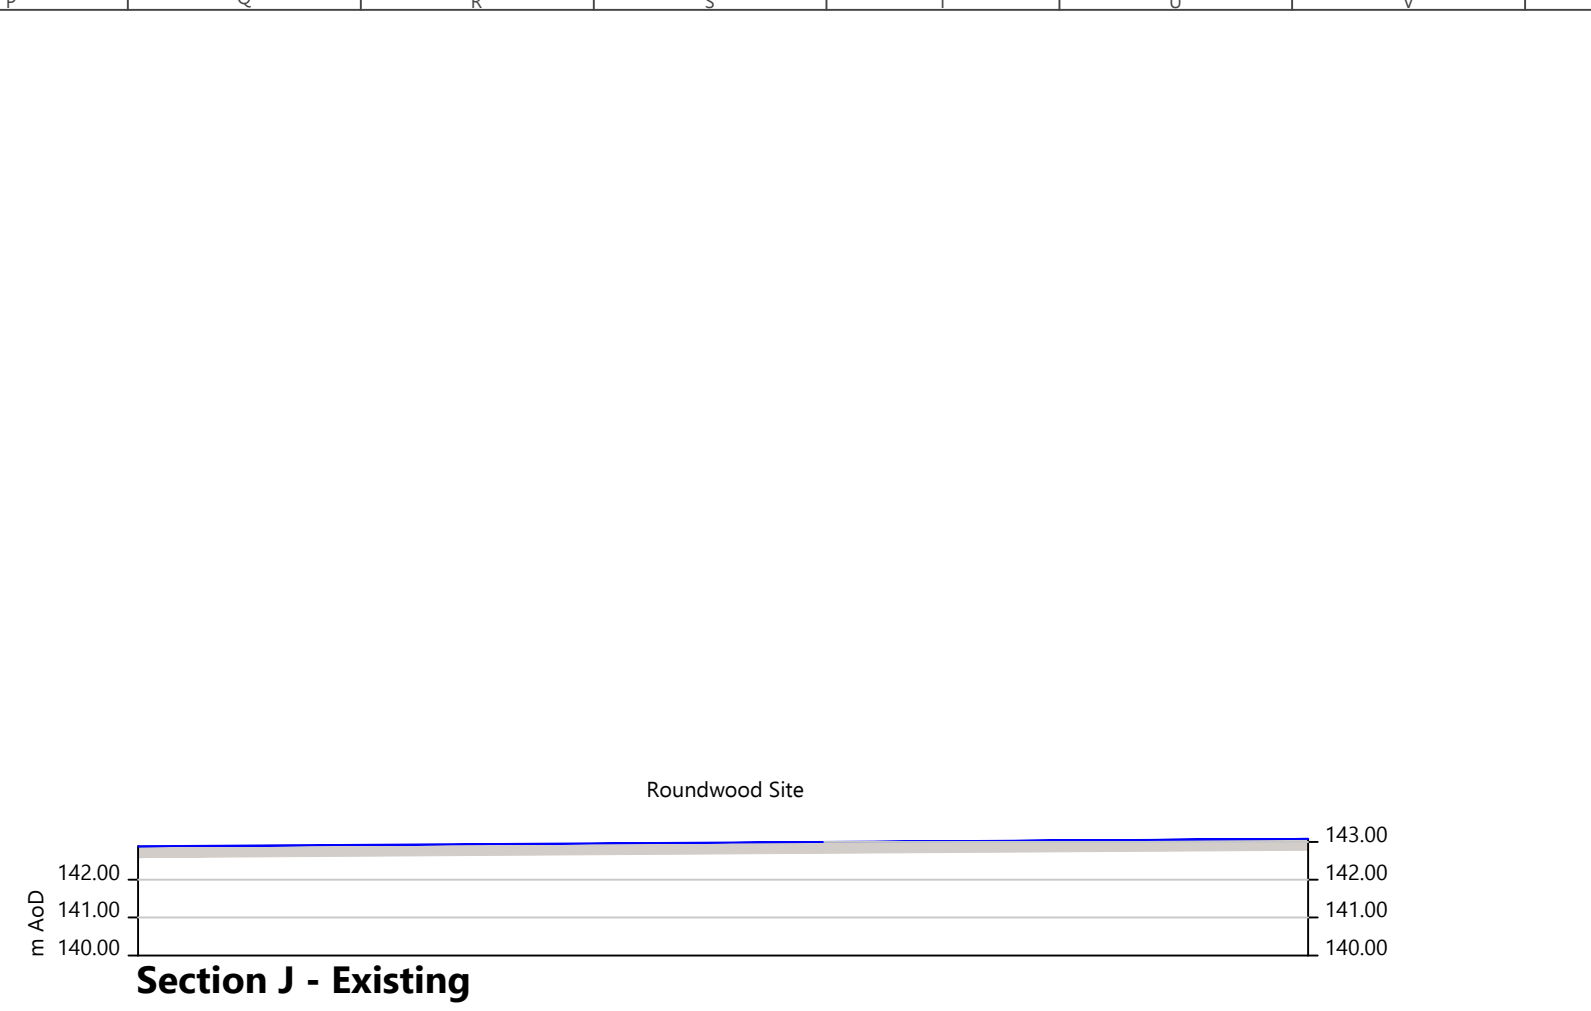

Section Location Plan
(1:2,000 scale @ A1)

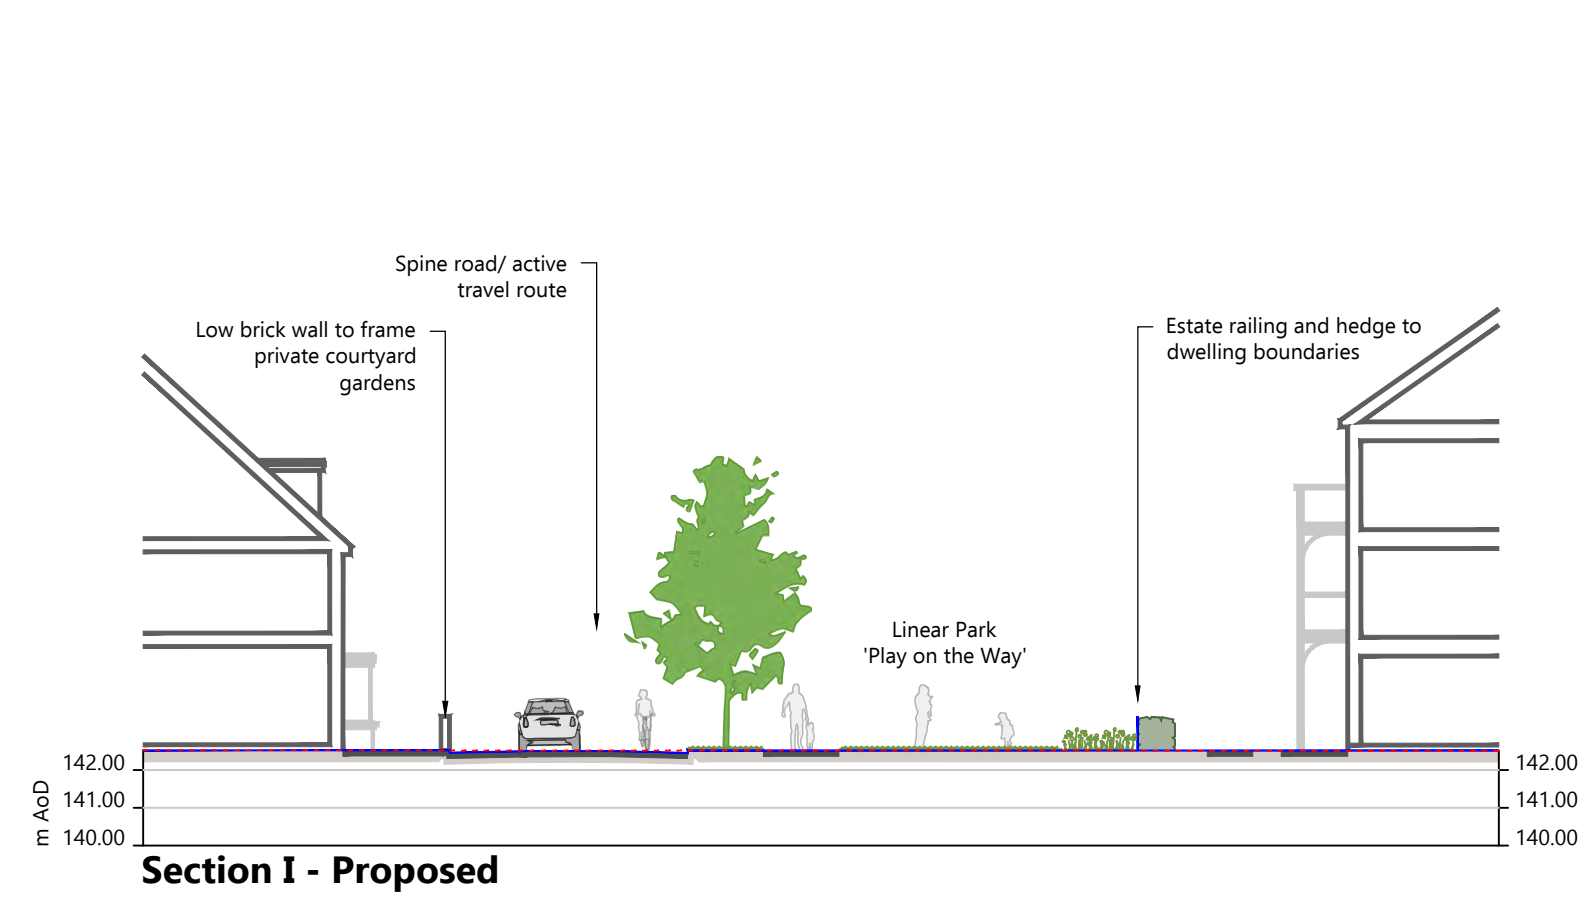

Drawing Notes

- All landscape sections are intended to provide a visual illustration of the character, form and scale of the key areas of public open space.
- Proposed levels are indicative, based on a preliminary drainage strategy. Final proposed levels are to be confirmed through the preparation of a full civil and highways engineering technical design.
- Details of all existing vegetation shown to be retained are based on surveyed and scheduled information contained within Hayden's Arboricultural Consultant's 'Arboricultural Implications Assessment'.
- Proposed building profiles are illustrative only. Refer to architect's plans for all details and materiality.

General Notes

© Nicholas Pearson Associates Ltd. All rights reserved. Nicholas Pearson Associates assert (unless otherwise agreed in writing) their rights under s.17 to s.19 of the Copyright, Designs and Patents Act 1988.

This drawing has been prepared in good faith, with all reasonable skill, care and diligence, based on information provided or available at the time of its preparation and within the scope of work agreement with the client. Any information provided by third parties and referred to herein has not been checked or verified by Nicholas Pearson Associates Ltd, unless otherwise expressly stated in the drawing.

We disclaim any responsibility to the client and others in respect of any matters outside the scope of the above. The drawing is provided for the sole use of the named client. No third party may rely upon the drawing without the prior and express written agreement of Nicholas Pearson Associates Ltd.

This drawing may be scaled for the purposes of Planning Applications, Land Registry and for legal plans where the scale bar is used, and where it verifies that the drawing is an original or an accurate copy. It may not be scaled for construction purposes.

This drawing must not be used for implementation on site unless issued for construction purposes. Discrepancies and/or ambiguities between this drawing and information given elsewhere must be reported immediately to this office for clarification before proceeding.

Scalebar

0m 5m 10m

Status	Revision Note	Date	Drawn	Checked	Approved
P01	Prepared for Planning Submission	05/12/2024	TB	SA	SA

Project

Roundwood Stevenage

Drawing

Illustrative Landscape Sections Sheet 3

Drawing Number

10666 NPA XX XX DR L 4103

Suitability	Revision	Purpose
S4 For Approval	P01	Stage 3: Definition

Scale	Page Size	Origin Date
1:200	A1	Oct 2024

Client

Croudace Homes